




REAR (EAST) ELEVATION

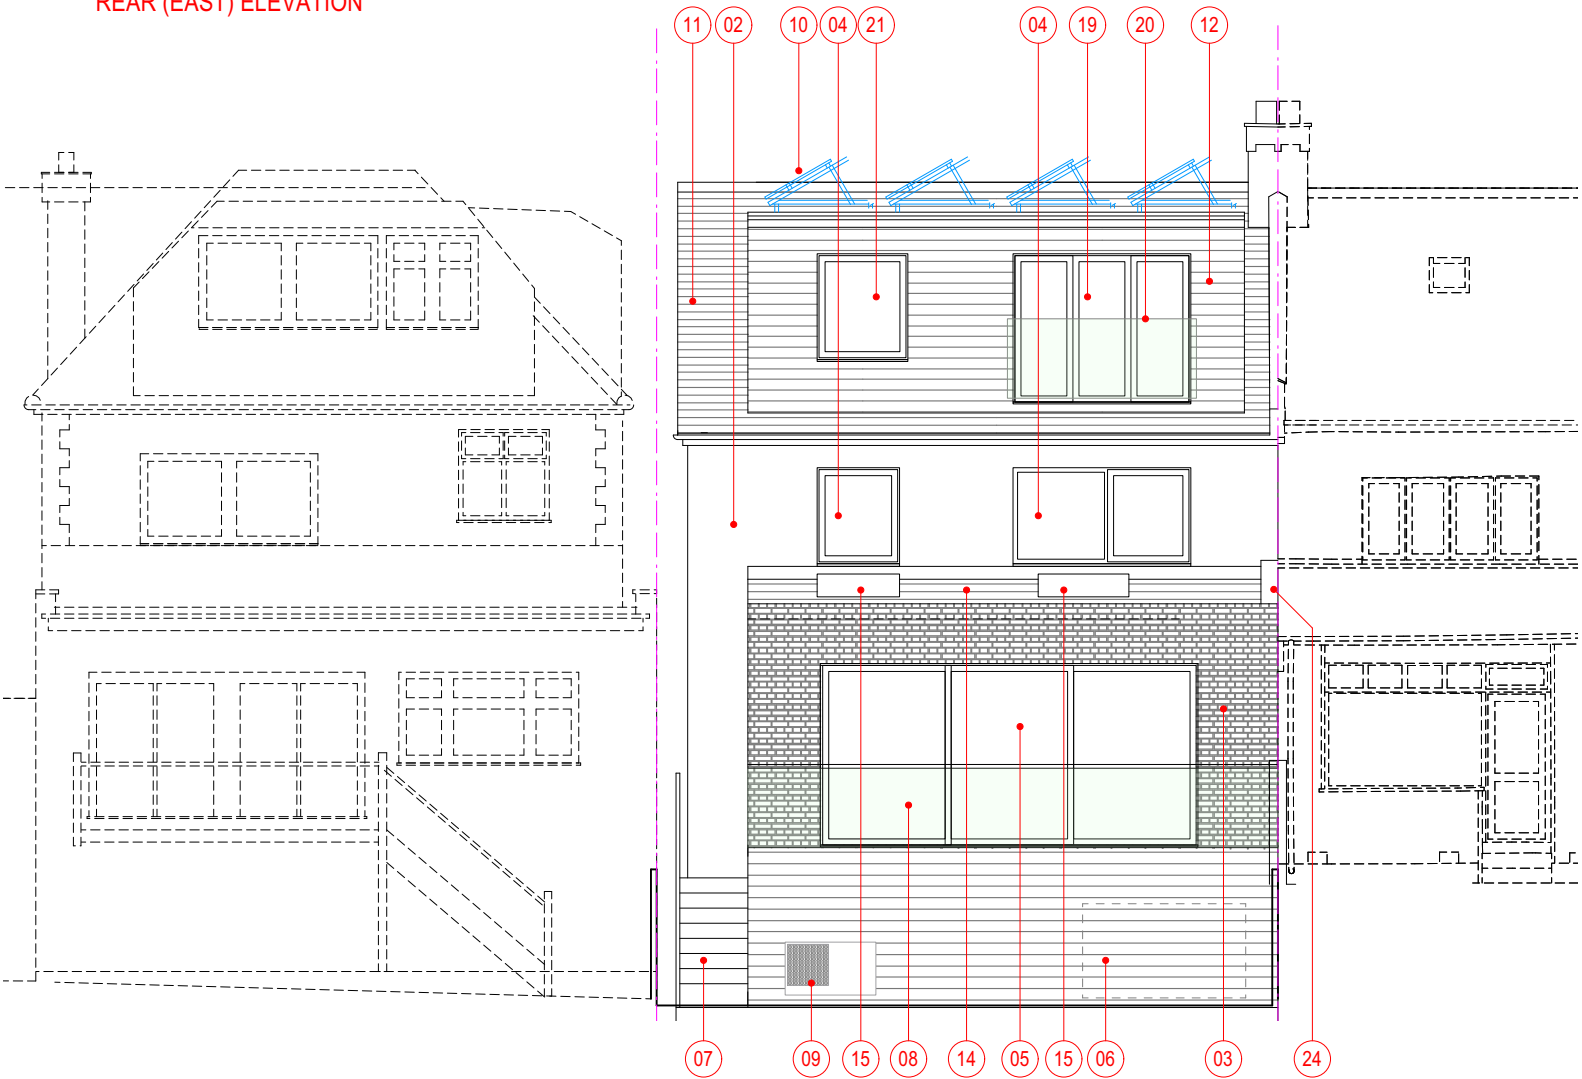

SIDE (SOUTH) ELEVATION

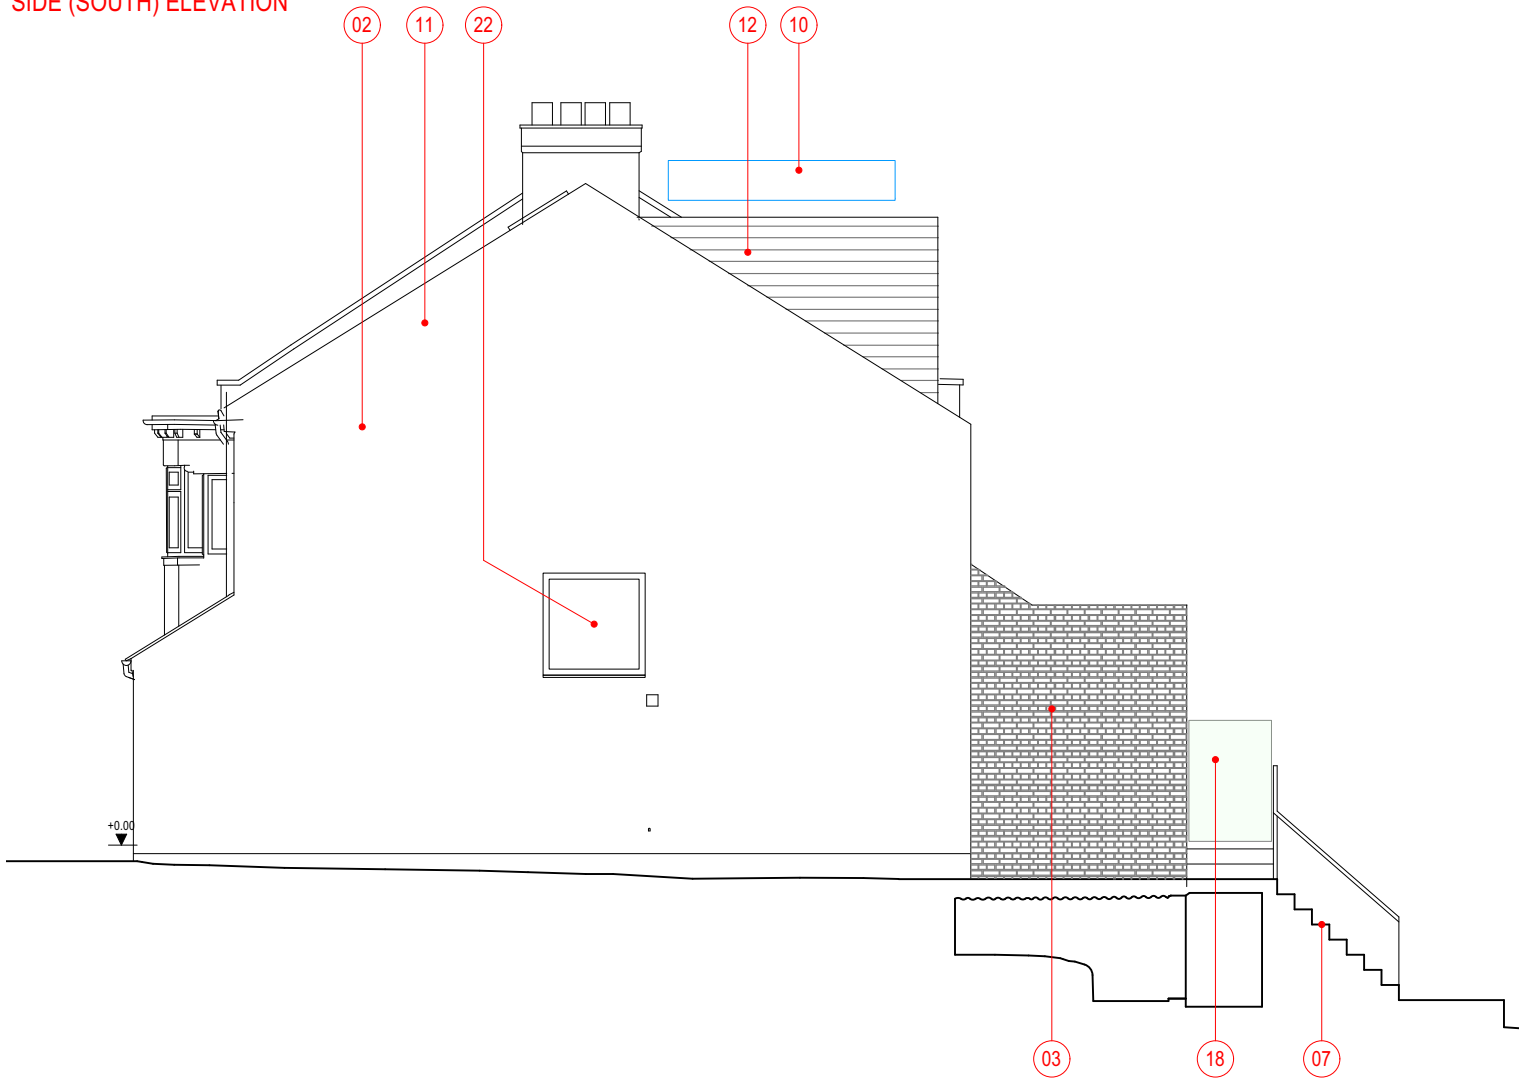

FRONT (WEST) ELEVATION

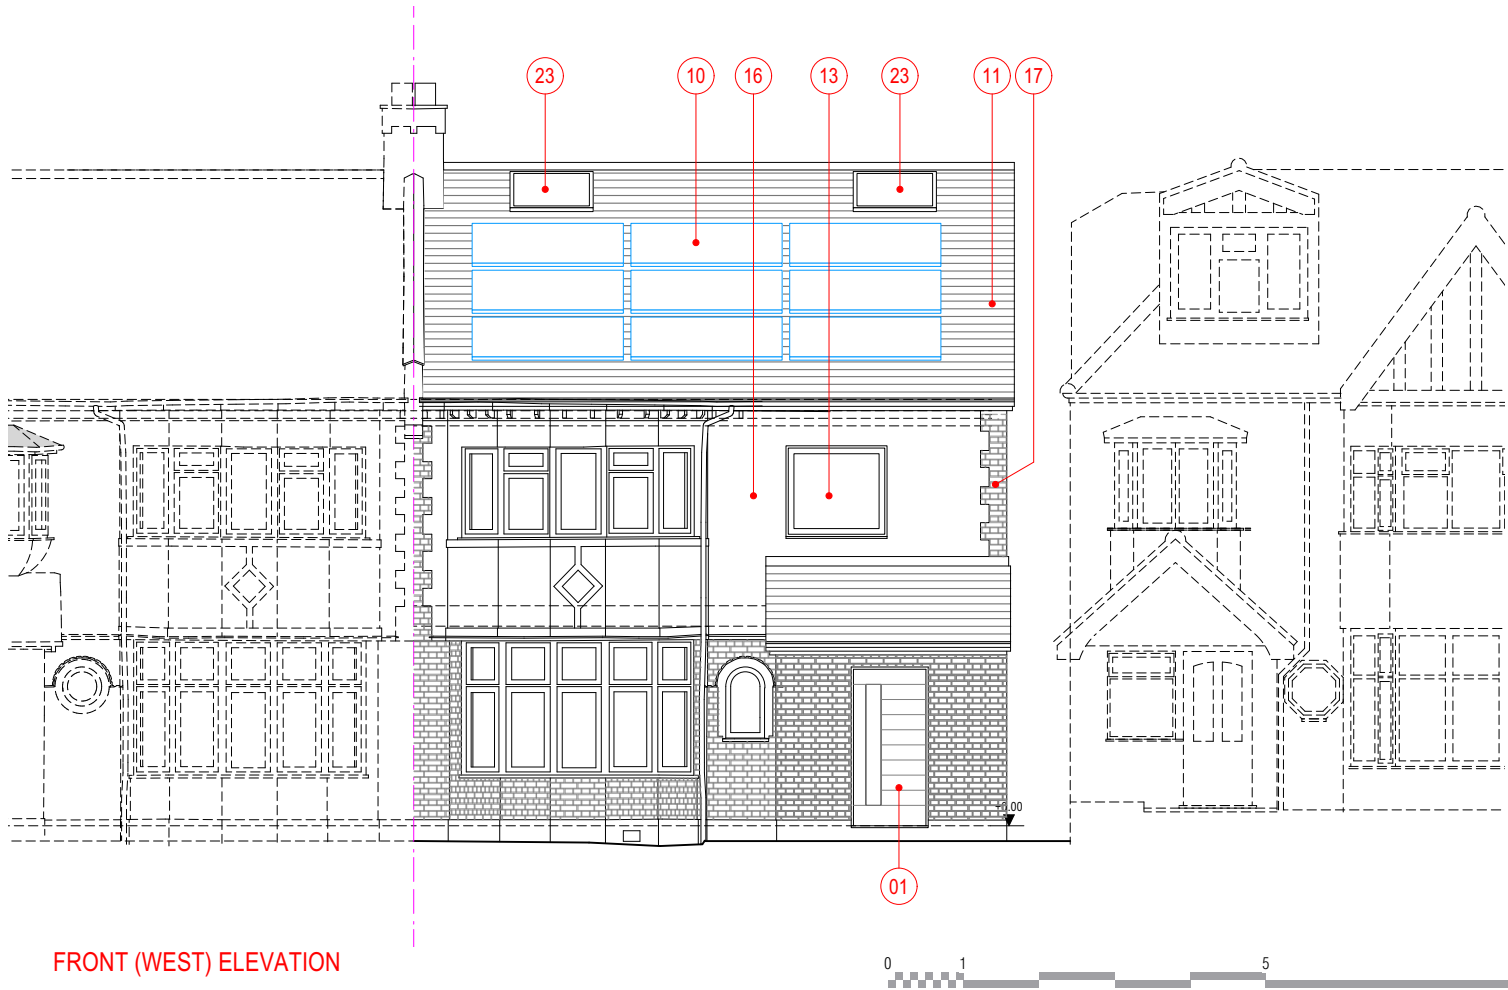

- 01 NEW ENTRANCE DOOR
- 02 SILICONE RENDER ON EXTERNAL WALL INSULATION
- 03 SINGLE STOREY REAR EXTENSION (BRICK FINISH)
- 04 TIMBER FRAMED WINDOW
- 05 TIMBER FRAMED GLAZED SLIDING DOORS
- 06 INDICATIVE RAINWATER STORAGE TANK UNDER BALCONY
- 07 STAIRS DOWN TO GARDEN LEVEL
- 08 GLASS BALUSTRADE
- 09 EXTERNAL AIR SOURCE HEAT PUMP
- 10 SOLAR PANELS
- 11 HIP TO GABLE ROOF PROFILE (TILES AS EXISTING)
- 12 REAR DORMER - VERTICAL TILES
- 13 NEW TIMBER FRAMED WINDOW IN AMENDED OPENING
- 14 PITCHED ROOF TO MATCH ADJACENT HOUSE
- 15 ROOFLIGHT
- 16 PEBBLEDASH TO MATCH EXISTING ON EXTERNAL WALL INSULATION
- 17 BRICK SLIPS ON EXTERNAL WALL INSULATION TO MATCH EXISTING
- 18 1800MM HIGH OBSCURED GLASS PRIVACY SCREEN
- 19 TIMBER FRAMED SLIDING FOLDING WINDOWS
- 20 FIXED GLASS BALUSTRADE
- 21 TIMBER FRAMED WINDOW
- 22 FIXED TIMBER FRAMED WINDOW
- 23 ROOFLIGHT
- 24 BRICK PARAPET WALL AT BOUNDARY WITH ADJOINING PROPERTY

DOMINIC O'RIORDAN - ARCHITECT

7 WOOD VALE, LONDON N10 3DG

PROPOSED ELEVATIONS

LUCA OGLINA + CAIA RYSZKOWSKA

PROJECT No	DRAWING No	REV
2206	L(-4)11	
STATUS	SCALE	
PLANNING	1:100@A3	
BY	DATE	
DOR	08/2022	

82 ROWDITCH LANE, LONDON SW11 5BX

M:07989 411191

DP@MORIORDAN@GMAIL.COM