



SECTION B-B

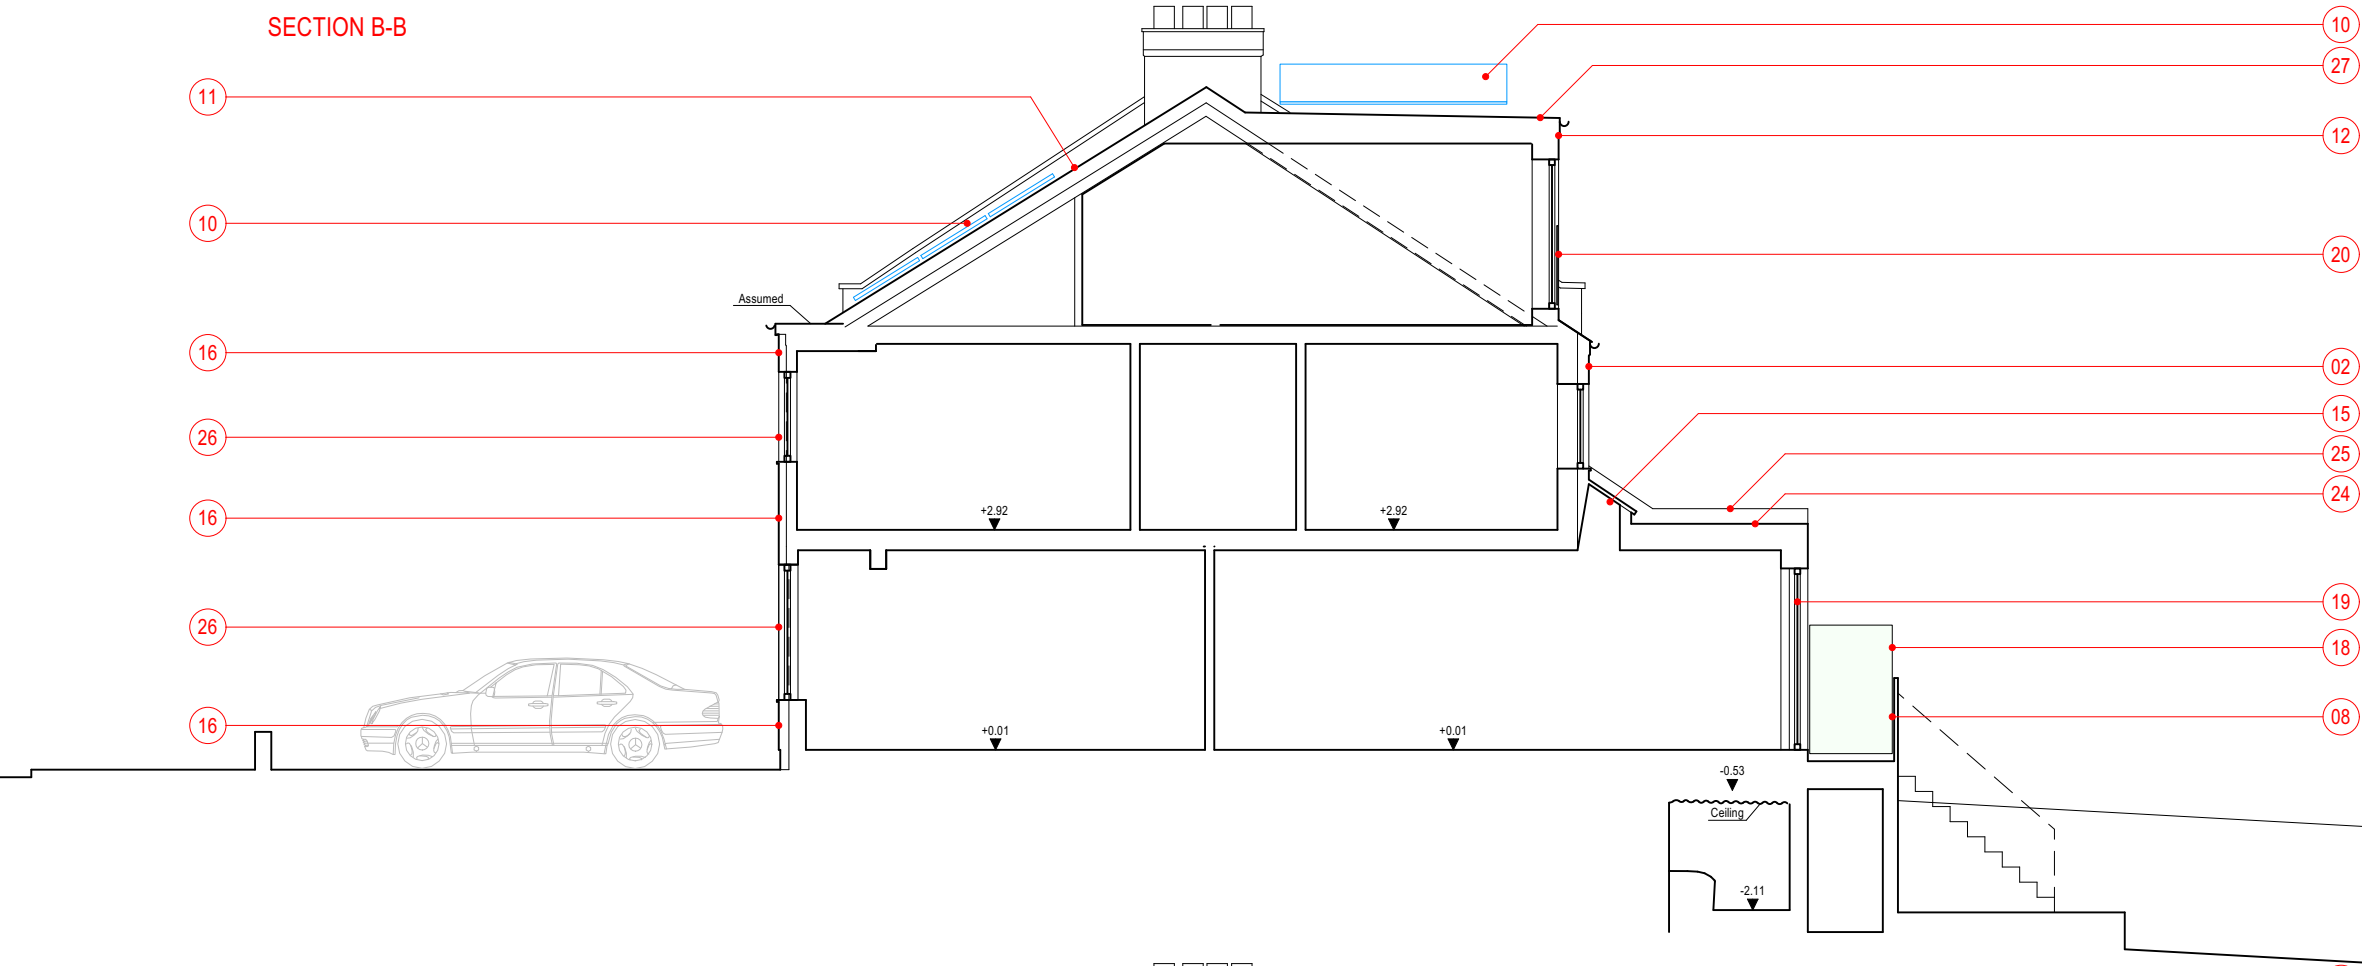

- 01 NEW ENTRANCE DOOR
- 02 SILICONE RENDER ON EXTERNAL WALL INSULATION
- 03 SINGLE STOREY REAR EXTENSION (BRICK FINISH)
- 04 TIMBER FRAMED WINDOW IN NEW OPENING
- 05 TIMBER FRAMED GLAZED SLIDING DOORS
- 06 INDICATIVE RAINWATER STORAGE TANK UNDER BALCONY
- 07 STAIRS DOWN TO GARDEN LEVEL
- 08 GLASS BALUSTRADE
- 09 EXTERNAL AIR SOURCE HEAT PUMP
- 10 SOLAR PANELS
- 11 HIP TO GABLE ROOF PROFILE (TILES AS EXISTING)
- 12 REAR DORMER - VERTICAL TILES
- 13 NEW TIMBER FRAMED WINDOW IN AMENDED OPENING
- 14 PITCHED ROOF TO MATCH ADJACENT HOUSE
- 15 ROOFLIGHT
- 16 PEBBLEDASH TO MATCH EXISTING ON EXTERNAL WALL INSULATION
- 17 BRICK SLIPS ON EXTERNAL WALL INSULATION TO MATCH EXISTING
- 18 1800MM HIGH OBSCURED GLASS PRIVACY SCREEN
- 19 TIMBER FRAMED SLIDING FOLDING WINDOWS
- 20 FIXED GLASS BALUSTRADE
- 21 TIMBER FRAMED WINDOW
- 22 FIXED TIMBER FRAMED WINDOW
- 23 ROOFLIGHT
- 24 SINGLE PLY MEMBRANE ROOF
- 25 BRICK PARAPET WALL AT BOUNDARY TO ADJACENT PROPERTY
- 26 REPLACEMENT TIMBER FRAMED WINDOW
- 27 SINGLE PLY MEMBRANE DORMER ROOF

SECTION A-A

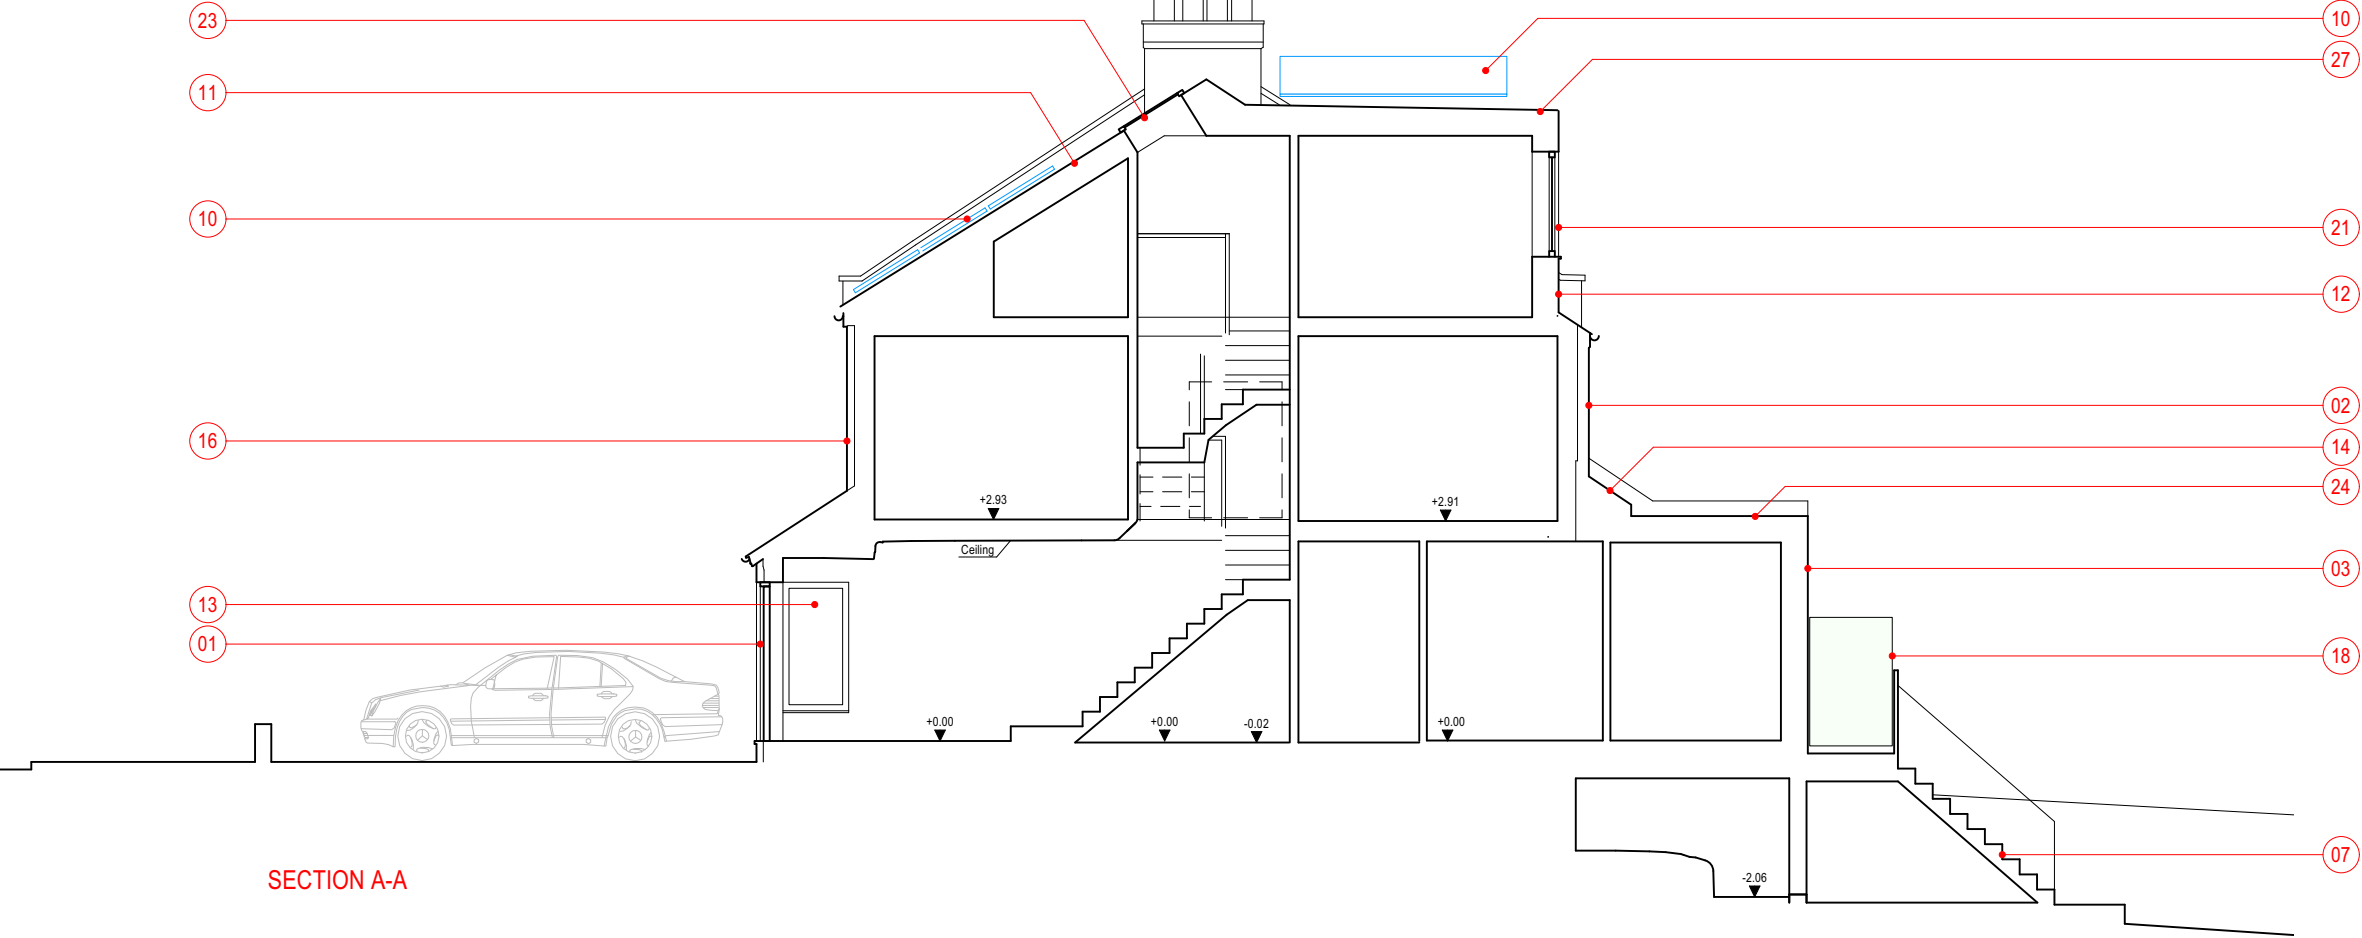

- 01 NEW ENTRANCE DOOR
- 02 SILICONE RENDER ON EXTERNAL WALL INSULATION
- 03 SINGLE STOREY REAR EXTENSION (BRICK FINISH)
- 04 TIMBER FRAMED WINDOW IN NEW OPENING
- 05 TIMBER FRAMED GLAZED SLIDING DOORS
- 06 INDICATIVE RAINWATER STORAGE TANK UNDER BALCONY
- 07 STAIRS DOWN TO GARDEN LEVEL
- 08 GLASS BALUSTRADE
- 09 EXTERNAL AIR SOURCE HEAT PUMP
- 10 SOLAR PANELS
- 11 HIP TO GABLE ROOF PROFILE (TILES AS EXISTING)
- 12 REAR DORMER - VERTICAL TILES
- 13 NEW TIMBER FRAMED WINDOW IN AMENDED OPENING
- 14 PITCHED ROOF TO MATCH ADJACENT HOUSE
- 15 ROOFLIGHT
- 16 PEBBLEDASH TO MATCH EXISTING ON EXTERNAL WALL INSULATION
- 17 BRICK SLIPS ON EXTERNAL WALL INSULATION TO MATCH EXISTING
- 18 1800MM HIGH OBSCURED GLASS PRIVACY SCREEN
- 19 TIMBER FRAMED SLIDING FOLDING WINDOWS
- 20 FIXED GLASS BALUSTRADE
- 21 TIMBER FRAMED WINDOW
- 22 FIXED TIMBER FRAMED WINDOW
- 23 ROOFLIGHT
- 24 SINGLE PLY MEMBRANE ROOF
- 25 BRICK PARAPET WALL AT BOUNDARY TO ADJACENT PROPERTY
- 26 REPLACEMENT TIMBER FRAMED WINDOW
- 27 SINGLE PLY MEMBRANE DORMER ROOF



PROJECT No		DRAWING No	REV
2206		L(-3)11	
STATUS		SCALE	
		1:100@A3	
BY		DATE	
DO'R		08/2022	

DOMINIC O'RIORDAN - ARCHITECT

7 WOOD VALE, LONDON N10 3DG

PROPOSED SECTIONS

LUCA OGLINA + CAIA RYSZKOWSKA

82 ROWDITCH LANE, LONDON SW11 5BX

M:07989 411191

DPMORIORDAN@GMAIL.COM