



REAR (EAST) ELEVATION



SIDE (SOUTH) ELEVATION

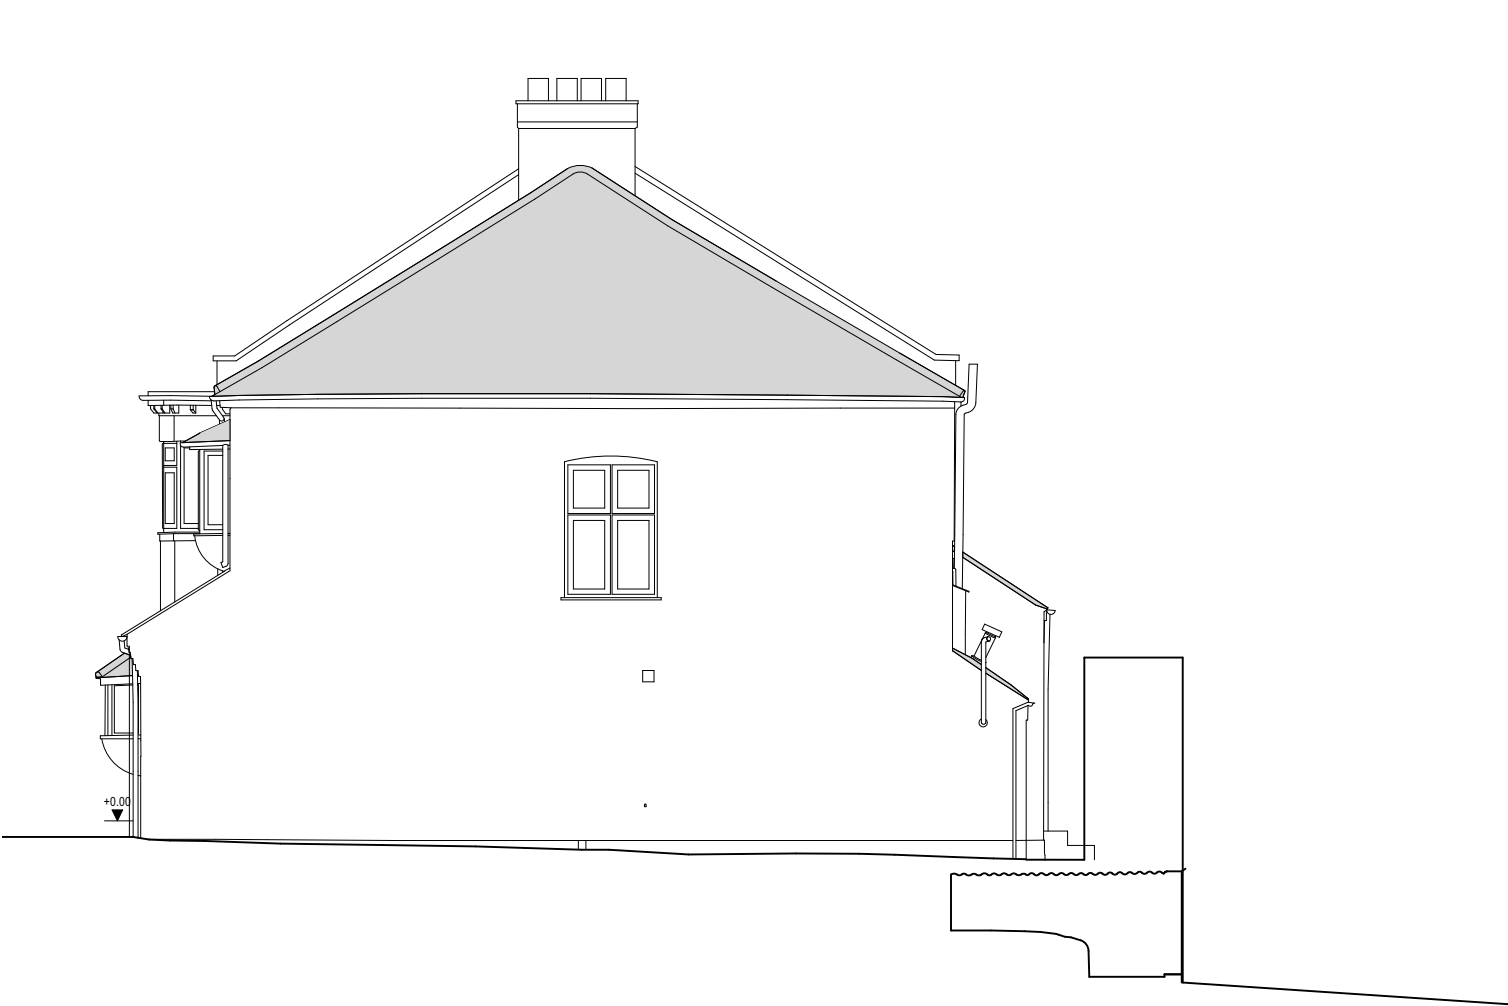

FRONT (WEST) ELEVATION

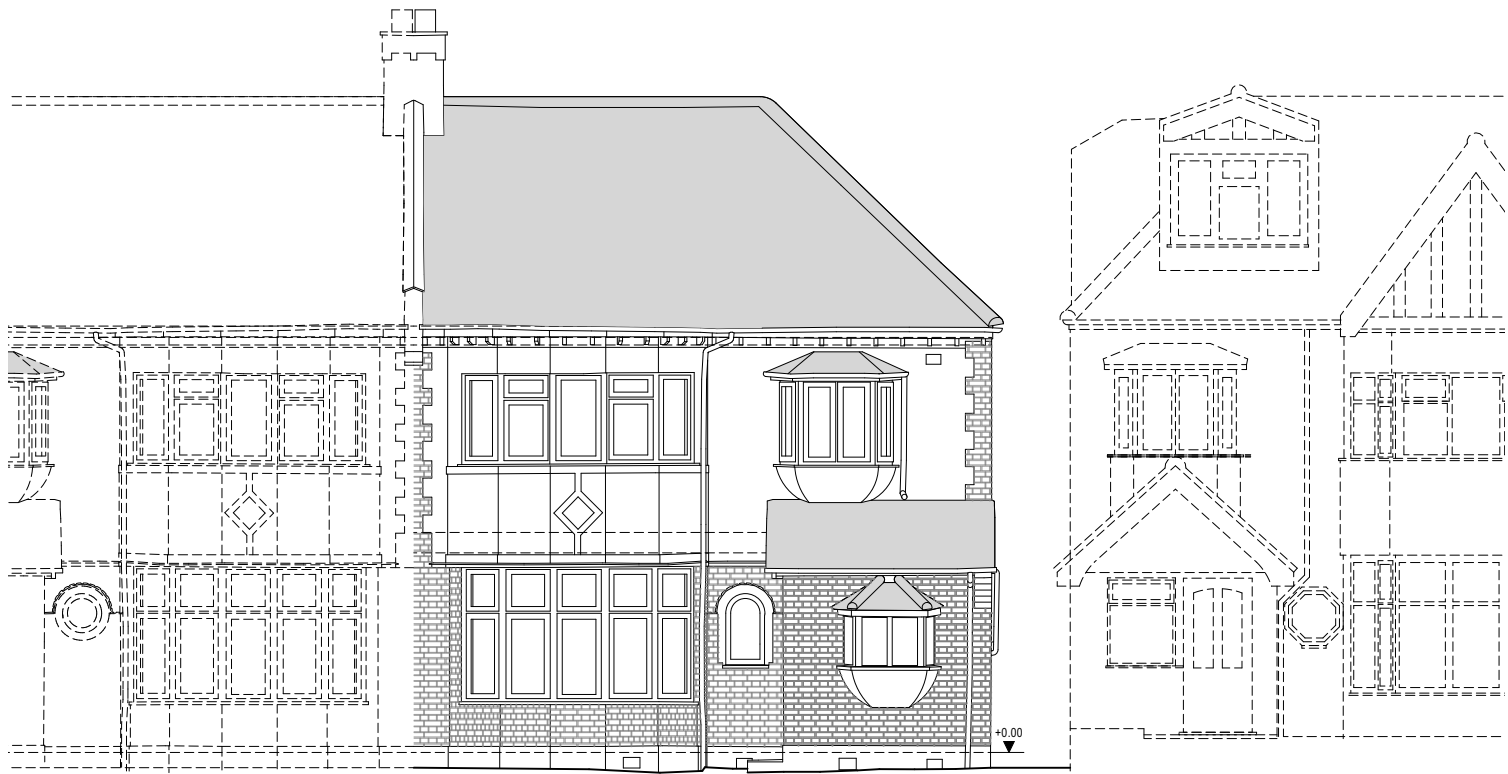

DOMINIC O'RIORDAN - ARCHITECT

7 WOOD VALE, LONDON N10 3DG

EXISTING ELEVATIONS

LUCA OGLINA + CAIA RYSZKOWSKA

PROJECT No	DRAWING No	REV
2206	L(-4)01	
STATUS	SCALE	
PLANNING	1:100@A3	
BY	DATE	
DO'R	08/2022	

82 ROWDITCH LANE, LONDON SW11 5BX M:07989 411191 DPMORIORDAN@GMAIL.COM