

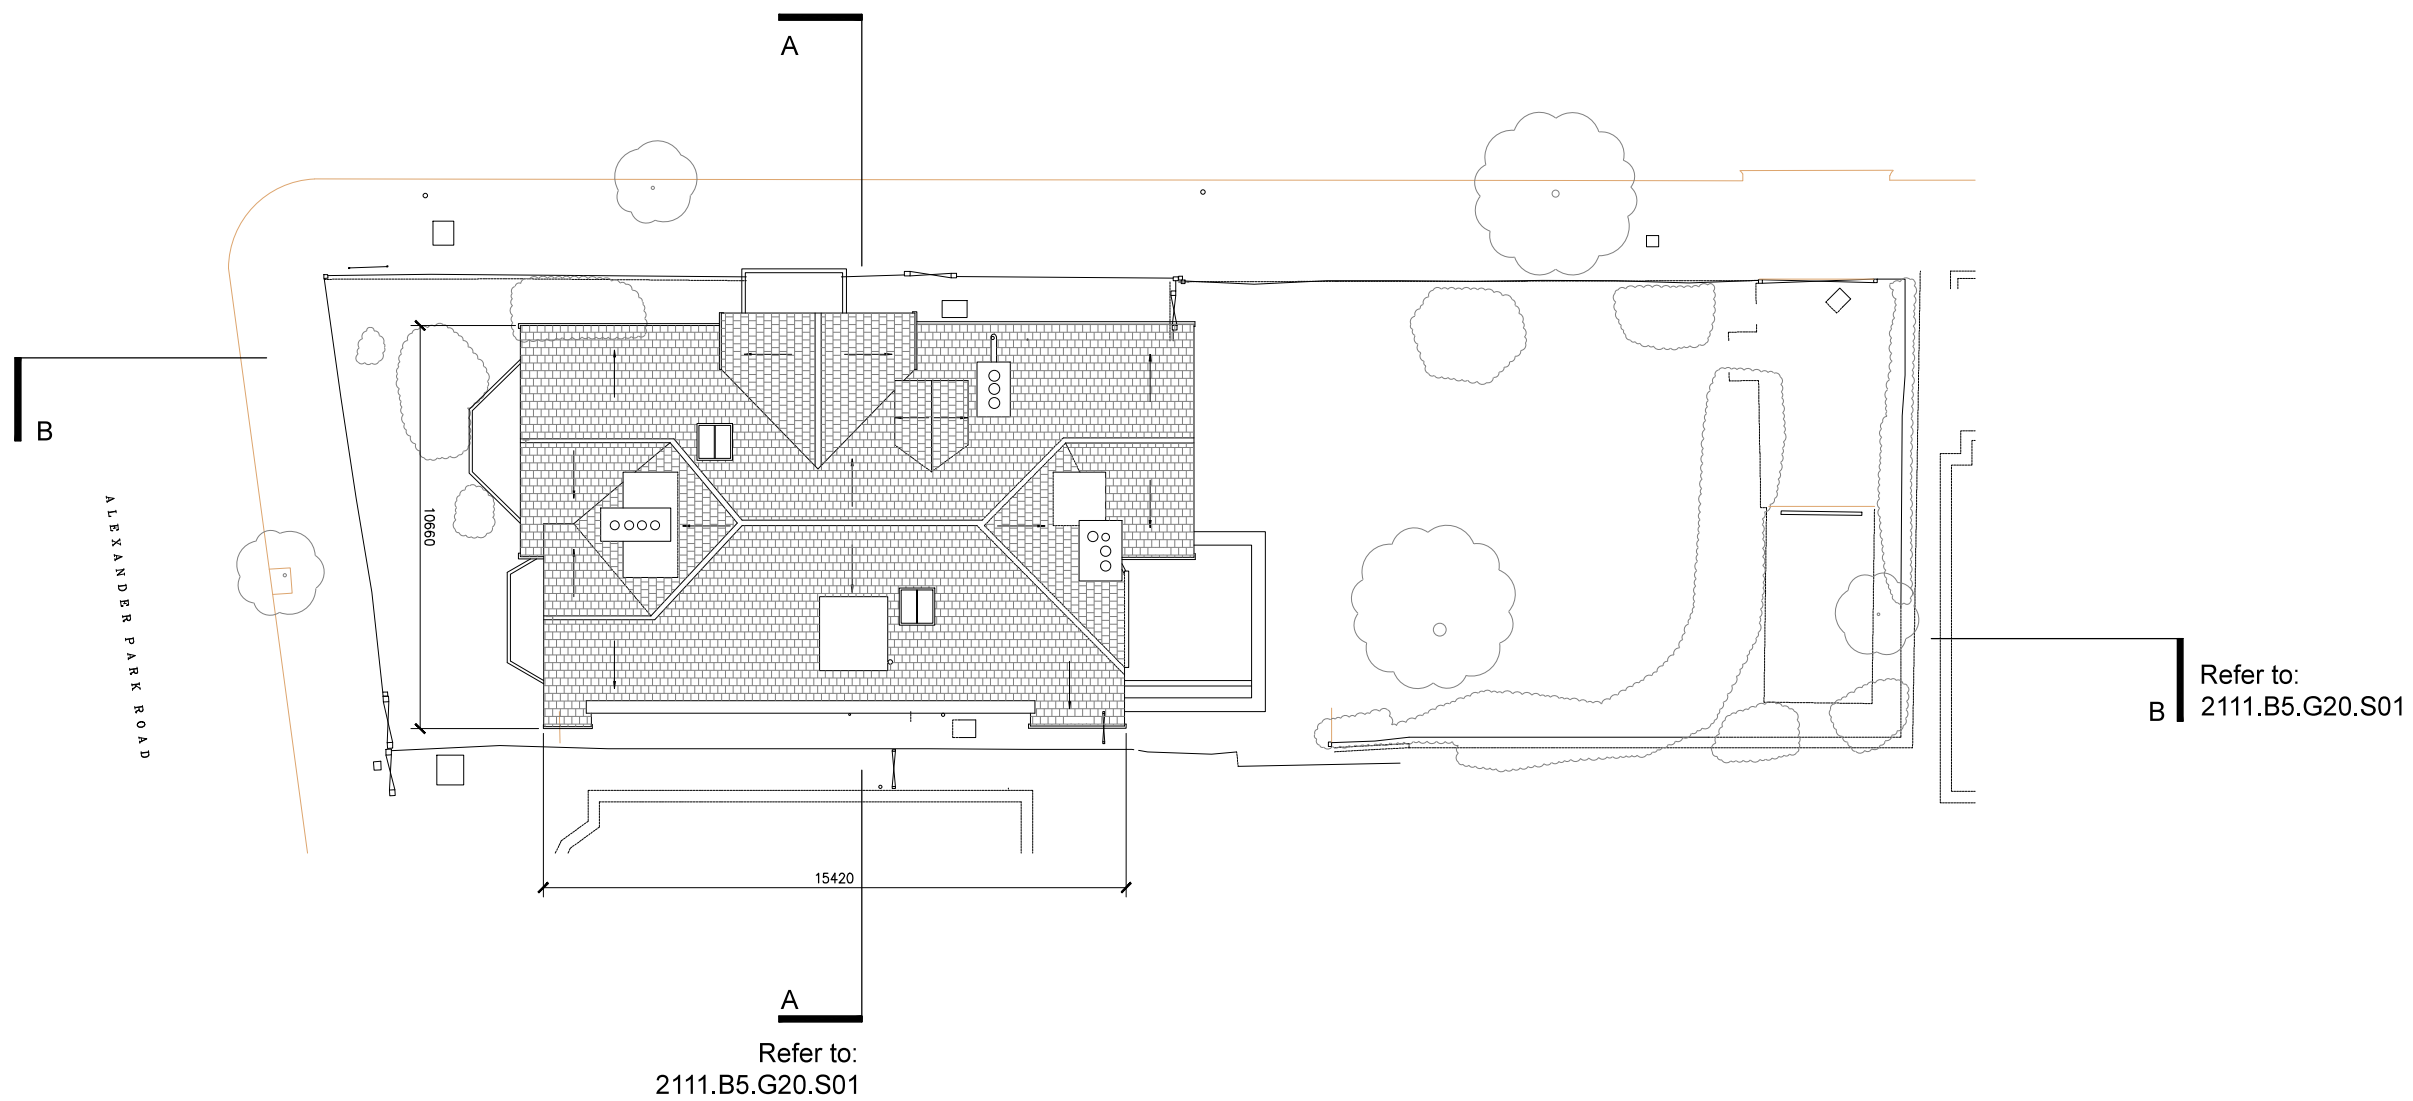


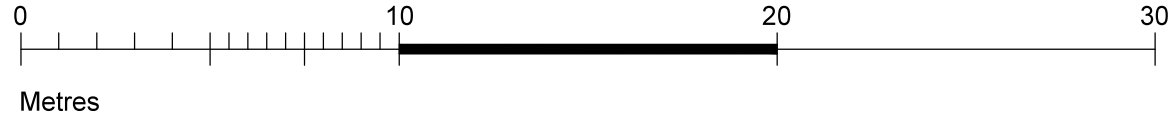

Site Plan: Proposed

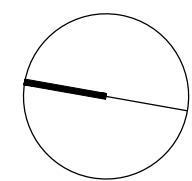

| Rev | Description           | Date     | By  | Chk |
|-----|-----------------------|----------|-----|-----|
| A   | Revised where clouded | DD.MM.YY | XXX | XXX |

**Project:** 2111vap  
34 Alexandra Park Road

**Subject:** Proposed Site Plan

**Scale:** 1:200 @ A3

**Date:** 25.03.22

1 Use figured dimensions only

2 Do not scale from this drawing

3 All dimensions to be checked on site and the Architect to be informed of any discrepancies before construction commences

4 All references to drawings refer to current revision of that drawing


5 Structural and services information shown is indicative only. Refer to consultants' drawings for details and setting out

6 All work and materials to be in accordance with current applicable statutory legislation and to comply with all relevant codes of practice and British and European standards


Project | Drawing

**2111.B5.G10.P01**

Rev  
**A**

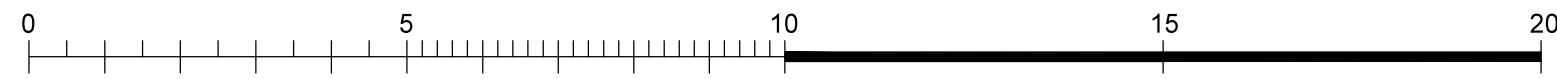

Metres

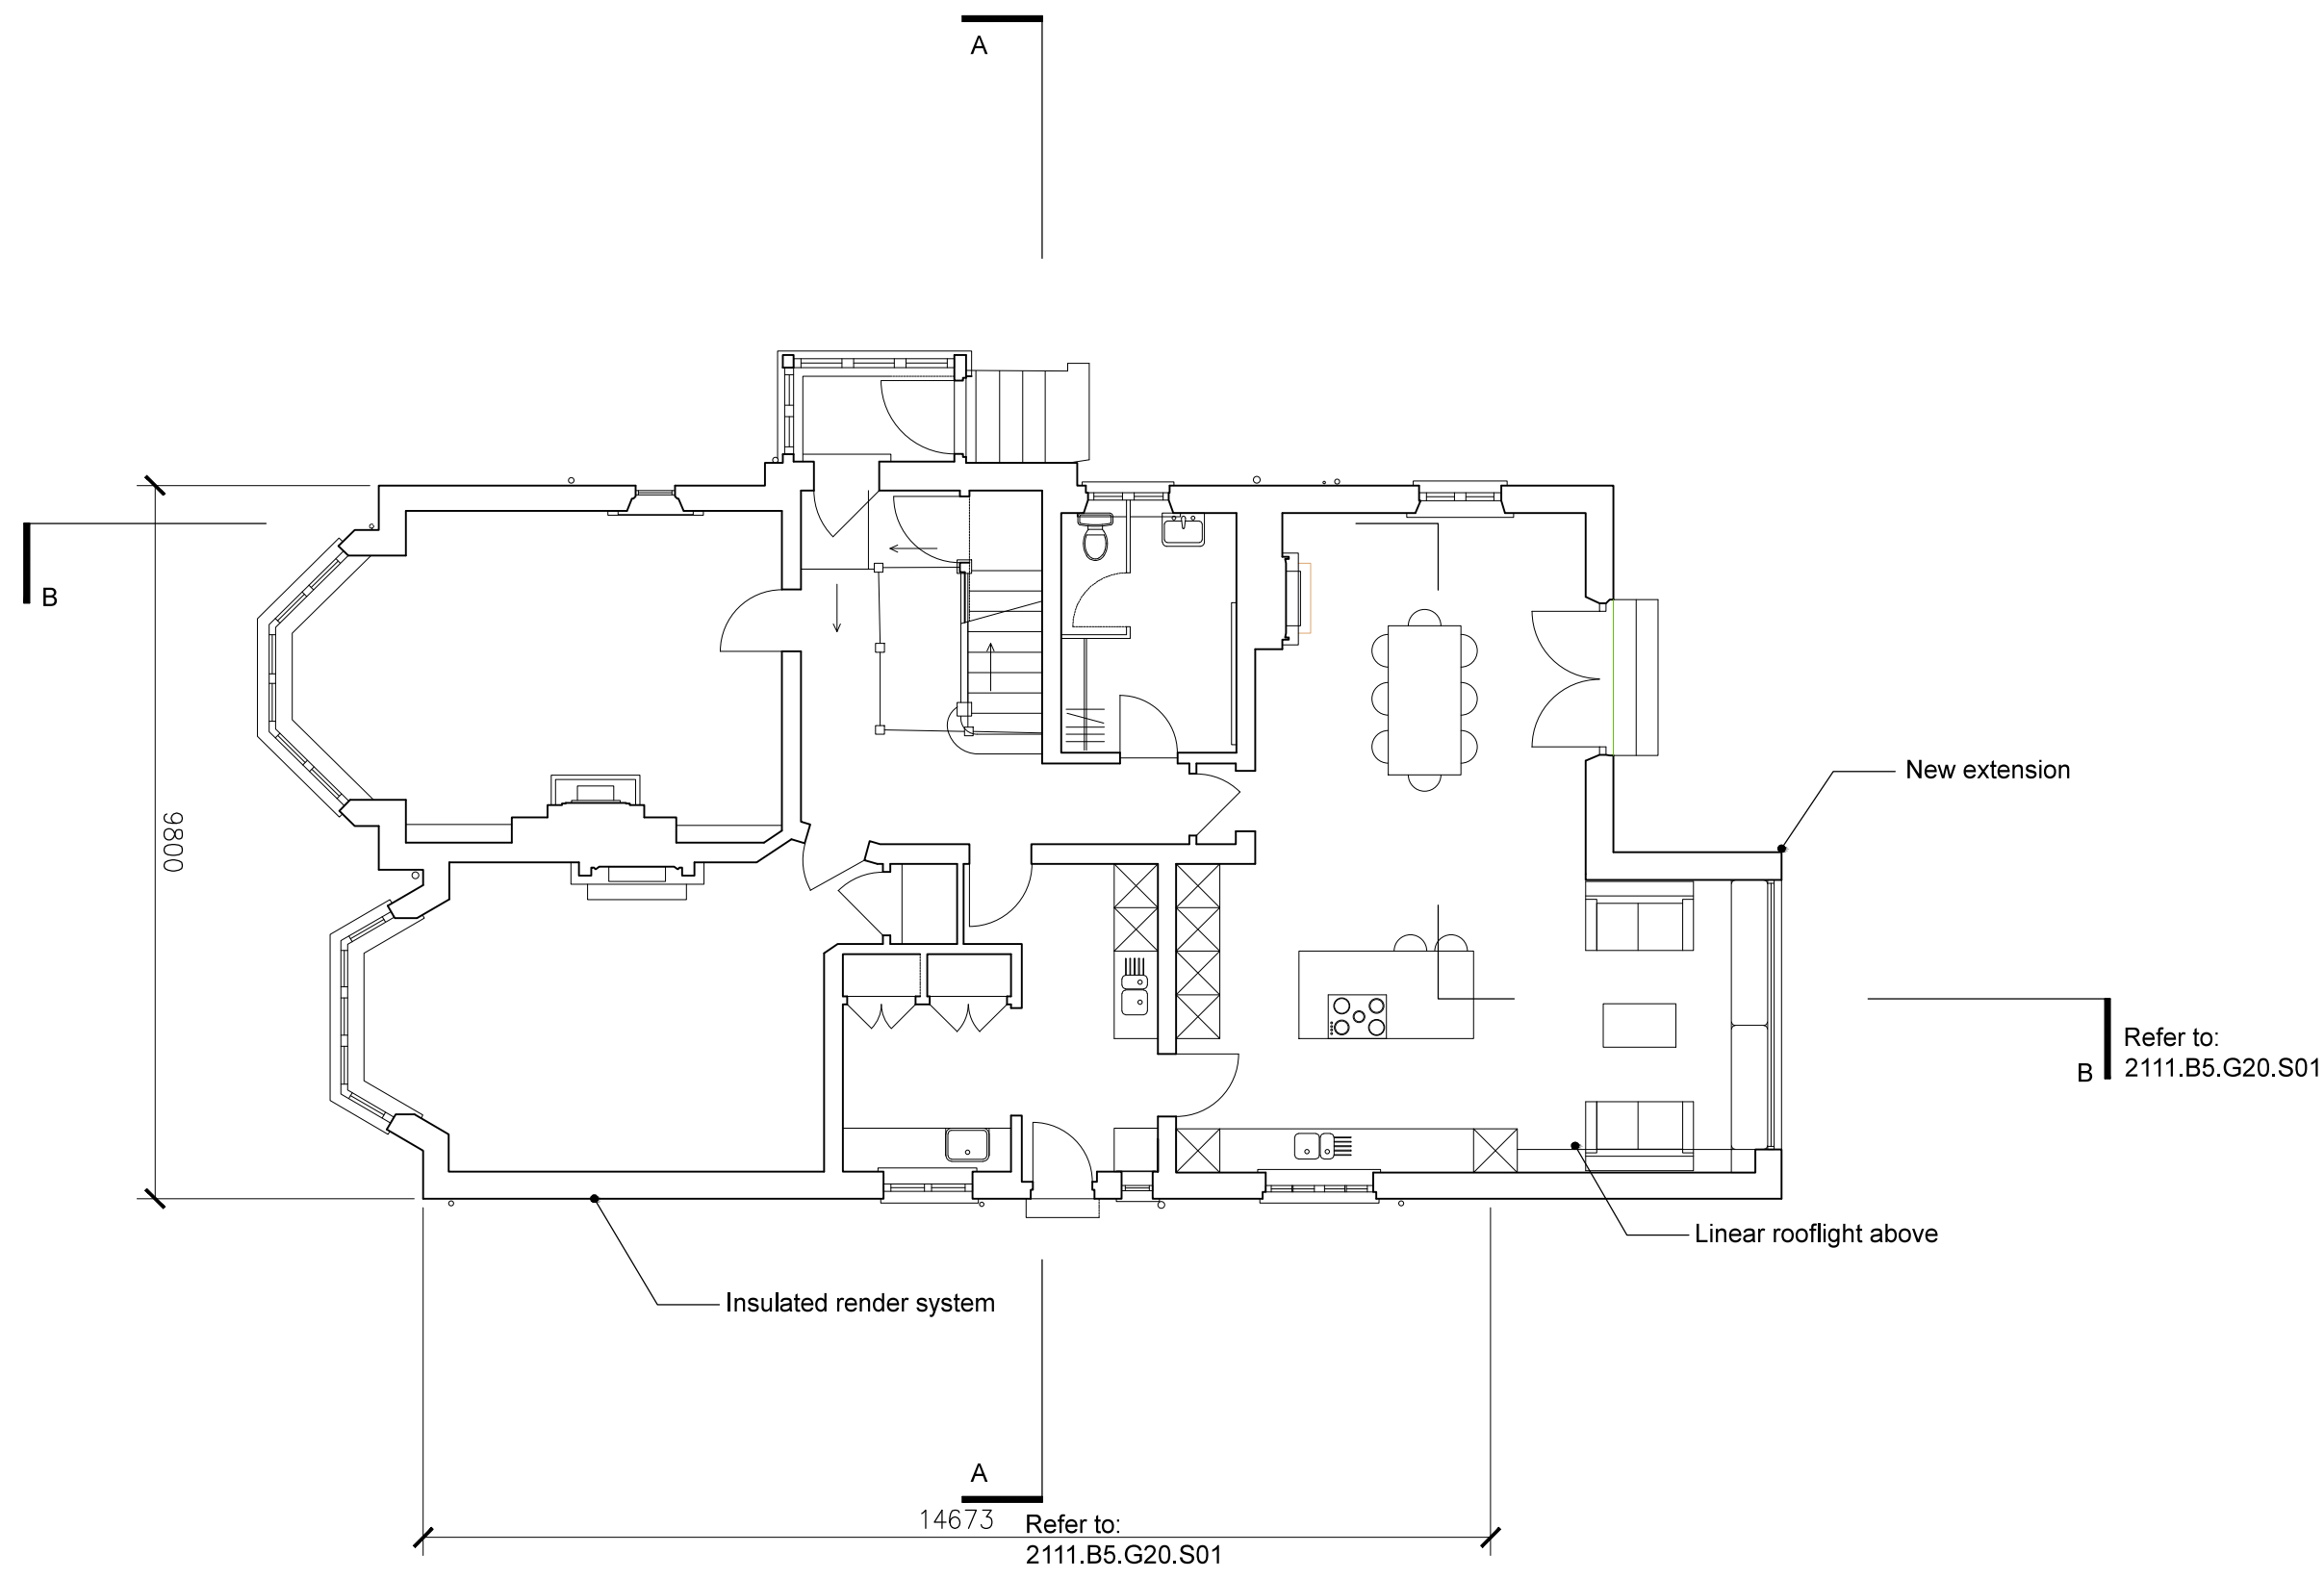


APE

  
Architecture & Design Ltd

CC2.7 V22 Studios  
5 Crown Close  
London E3 2JH  
www.ape-ad.co.uk

020 7401 3229

Ground Floor Plan: Proposed

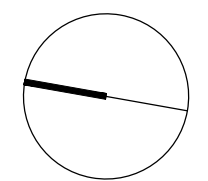

| Rev | Description           | Date     | By  | Chk |
|-----|-----------------------|----------|-----|-----|
| A   | Revised where clouded | DD.MM.YY | XXX | XXX |

Project:

Subject:

Scale:

Date:

2111vap  
34 Alexandra Park Road

Proposed  
Ground Floor Plan

1:100 @ A3

25.03.22

Project

Drawing

2111 .B5.G20.P00

A

1 Use figured dimensions only

2 Do not scale from this drawing



3 All dimensions to be checked on site and the Architect to be informed of any discrepancies before construction commences

4 All references to drawings refer to current revision of that drawing

5 Structural and services information shown is indicative only. Refer to consultants' drawings for details and setting out

6 All work and materials to be in accordance with current applicable statutory legislation and to comply with all relevant codes of practice and British and European standards

Rev

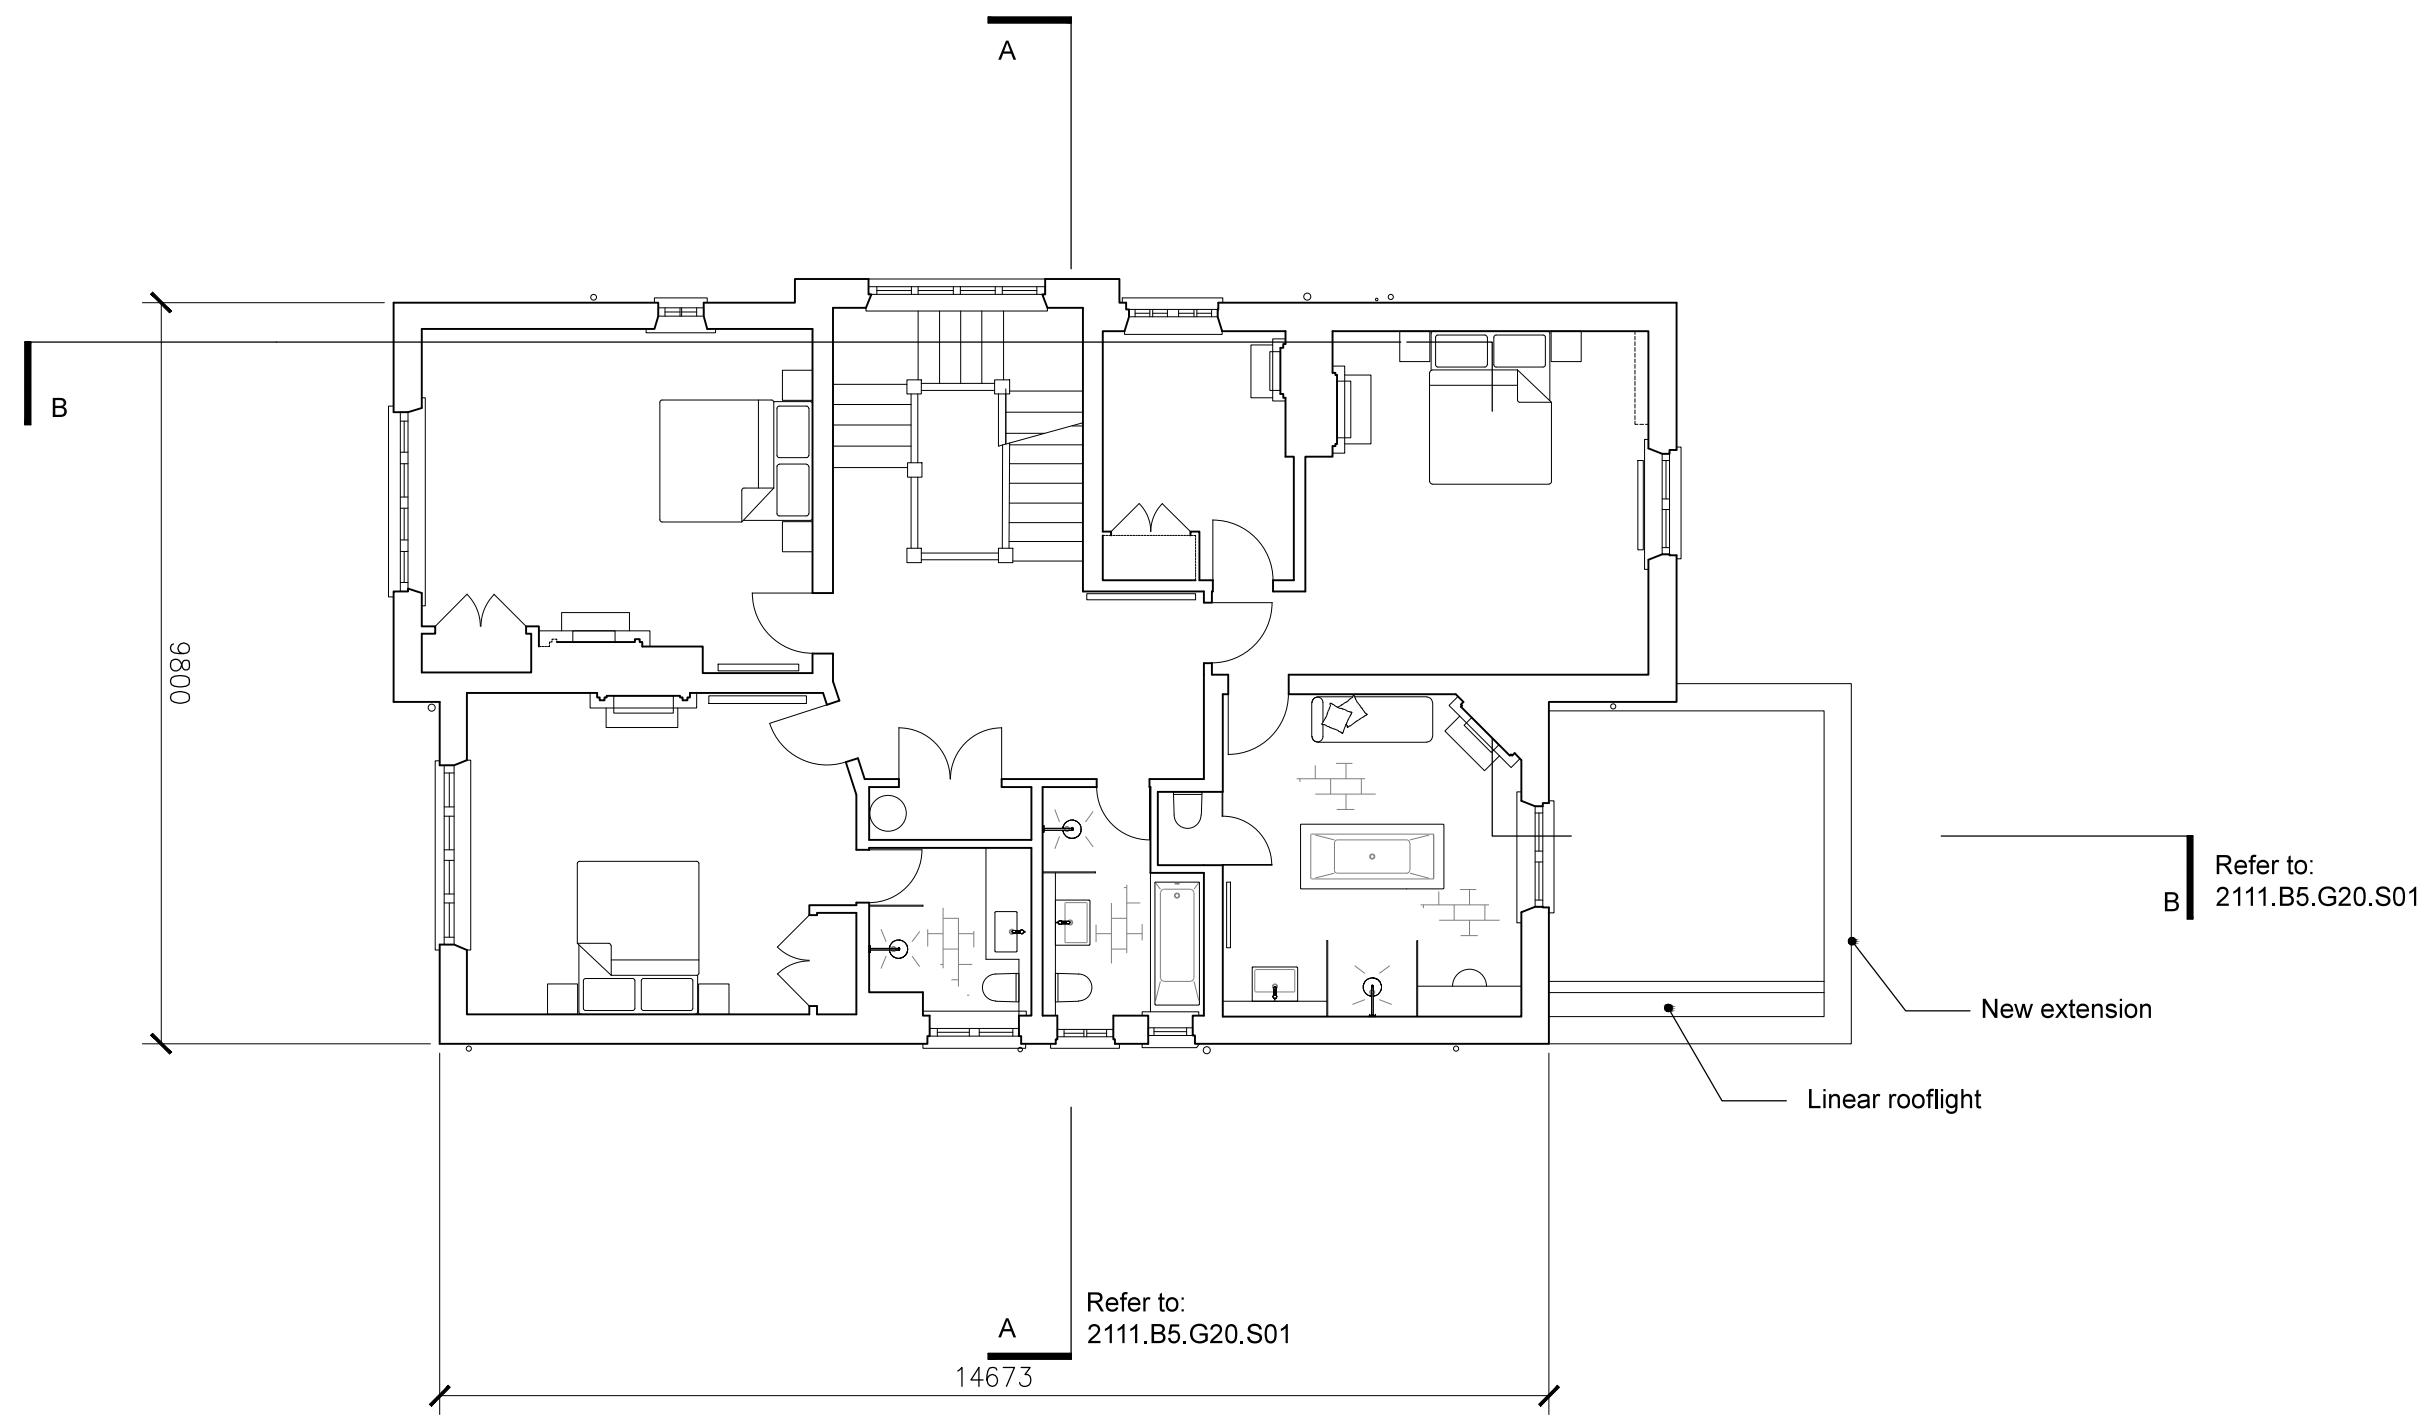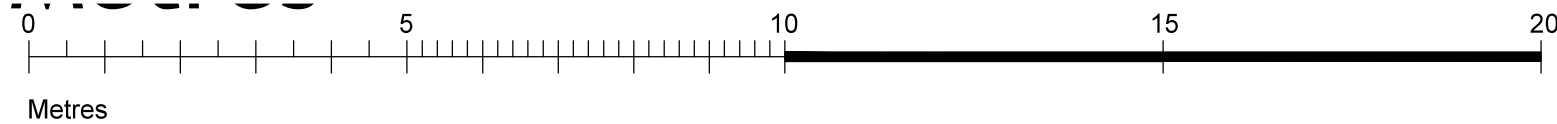


APE

  
Architecture & Design Ltd

CC2.7 V22 Studios  
5 Crown Close  
London E3 2JH  
www.ape-ad.co.uk

020 7401 3229

First Floor Plan: Proposed

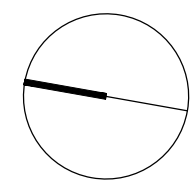

| Rev | Description           | Date     | By  | Chk |
|-----|-----------------------|----------|-----|-----|
| A   | Revised where clouded | DD.MM.YY | XXX | XXX |

Project:

Subject:

Scale:

Date:

2111vap  
34 Alexandra Park Road

Proposed  
First Floor Plan

1:100 @ A3

25.03.22

Project

Drawing

2111 .B5.G20.P01

Rev

A

1 Use figured dimensions only



2 Do not scale from this drawing

3 All dimensions to be checked on site and the Architect to be informed of any discrepancies before construction commences

4 All references to drawings refer to current revision of that drawing

5 Structural and services information shown is indicative only. Refer to consultants' drawings for details and setting out

6 All work and materials to be in accordance with current applicable statutory legislation and to comply with all relevant codes of practice and British and European standards

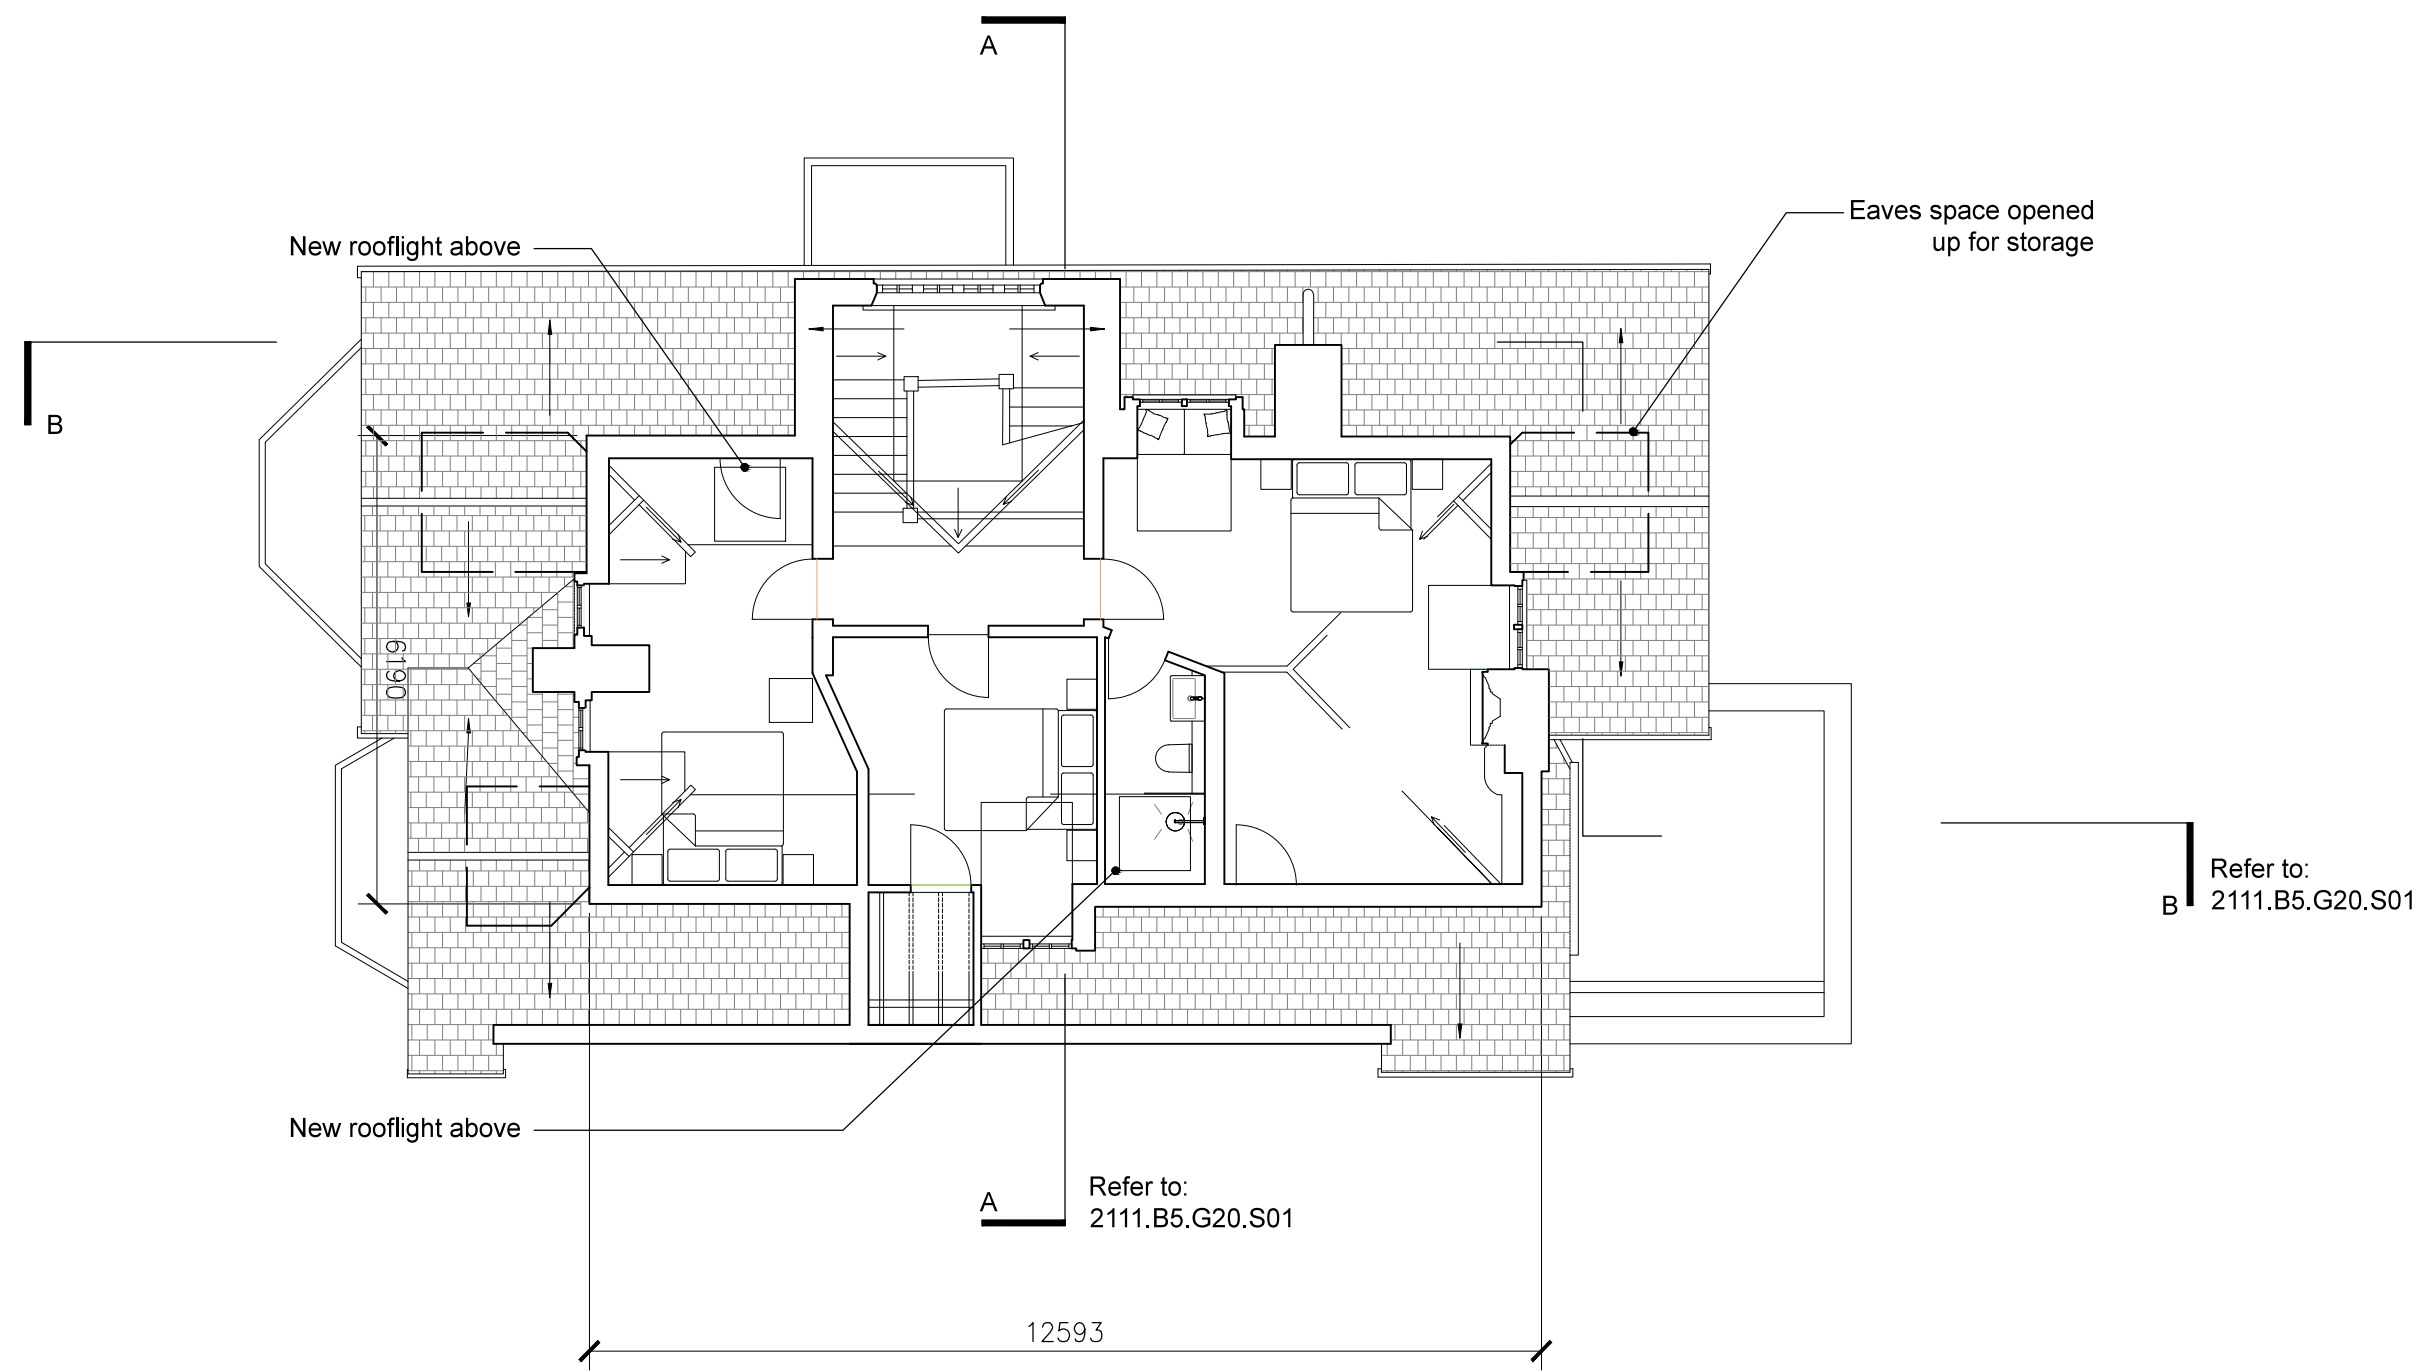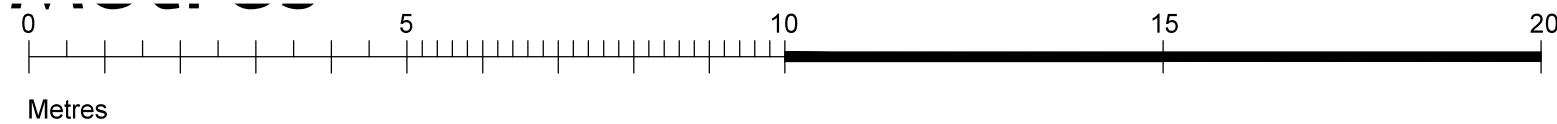


APE

  
Architecture & Design Ltd

CC2.7 V22 Studios  
5 Crown Close  
London E3 2JH  
www.ape-ad.co.uk

020 7401 3229

Second Floor Plan: Proposed

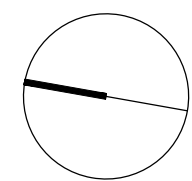

| Rev | Description           | Date     | By  | Chk |
|-----|-----------------------|----------|-----|-----|
| A   | Revised where clouded | DD.MM.YY | XXX | XXX |

Project:

2111vap  
34 Alexandra Park Road

Subject:

Proposed  
Second Floor Plan

Scale:

1:100 @ A3

Date:

25.03.22

Project

Drawing

2111 .B5.G20.P02

A

1 Use figured dimensions only



2 Do not scale from this drawing

3 All dimensions to be checked on site and the Architect to be informed of any discrepancies before construction commences


4 All references to drawings refer to current revision of that drawing

5 Structural and services information shown is indicative only. Refer to consultants' drawings for details and setting out

6 All work and materials to be in accordance with current applicable statutory legislation and to comply with all relevant codes of practice and British and European standards

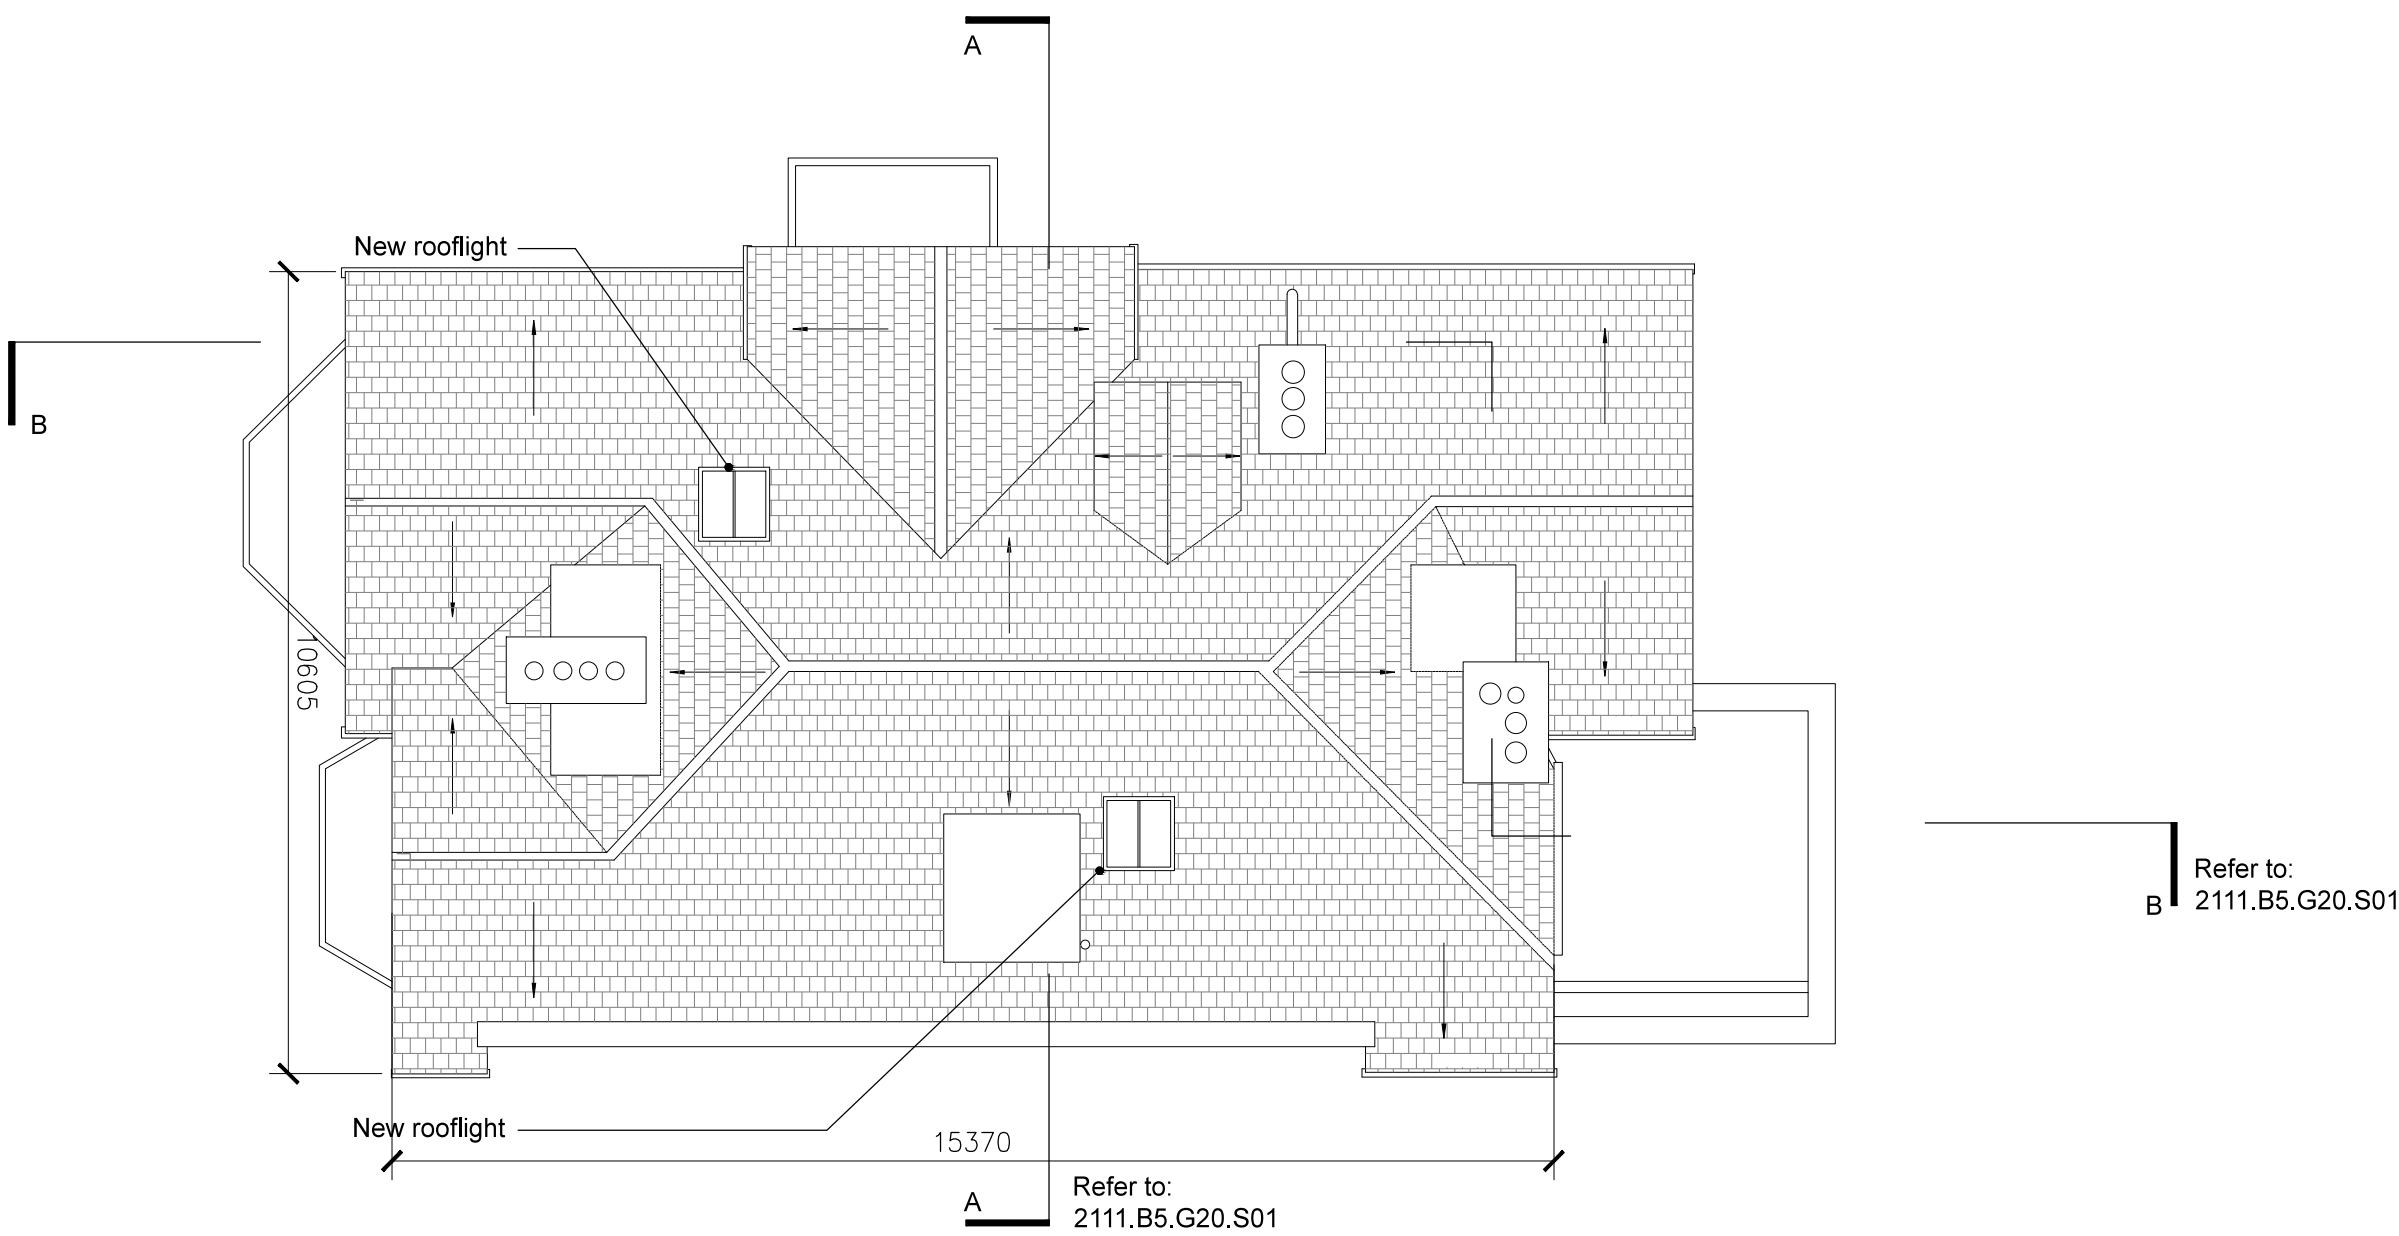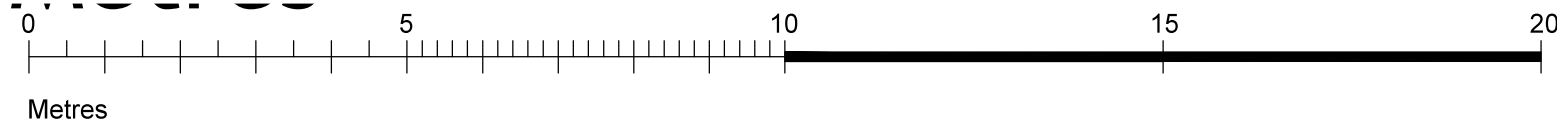

Roof Plan: Proposed

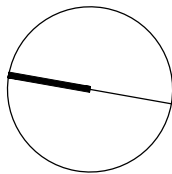

| Rev | Description           | Date     | By  | Chk |  |  |  | Project: | 2111vap<br>34 Alexandra Park Road |            |  |  |  |
|-----|-----------------------|----------|-----|-----|--|--|--|----------|-----------------------------------|------------|--|--|--|
| A   | Revised where clouded | DD.MM.YY | XXX | XXX |  |  |  | Subject: | Proposed<br>Roof Plan             |            |  |  |  |
|     |                       |          |     |     |  |  |  |          | Scale:                            | 1:100 @ A3 |  |  |  |
|     |                       |          |     |     |  |  |  |          | Date:                             | 25.03.22   |  |  |  |
|     |                       |          |     |     |  |  |  |          | Project                           | Drawing    |  |  |  |
|     |                       |          |     |     |  |  |  |          | 2111 .B5.G20.P03                  |            |  |  |  |
|     |                       |          |     |     |  |  |  |          | Rev                               | A          |  |  |  |

1

Use figured dimensions only

2

Do not scale from this drawing

3

All dimensions to be checked on site and the Architect to be informed of any discrepancies before construction commences

4

All references to drawings refer to current revision of that drawing

5

Structural and services information shown is indicative only. Refer to consultants' drawings for details and setting out

6

All work and materials to be in accordance with current applicable statutory legislation and to comply with all relevant codes of practice and British and European standards



South Elevation: Proposed




East Elevation: Proposed



Refer to:  
2111.B5.G20.S01




North Elevation: Proposed

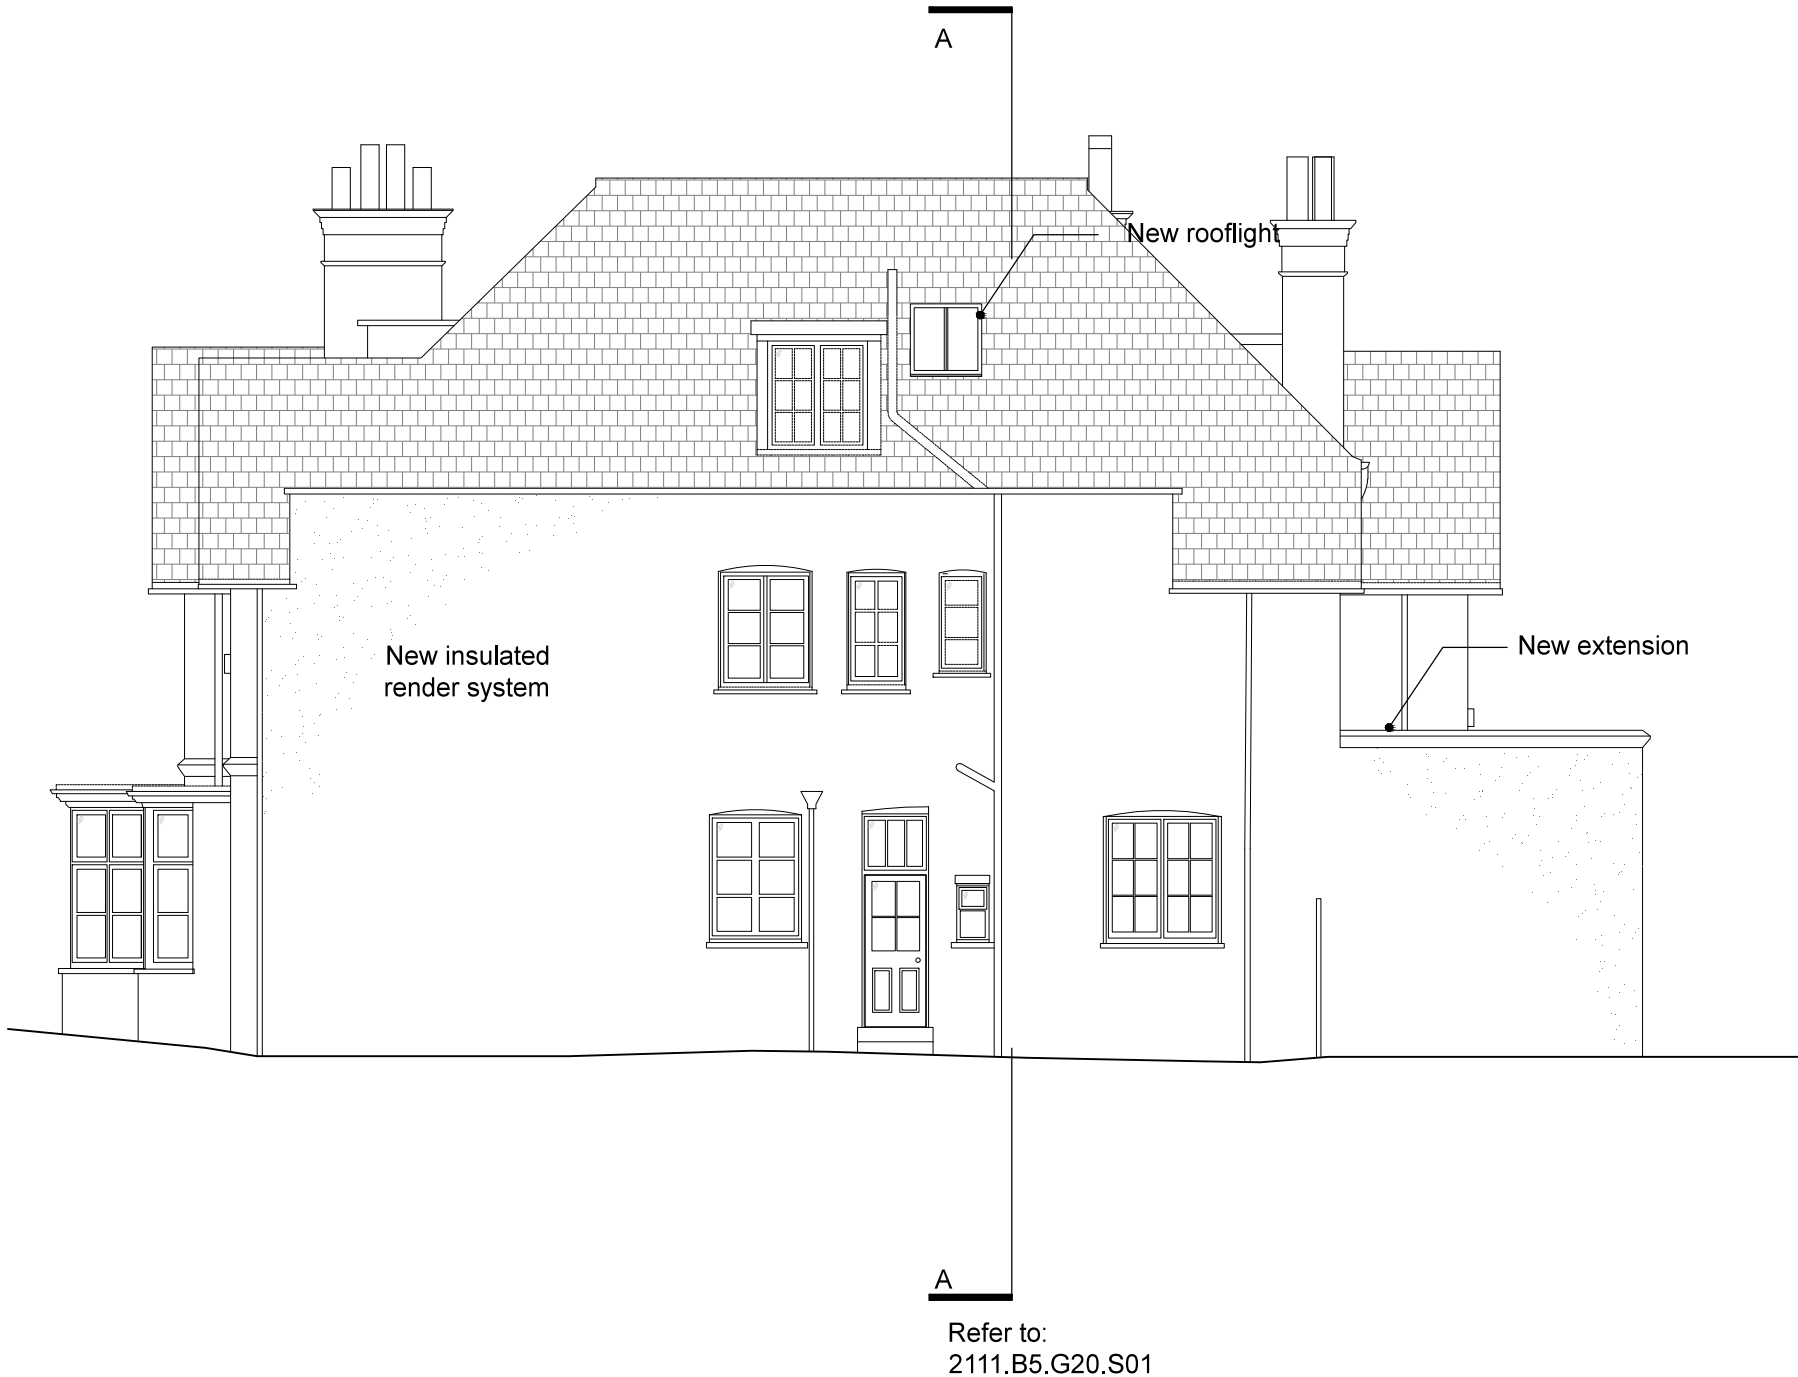

West Elevation: Proposed

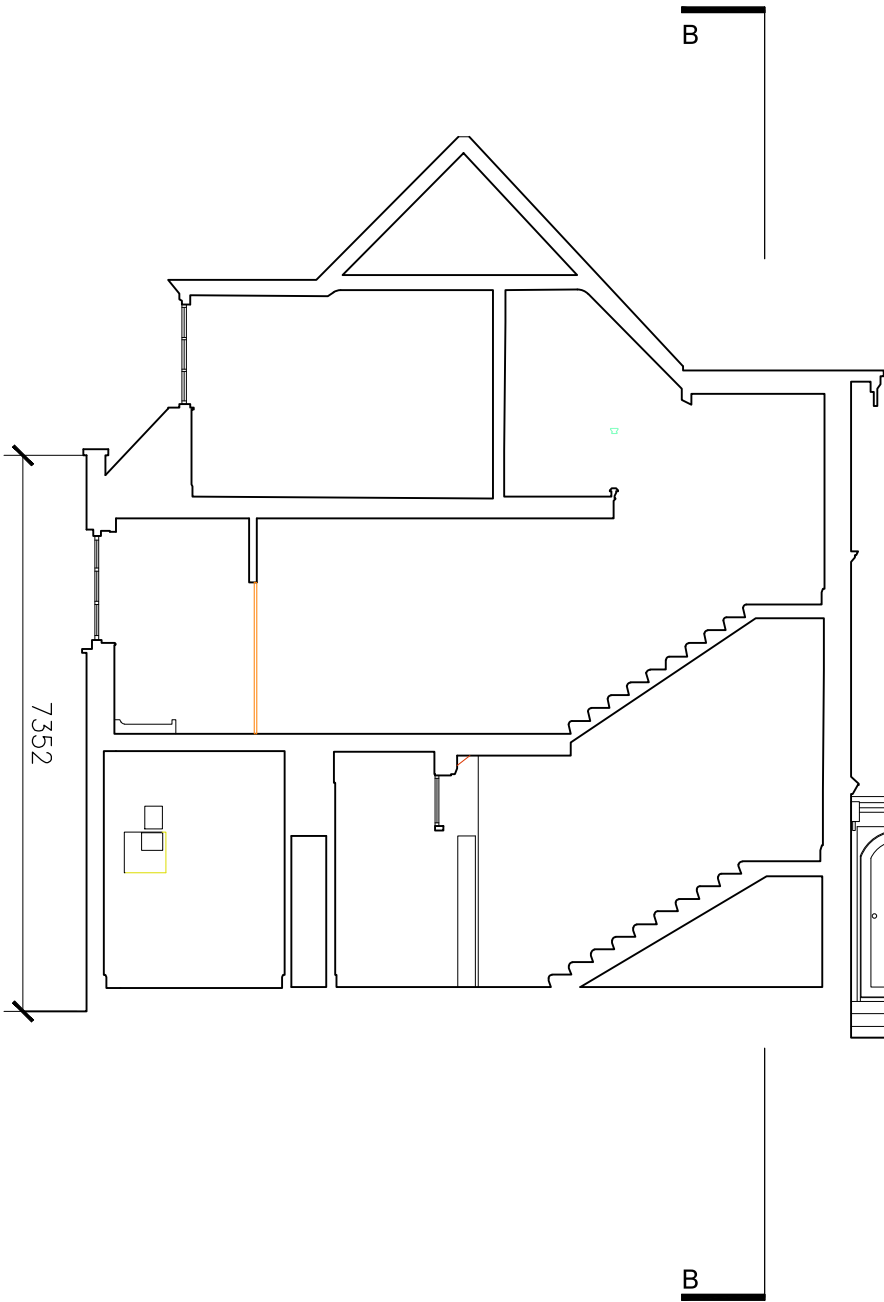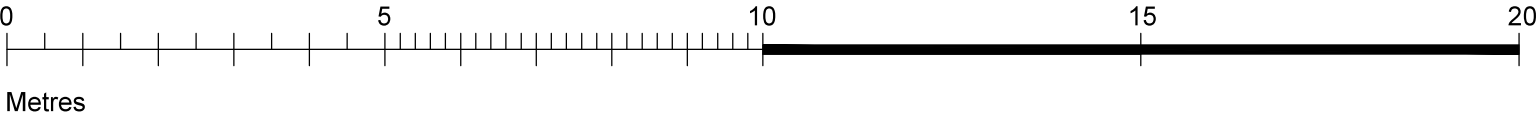

Section AA: Proposed

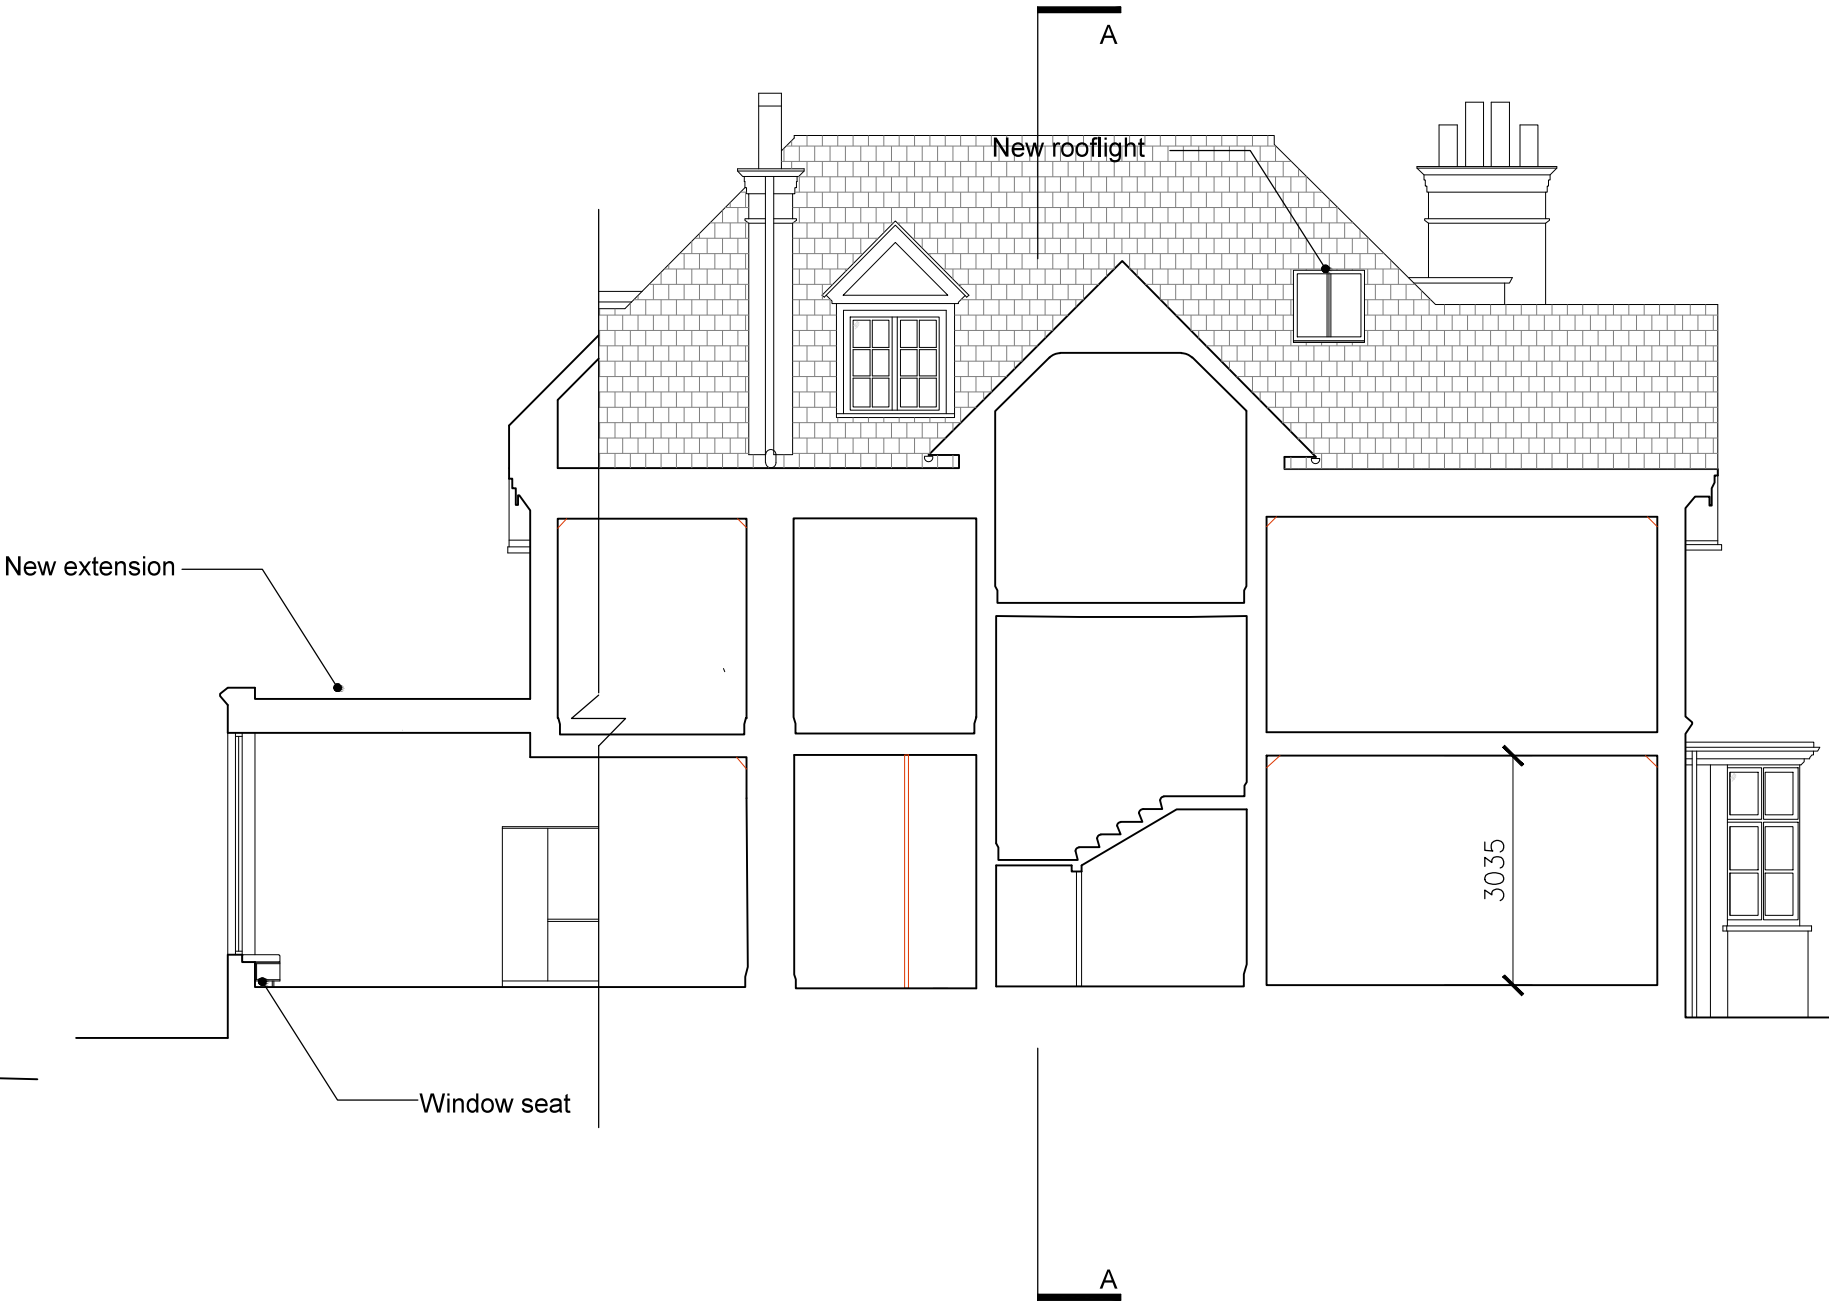

Section BB: Proposed