


Drawings for sketch purposes only
and not for construction.

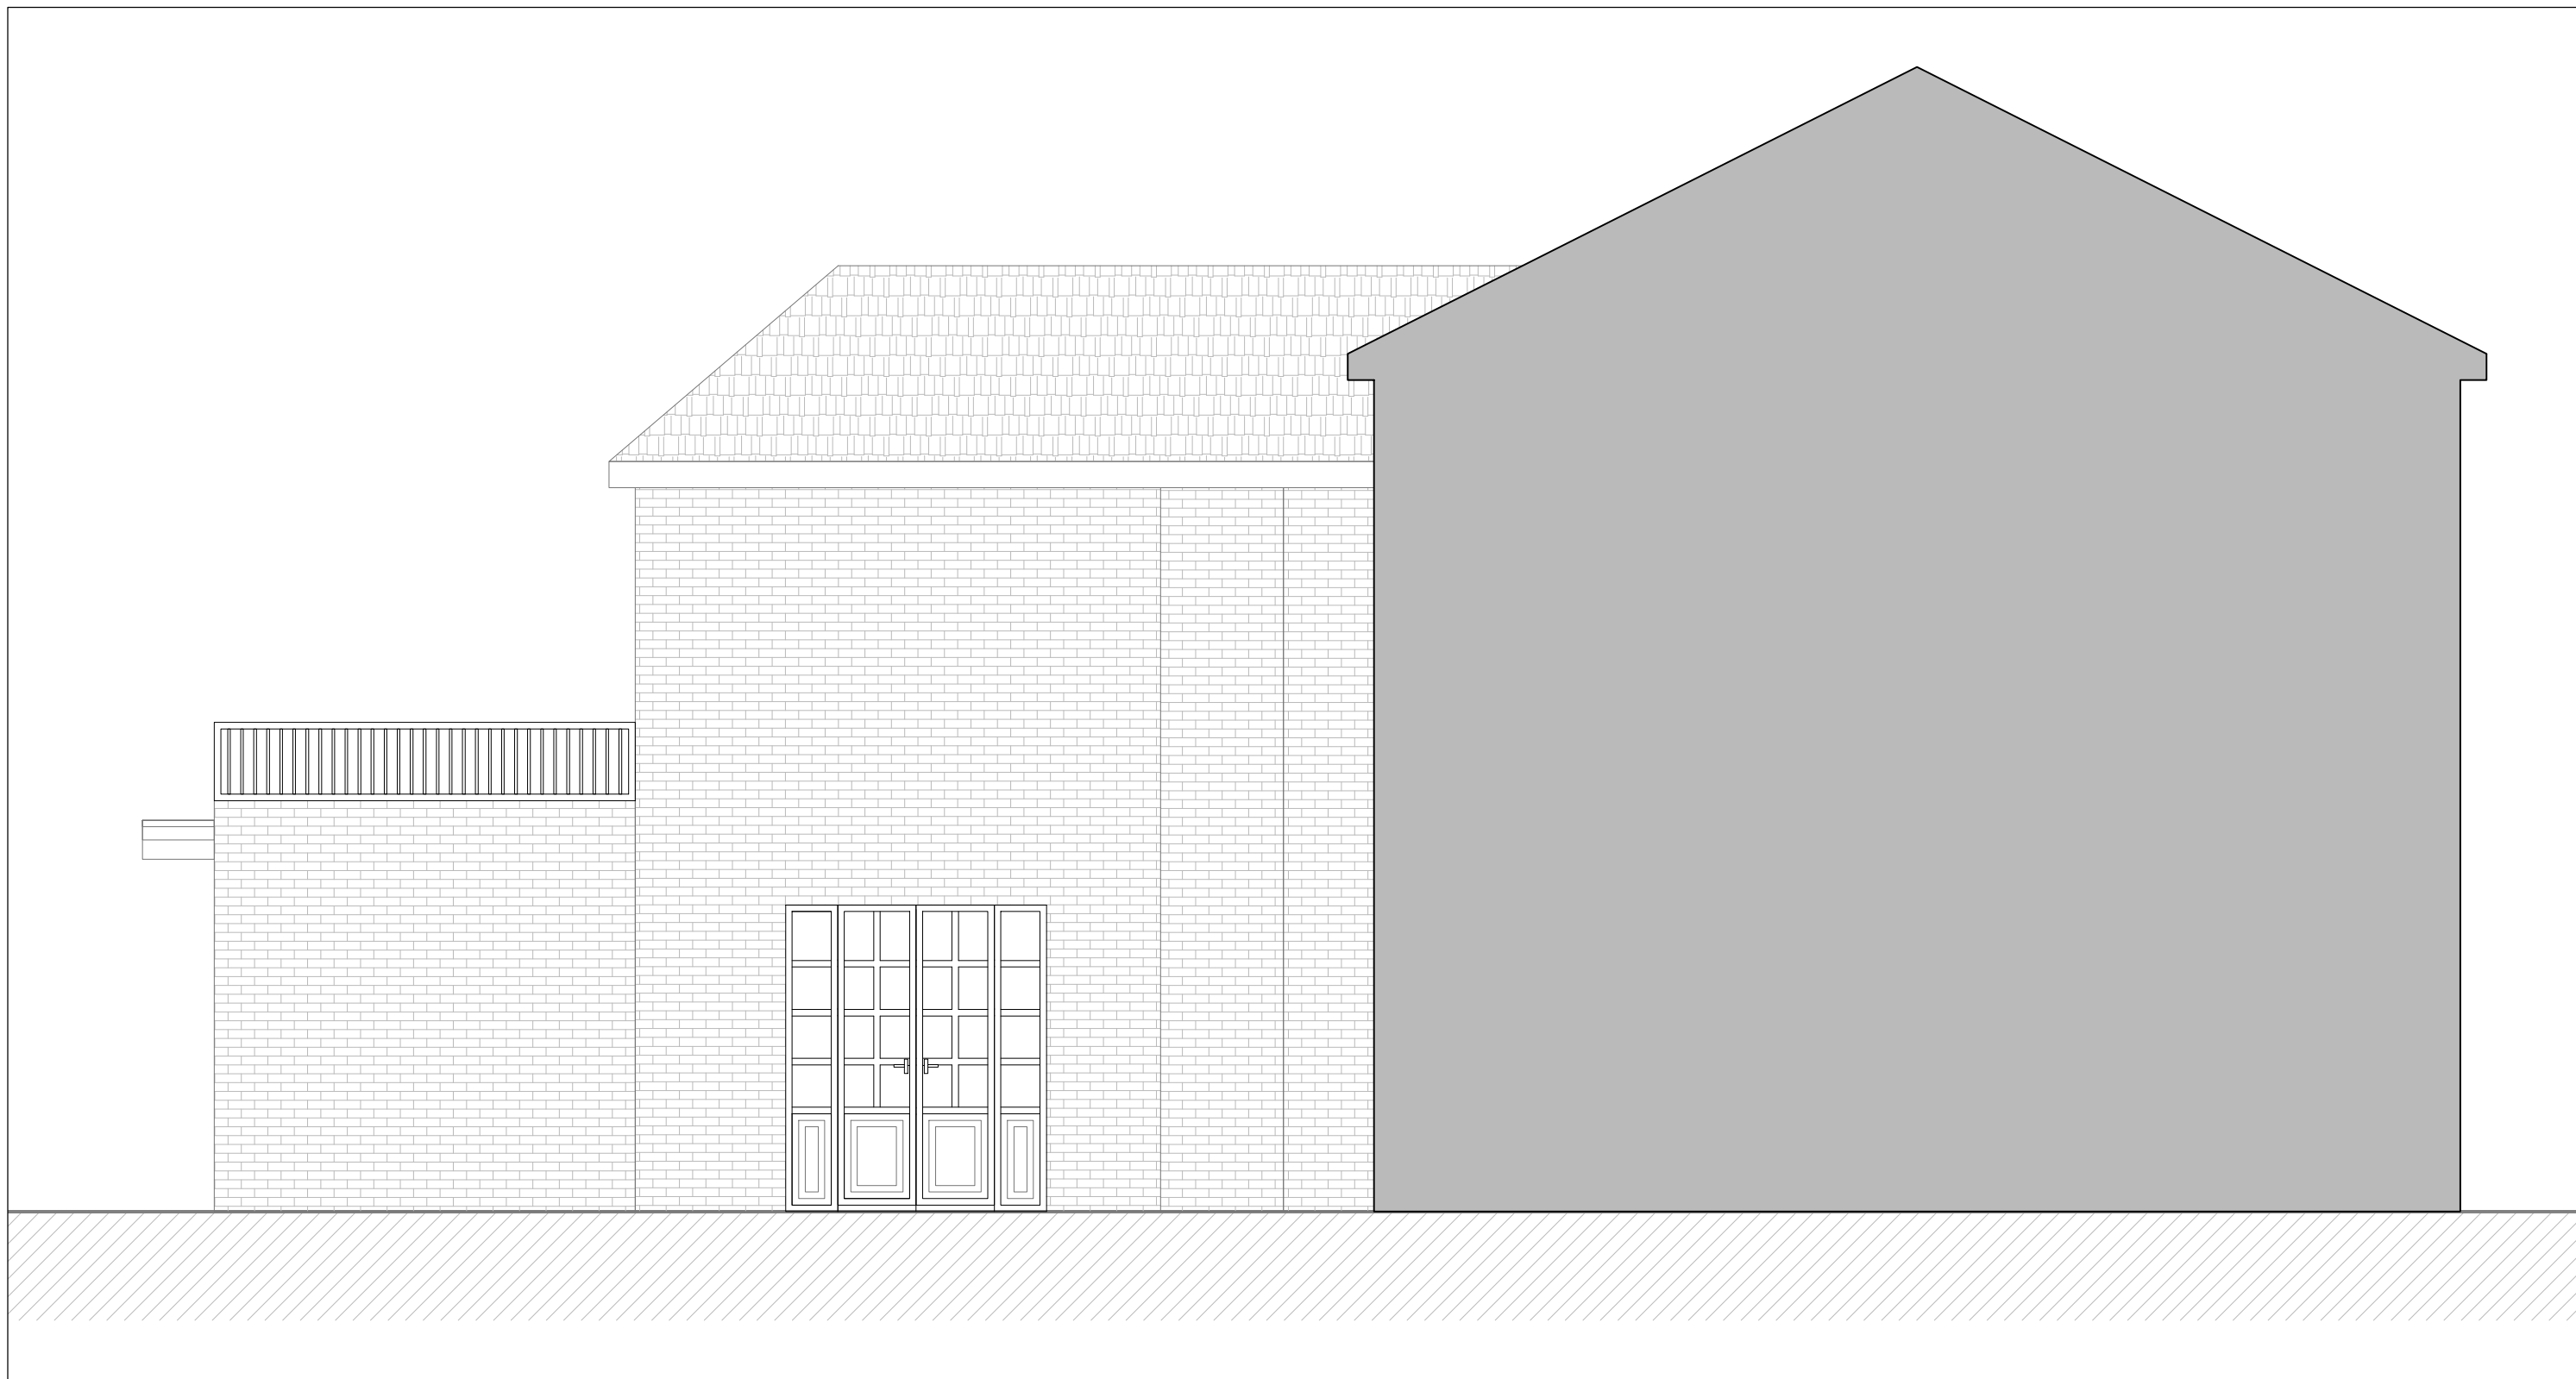

This drawing is copyright
USL Architects.

 Ground floor 7 Progress Business Centre Whittle Parkway Burnham SL1 6DQ England usl@uslarchitects.co.uk	Job No.	Job	Drawing	Drawing No.	Revision	 PAPER SIZE: A3 SCALE 1:50
	2022/ IRL	INDERWICK ROAD 136 INDERWICK ROAD N8 9JT LONDON	PROPOSED SIDE ELEVATION	IRL/PL/101		
	Date			Drm	Chk	
	08/11/2022			CK	BK	