


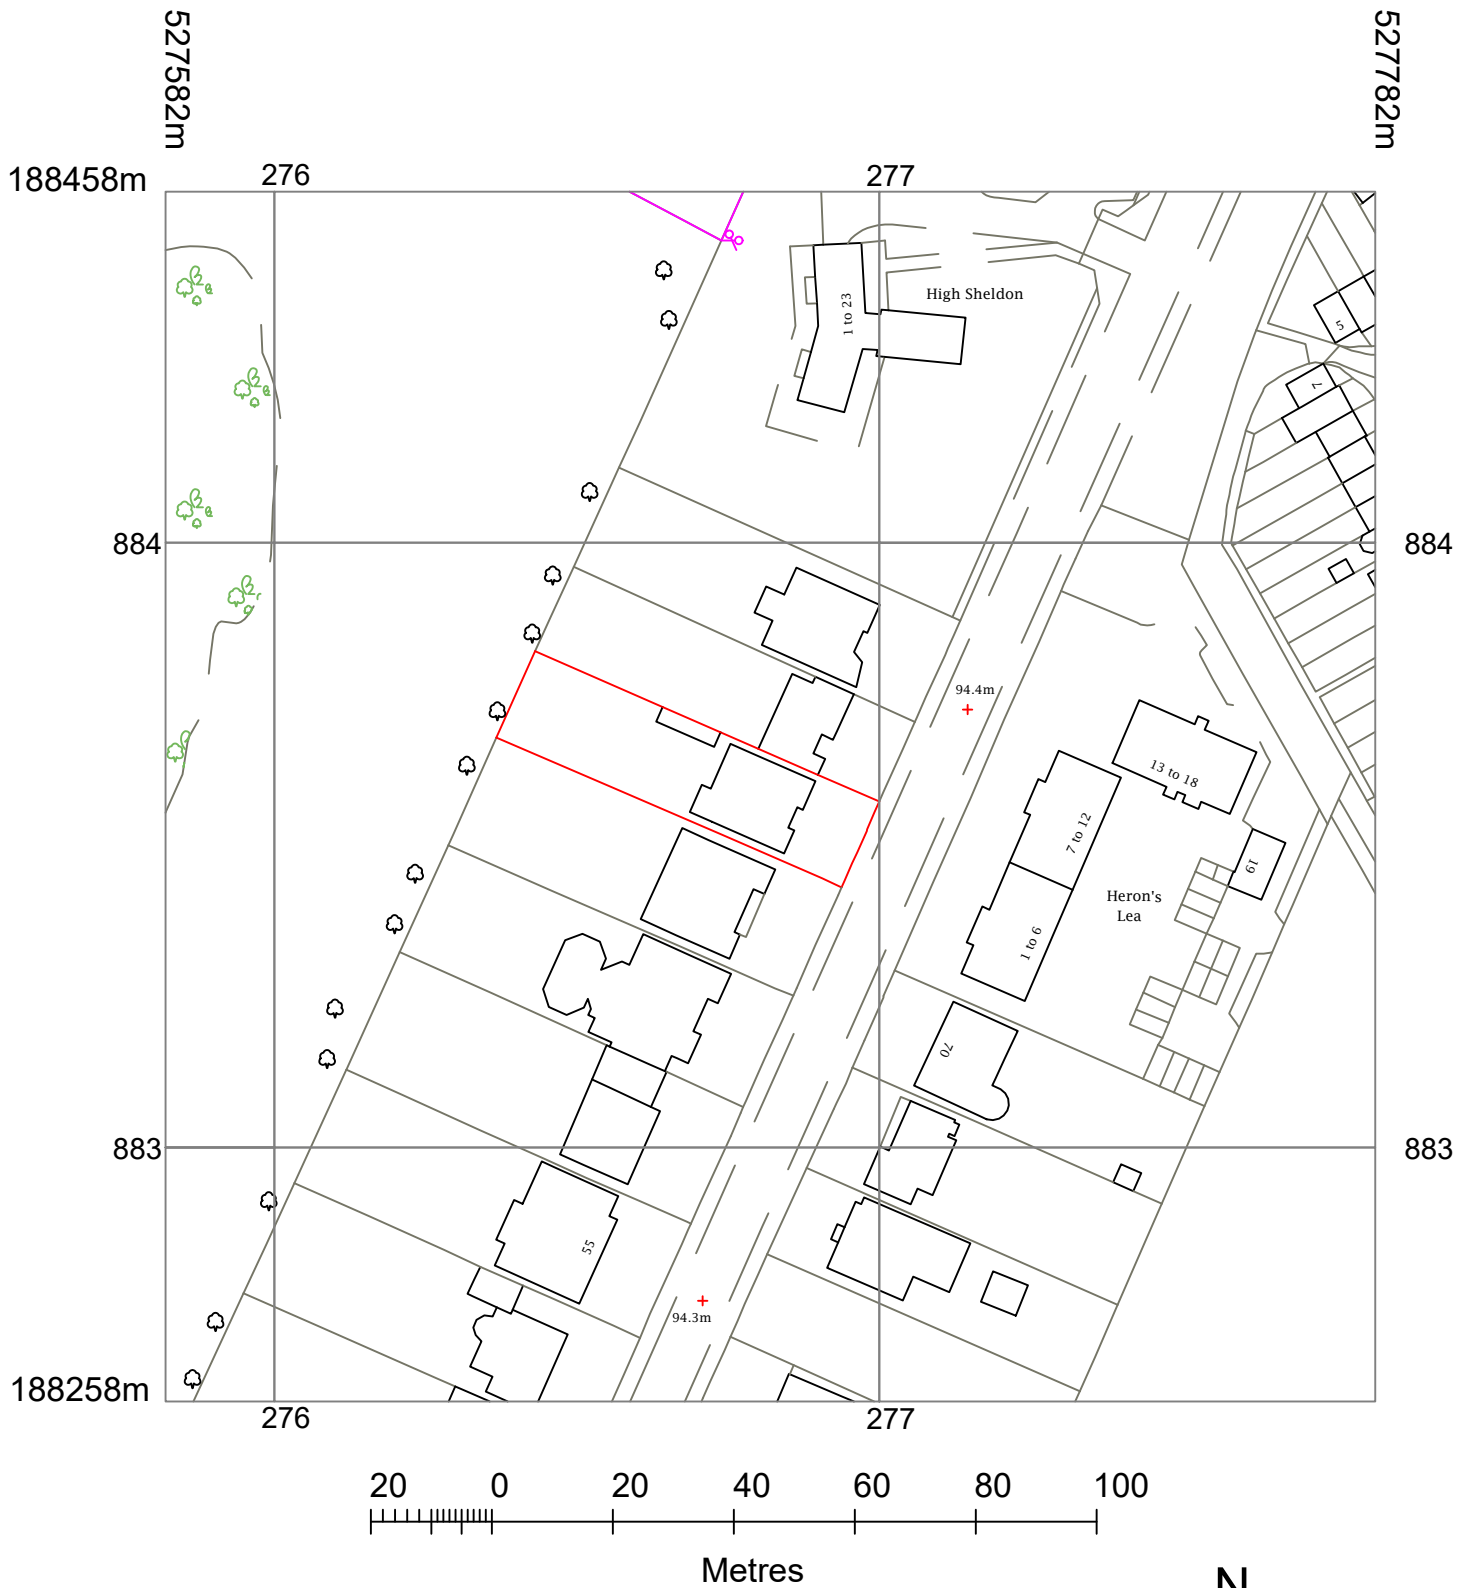

© Crown copyright and database rights 2020 OS 100035409

Reproduction in whole or in part is prohibited

without the permission of Ordnance Survey.

Site 63 Sheldon Avenue, London N6 4NH

Title Location Plan

Drawing Number
167/001

Date
October 2022

Scale
1:1250@A3

Status
Planning

Studio Y₂ PARTNERSHIP
Architecture & Planning

1339 High Road
info@studioy2.co.uk

London

N20 9HR
020 84463433