


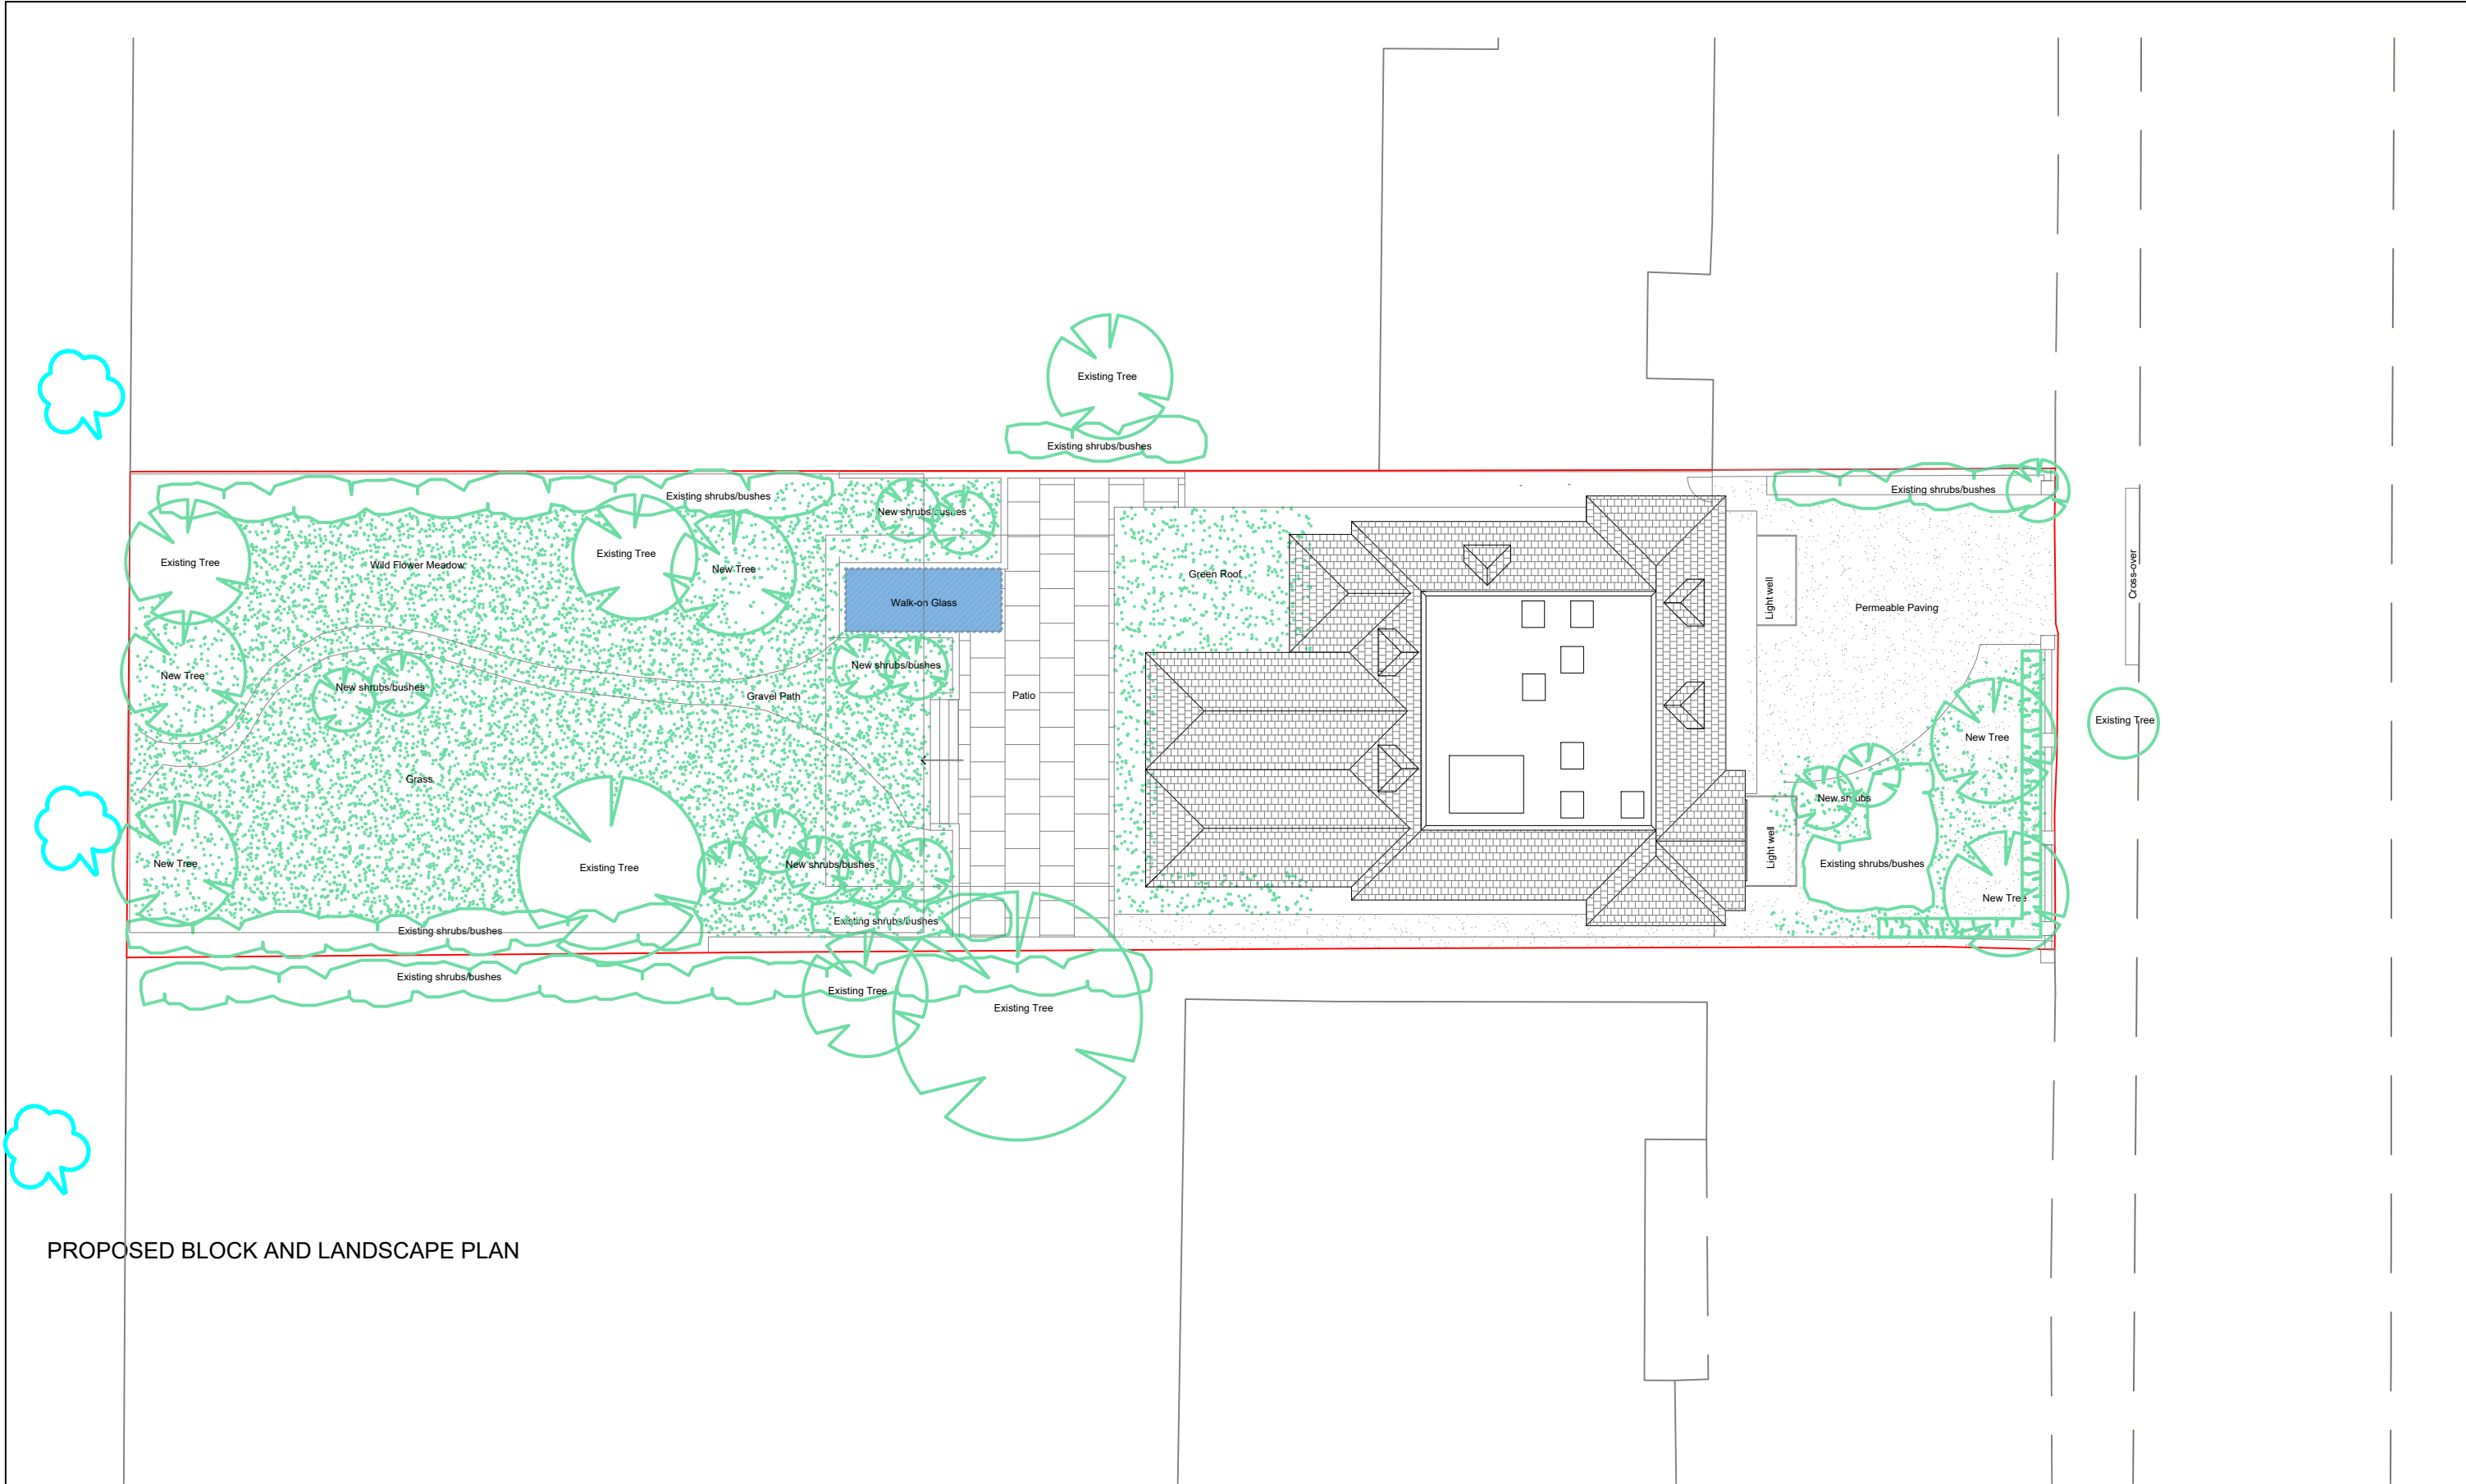

PROPOSED BLOCK AND LANDSCAPE PLAN

1 Drawing based on plans supplied by client and check dimensions

Site 63 Sheldon Avenue
Title Proposed Block and Landscape Plan

Drawing Number 166/005
Status Planning
Date April 2022
Scale 1:200@A3

Studio Y2 PARTNERSHIP
Architecture & Planning

1339 High Road London N20 9HR
info@studioy2.co.uk 020 84463433

Copyright in this drawing remains with Studio Y2 LLP and no express or implied licence is granted by way of this drawings or otherwise to reproduce or use this drawing or the design contained in it: Scale bar for Planning Only : All dimensions to be checked on site