
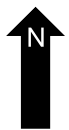
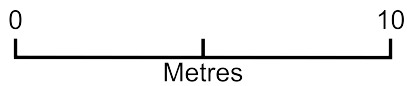


Flat 6 4 Crescent Road

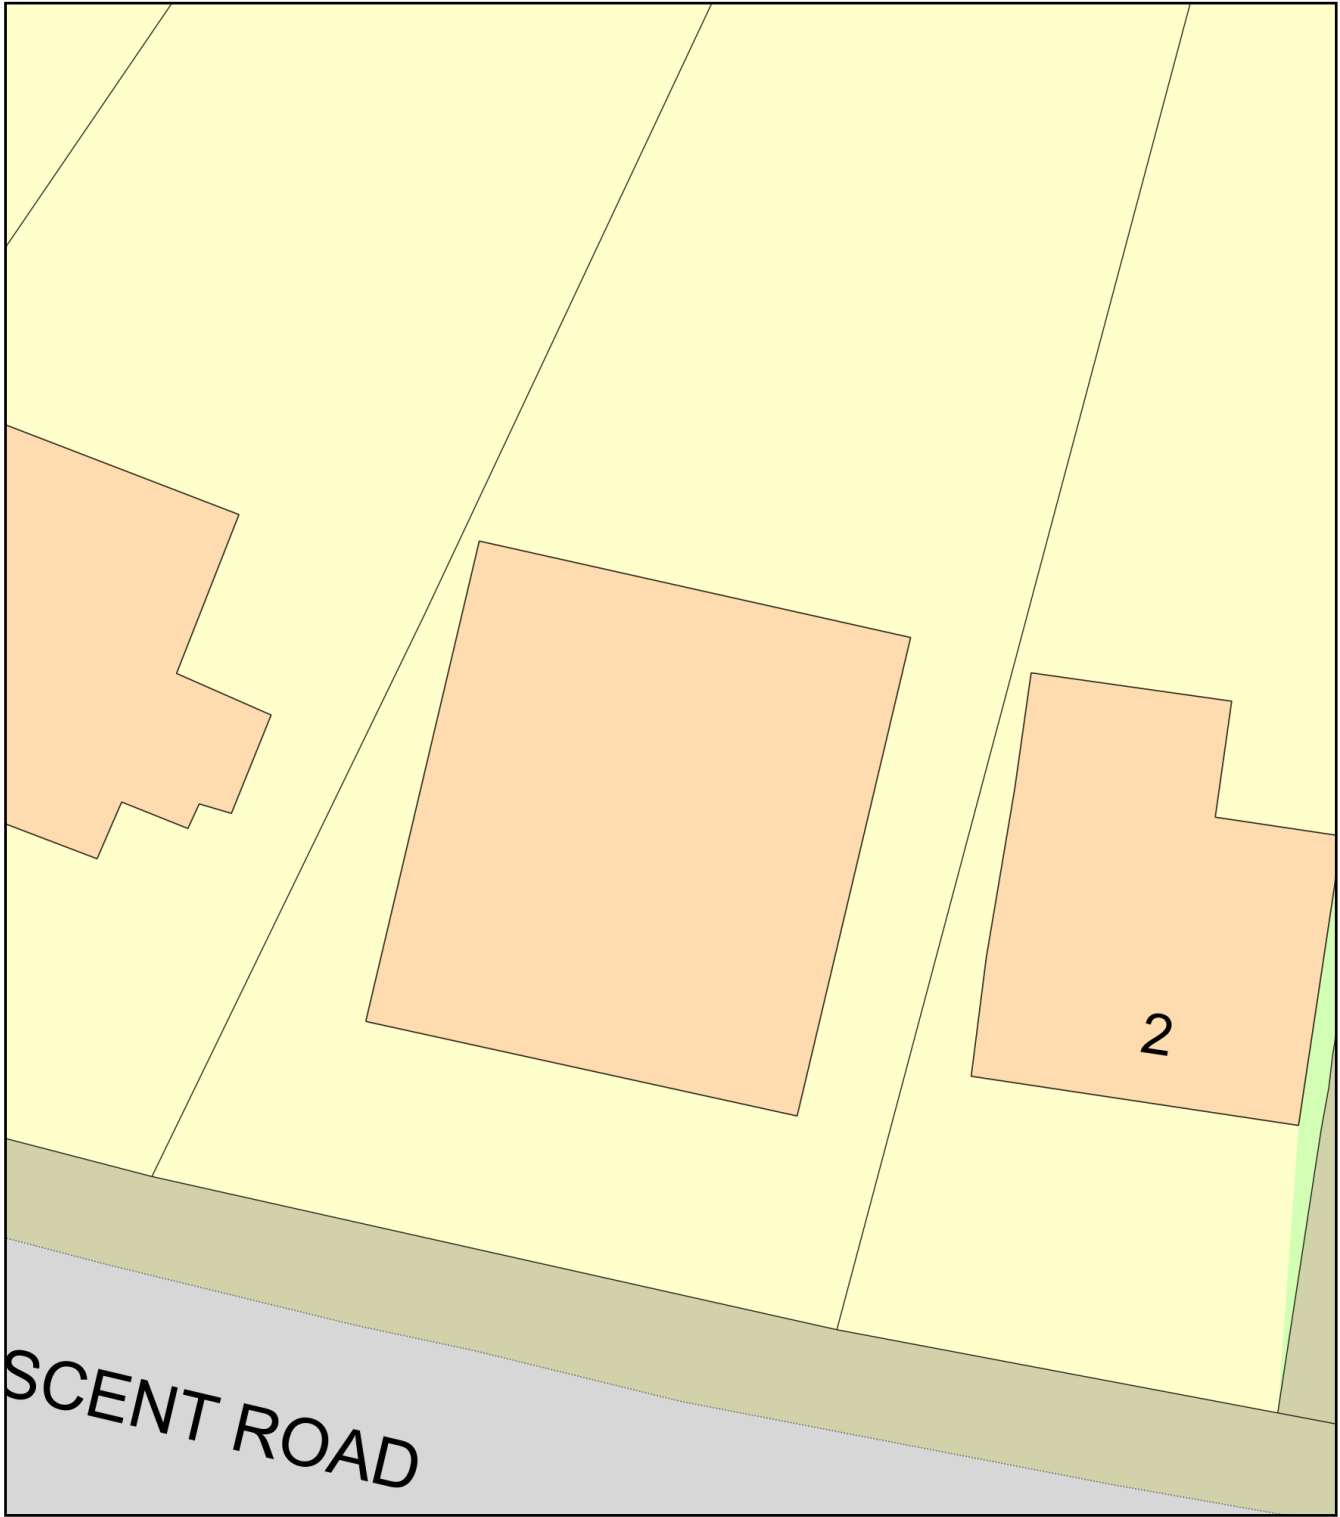

Plan Produced for: Fay Ferguson

Date Produced: 11 Sep 2022

Plan Reference Number: TQRQM22254165956871

Scale: 1:200 @ A4