

STEVE HOOPER TREEWORX

DESIGN

LANDSCAPING

GARDENING

TREE SURGERY

www.stevehooperlandscapes.co.uk



6 BARRINGTON ROAD

LONDON N8 8QS

TEL/FAX: 020 8340 6041

VAT No. 165 7727 73


info@stevehooperlandscapes.co.uk

GARDEN AND LANDSCAPE DESIGN

Client: 30 Sheldon Avenue
London
N6 4JR

Quotation dated 01.11.22

Sketch Plan

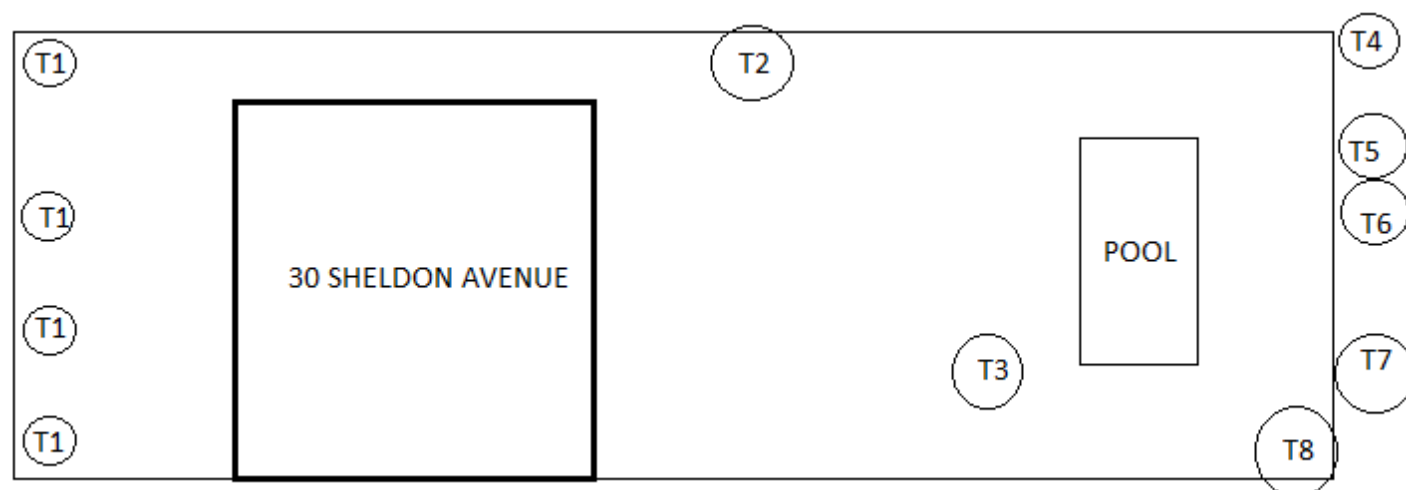

S. T. Hooper B. A. (Hons), J. Cumming (C & G) and A. Elphick B. A. (Hons)
STEVE HOOPER TREEWORX

Steve Hooper Treework Quotation

T	TREE SPECIES	HEIGHT	DIAMETER	RECOMMENDATION
T1	Prunus sp. (Cherry) x 4	> 6m	> 60cm	Reduce to previous points (removing approximately 1-2m)
T2	Acacia dealbata (Mimosa)	9m	70cm	Reduce to previous points (removing approximately 1-2m)
T3	Prunus subhirtella autumnalis (Winter Flowering Cherry)	6m	30cm	Reduce by approximately 3-4m
T4	Prunus laurocerasus (Laurel)	3m		Cut back towards boundary (removing no more than 3m lengths)
T5	Prunus sp. (Cherry)	6m	40cm	Cut back towards boundary (removing no more than 3m lengths)
T6	Acer sp. (Maple)	4m	20cm	Cut back towards boundary (removing no more than 3m lengths)
T7	Conifer sp.	17m	70cm	Cut back towards boundary (removing no more than 3m lengths)
T8	Carpinus betulus (Beech)	7m	80cm	Dead - fell

Council Check: HARINGEY

TPO: NO

Conservation Area: YES