


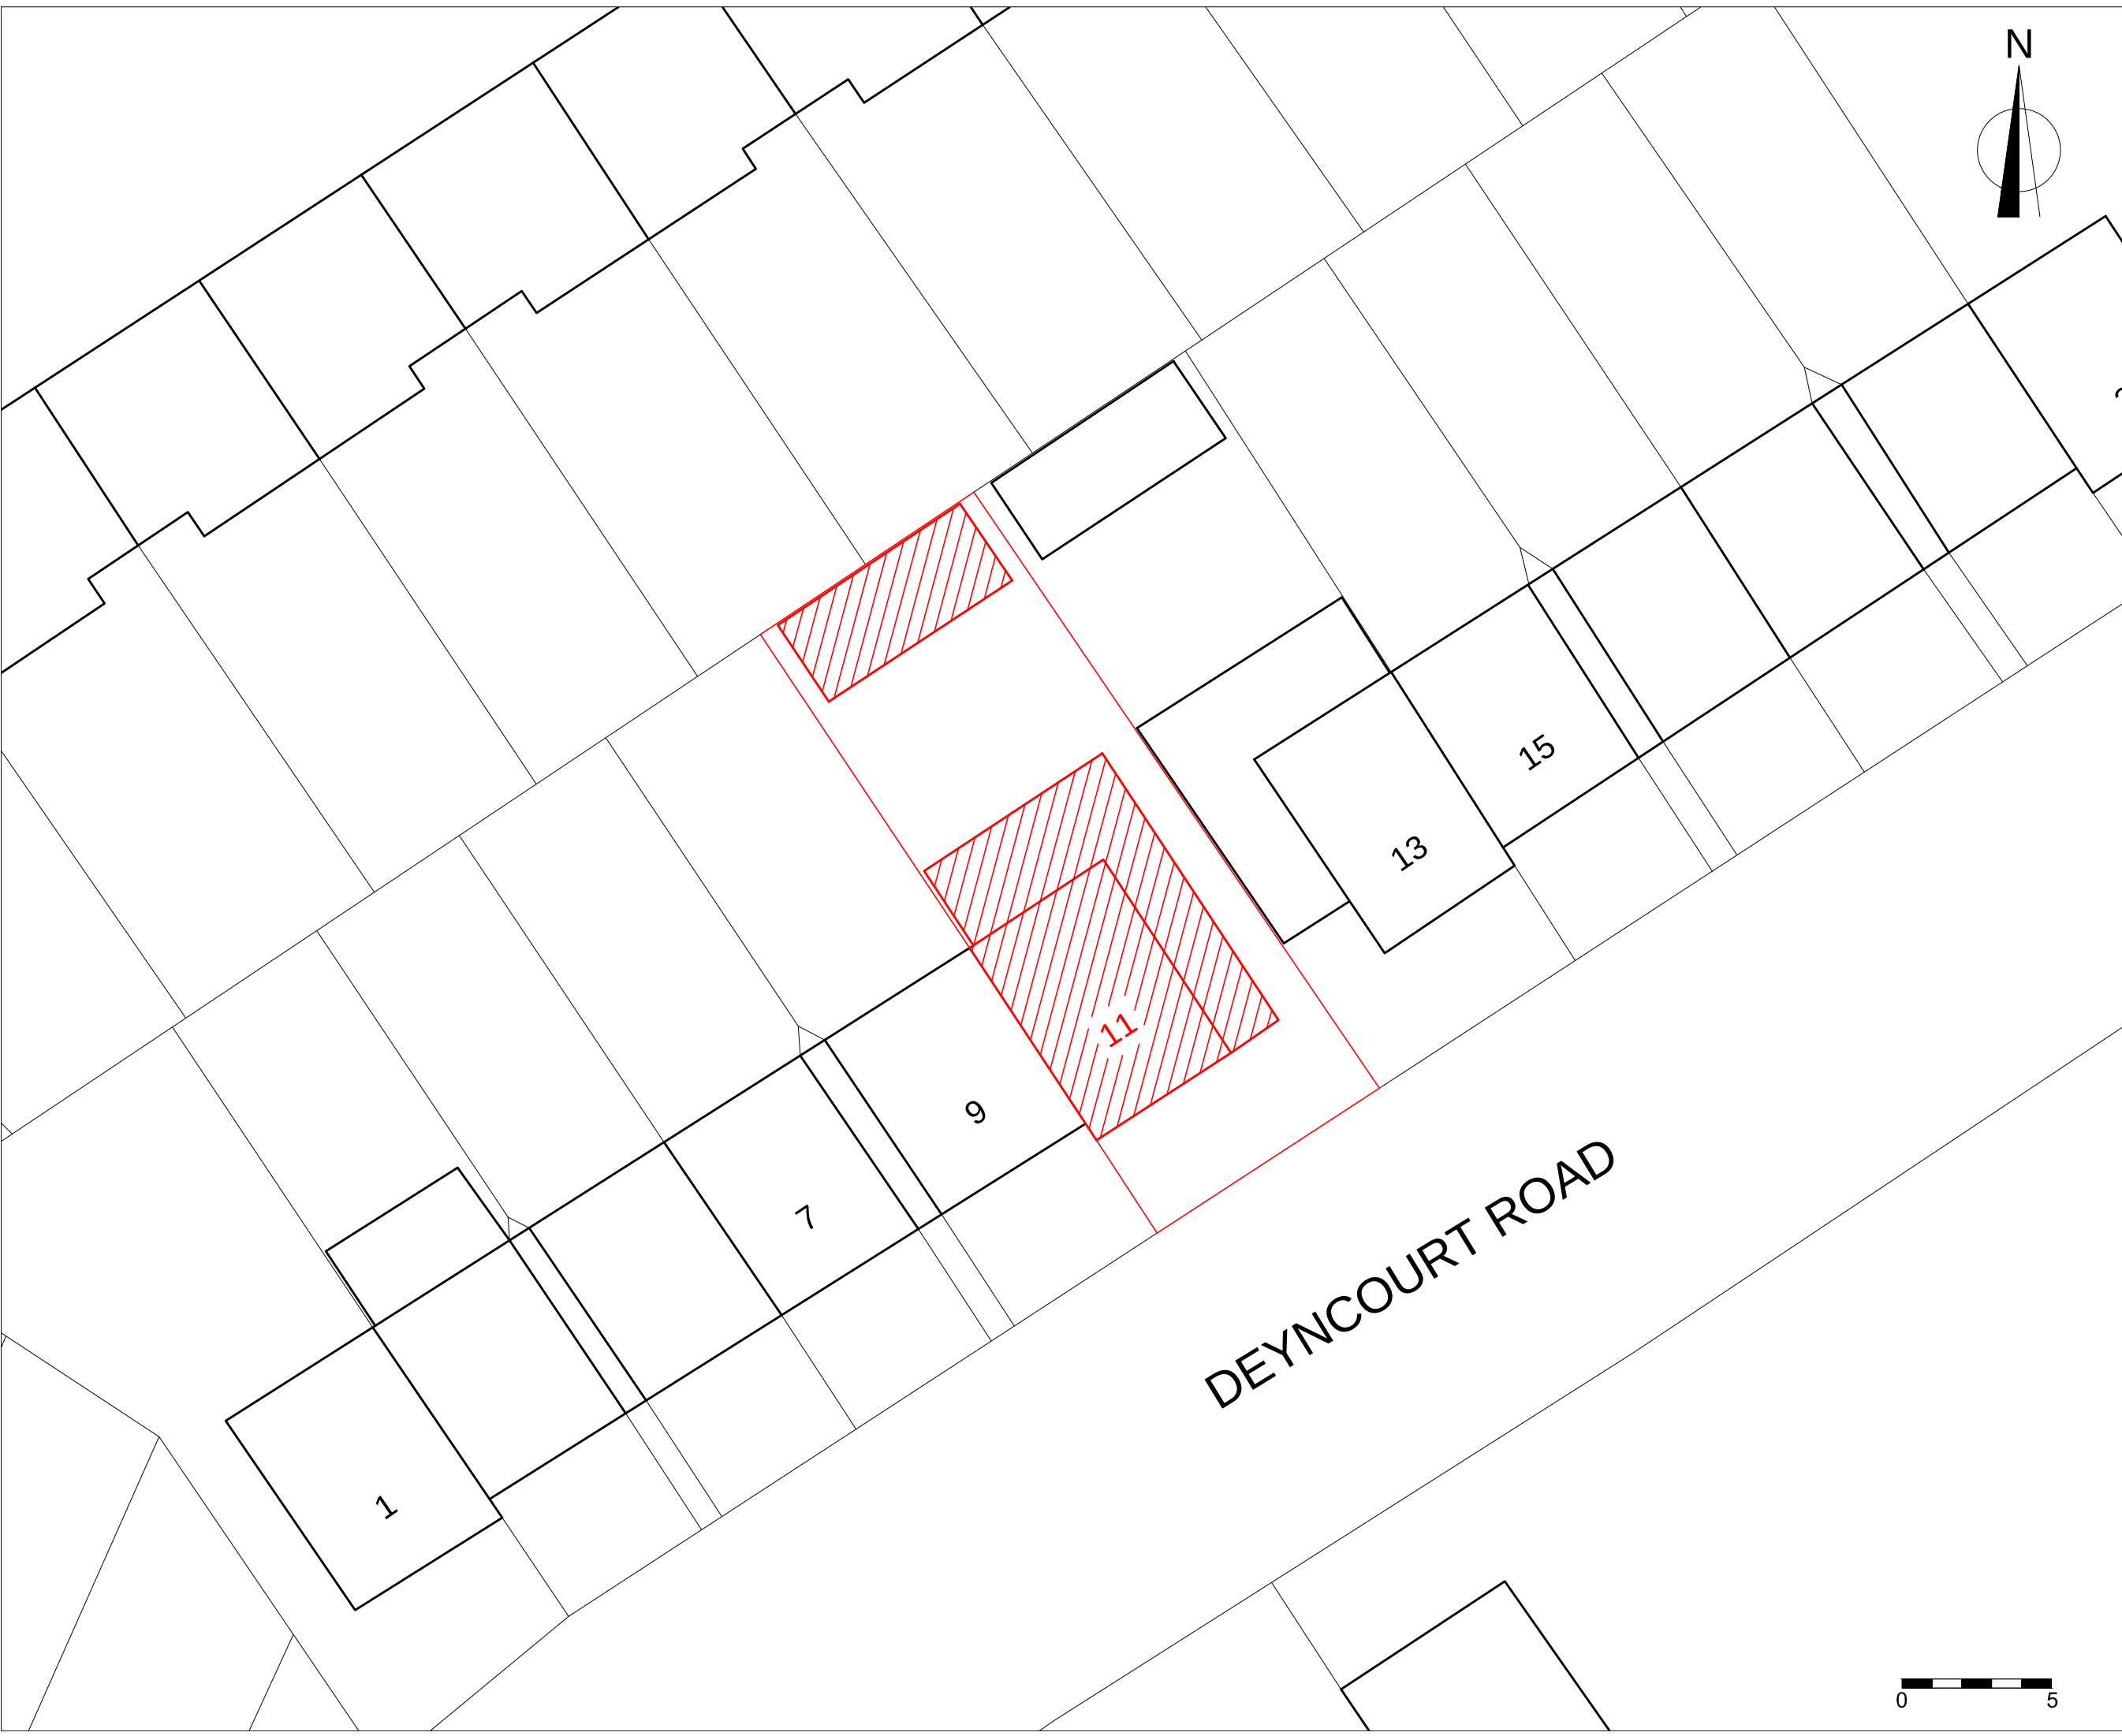

NOTES: ALL FIGURED DIMENSIONS TO
BE CHECKED ON SITE PRIOR
TO CONSTRUCTION.
ALL COPYRIGHT RESERVED.

ARCA Designs
52 Russell Road,
London, E4 8HB
Email: info@vgarcadesigns.co.uk

Project
11 Deyncourt Road,
London, N17 7ED

Drawing
FIRST FLOOR SIDE AND REAR EXTENSION.
LOFT CONVERSION WITH ERECTION OF REAR
DORMER AND 1 X FRONT ROOFLIGHT.
ALTERATION TO FENESTRATION.

Title
Existing/ Proposed Block Plan

Drawing Status PLANNING

Scale 1:200 @ A3	Drawn VG	Checked	Date 05-11-22
---------------------	-------------	---------	------------------

Drawing/Job No NOV/NA/22-002	Revision
---------------------------------	----------