





32 Milton Avenue, Hornsey, London, N6
5QE

OS MasterMap 1250/2500/10000 scale
Tuesday, July 10, 2018, ID: CM-00725962
www.centremapslive.co.uk

1:1250 scale print at A4, Centre: 529116 E, 187767 N




©Crown Copyright Ordnance Survey. Licence no. 100019980

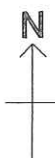

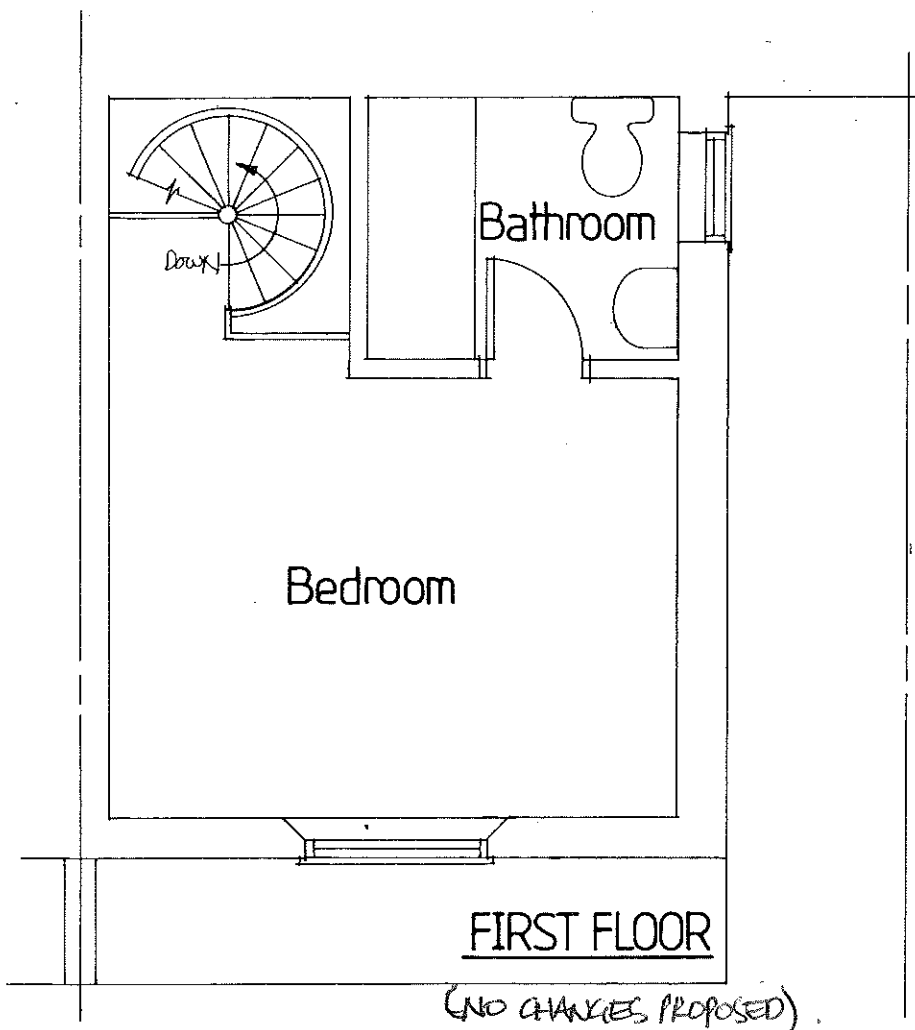


(NO CHANGES PROPOSED)


EXISTING PLANS

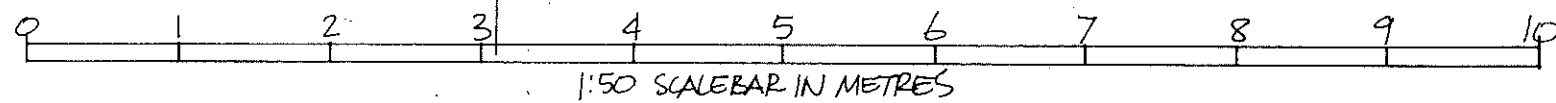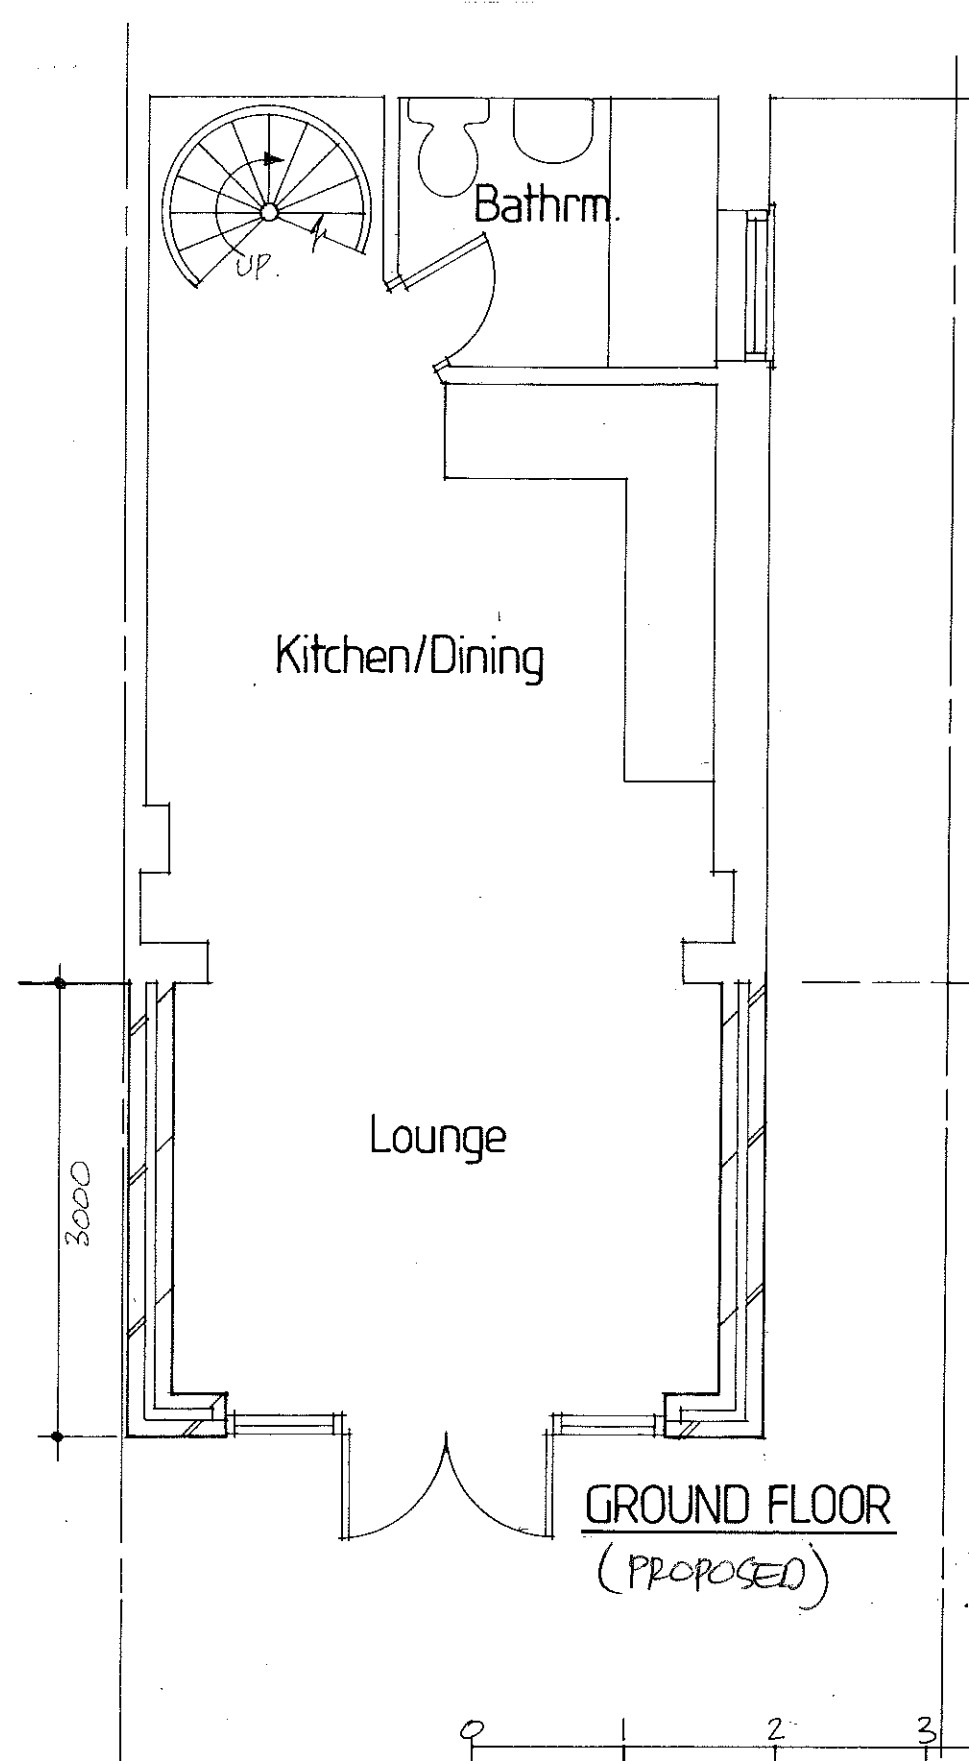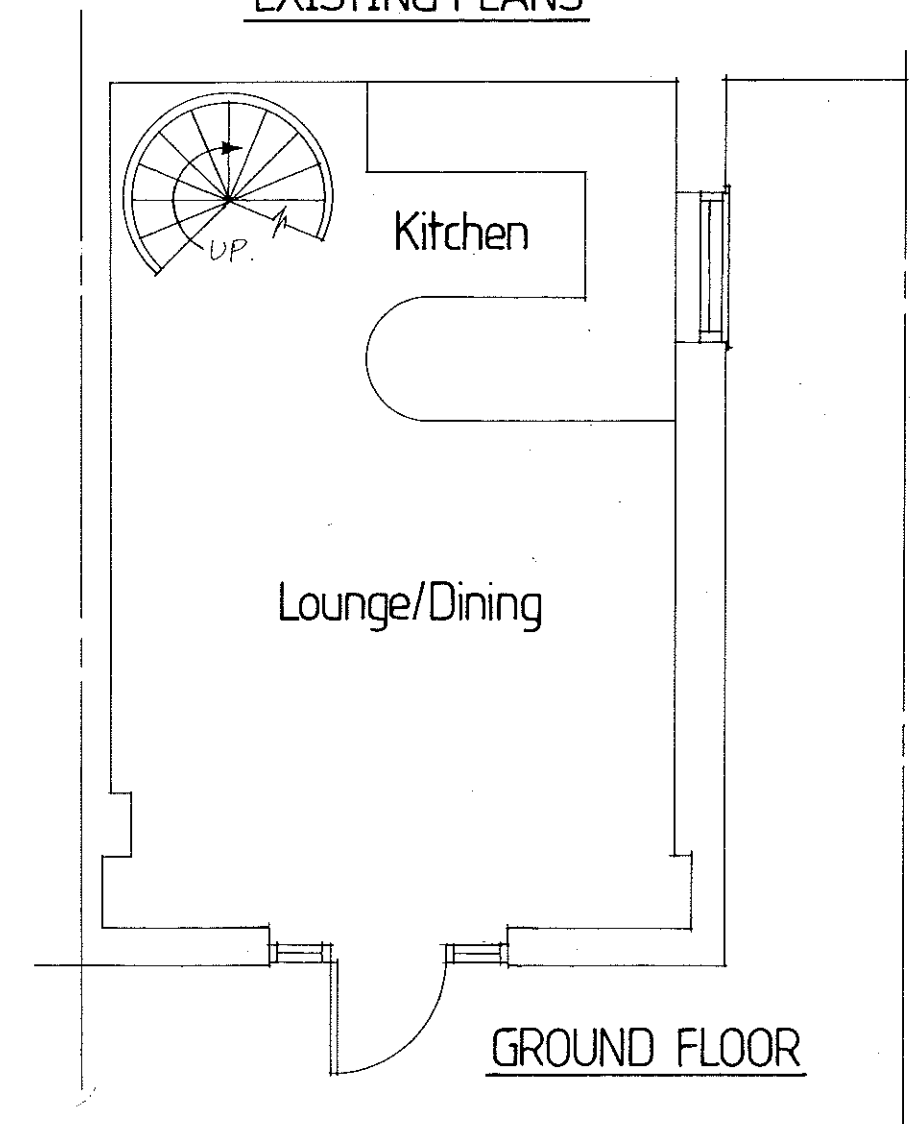


REV A (3/9/2018) PROPOSED FIRST FLOOR
REAR EXTENSION REMOVED -RS.

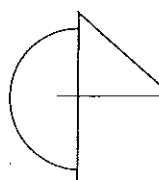 RICHARD SNEESBY ARCHITECTS LTD Chartered Architects & Development Consultants 1 BIDEFORD CLOSE EDGWARE MIDDLESEX HA8 6DB TEL: 020 8951 0900 MOBILE: 07828 959354 EMAIL: richardsneesbyarchitects@hotmail.co.uk		Project: 32 Milton Avenue, London, N6 5QE	
		Proposed Rear Extns. to Garden Flat	
Scale: 1:50	Date: June 2018	Drawn: <i>RS</i>	Drwg no: 18956/01 Revision: A

EXISTING ELEVATIONS

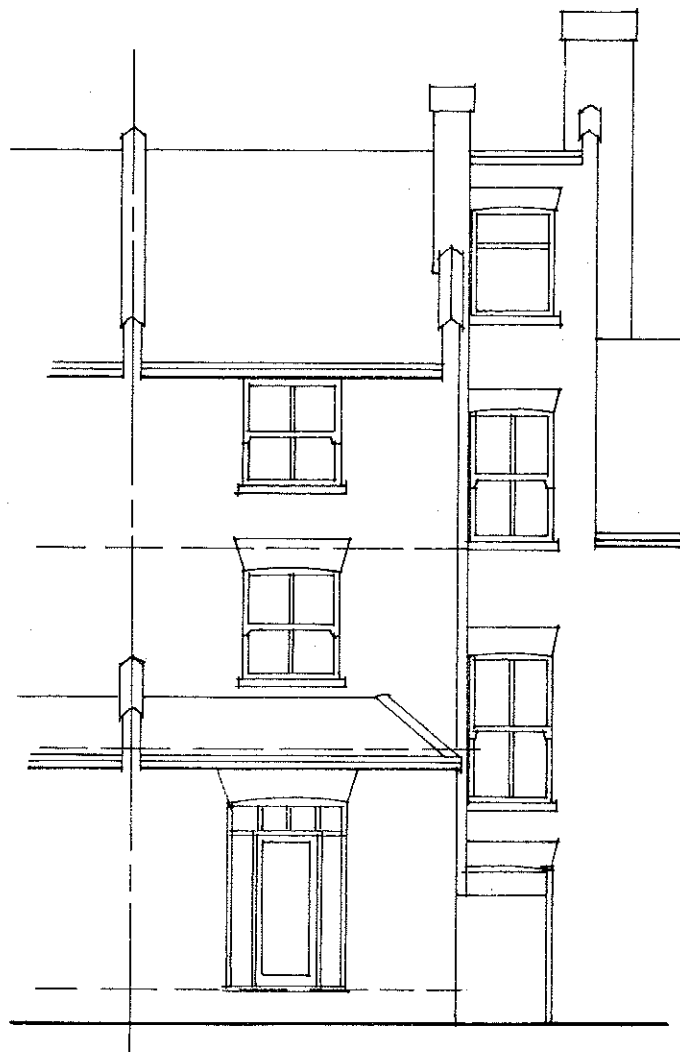


Rear

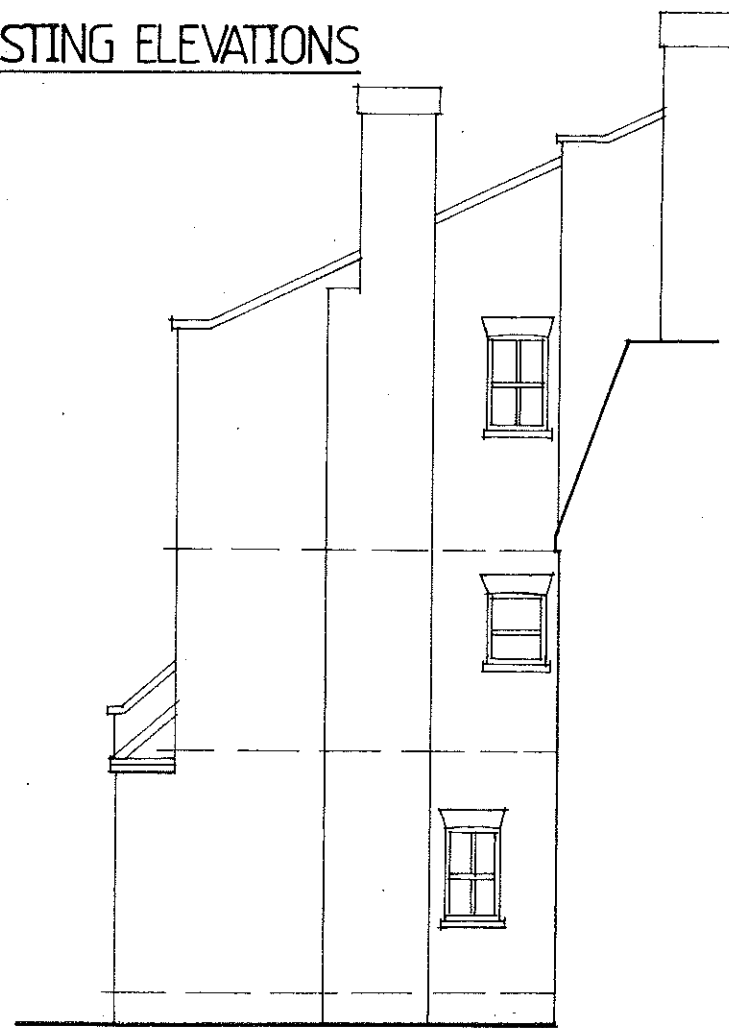

Side

PROPOSED ELEVATIONS


WALLS - LONDON STOCK FACING BRICK AS EX.
 ROOF - GREY SLATES TO MATCH EXTL.
 WINDOWS/DOORS - WHITE DCI SASH
 WINDOWS & DOOR TO MATCH EXTL.

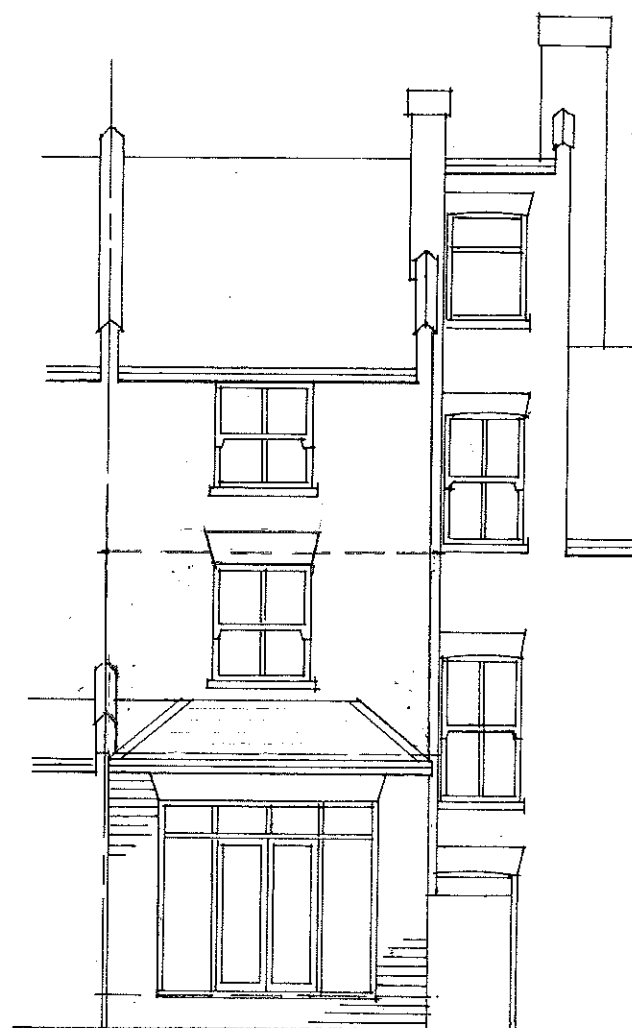

Rear





Side

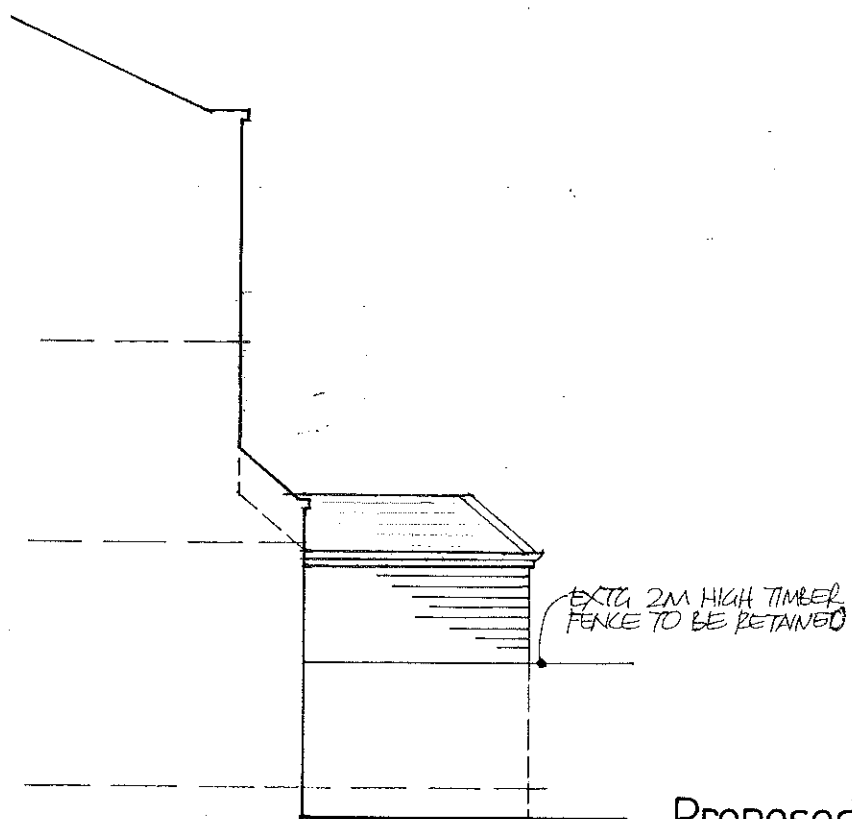

REV A (3/9/2018) PROPOSED FIRST FLOOR
 REAR EXTENSION REMOVED - RS

Proposed Side from no 30

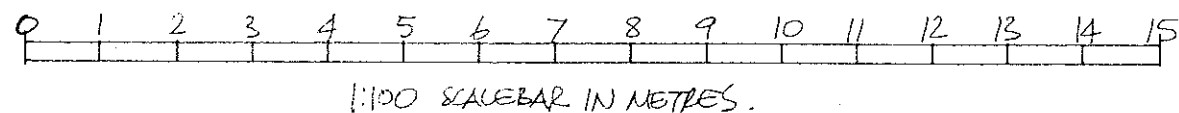

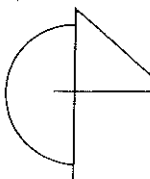 RICHARD SNEESBY ARCHITECTS LTD Chartered Architects & Development Consultants 1 BIDEFORD CLOSE EDGWARE MIDDLESEX HA8 6DB TEL: 020 8951 0900 MOBILE: 07828 959354 EMAIL: richardsneesbyarchitects@hotmail.co.uk		Project: 32 Milton Ave., London, N6 5QE Proposed Rear Extns. to Garden Flat	
Scale: 1:100	Date: July 2018	Drawn: <i>RS</i>	Drwg no: 18956/02 Revision: A