





PROPOSED BLOCK PLAN
SCALE 1:500

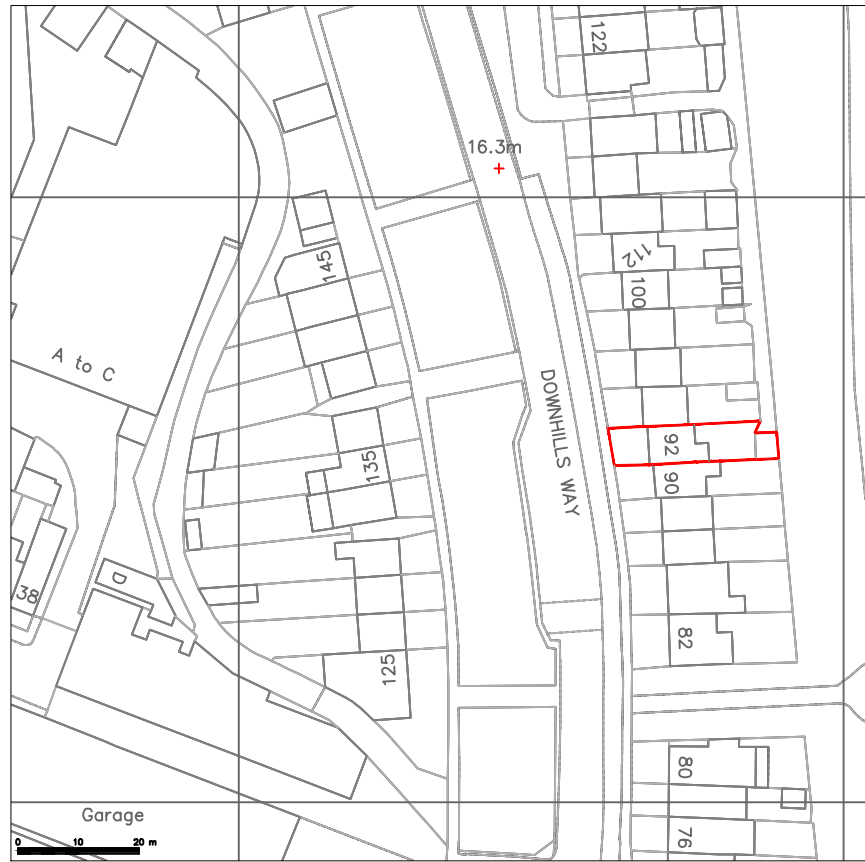

SITE LOCATION PLAN
SCALE 1:1250

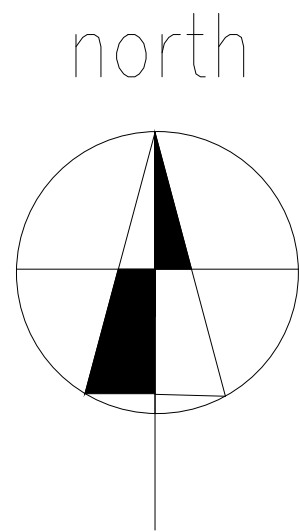

Notes

Scale

1:50

1:100

1:200

1:500

david joseph consulting
structural engineering and construction consultants
29 Dartmouth Place, London SE23 3AU
drafting@djc.london
020 8699 7750

All dimensions must be checked on site.
Any dimensional discrepancies discovered must be reported to the Project Manager before proceeding.
This drawing is to be read in conjunction with all relevant documents.
This drawing is copyright © and may not be reproduced without permission

Revisions

-

-

-

Client

Address

92 DOWNHILLS WAY
LONDON
N17 6BD

Drawing Title

SITE LOCATION PLAN
SITE BLOCK PLAN

Date

NOV '22

Scale

@ A3

Drawing Number

4944 - 307

Revision

-