


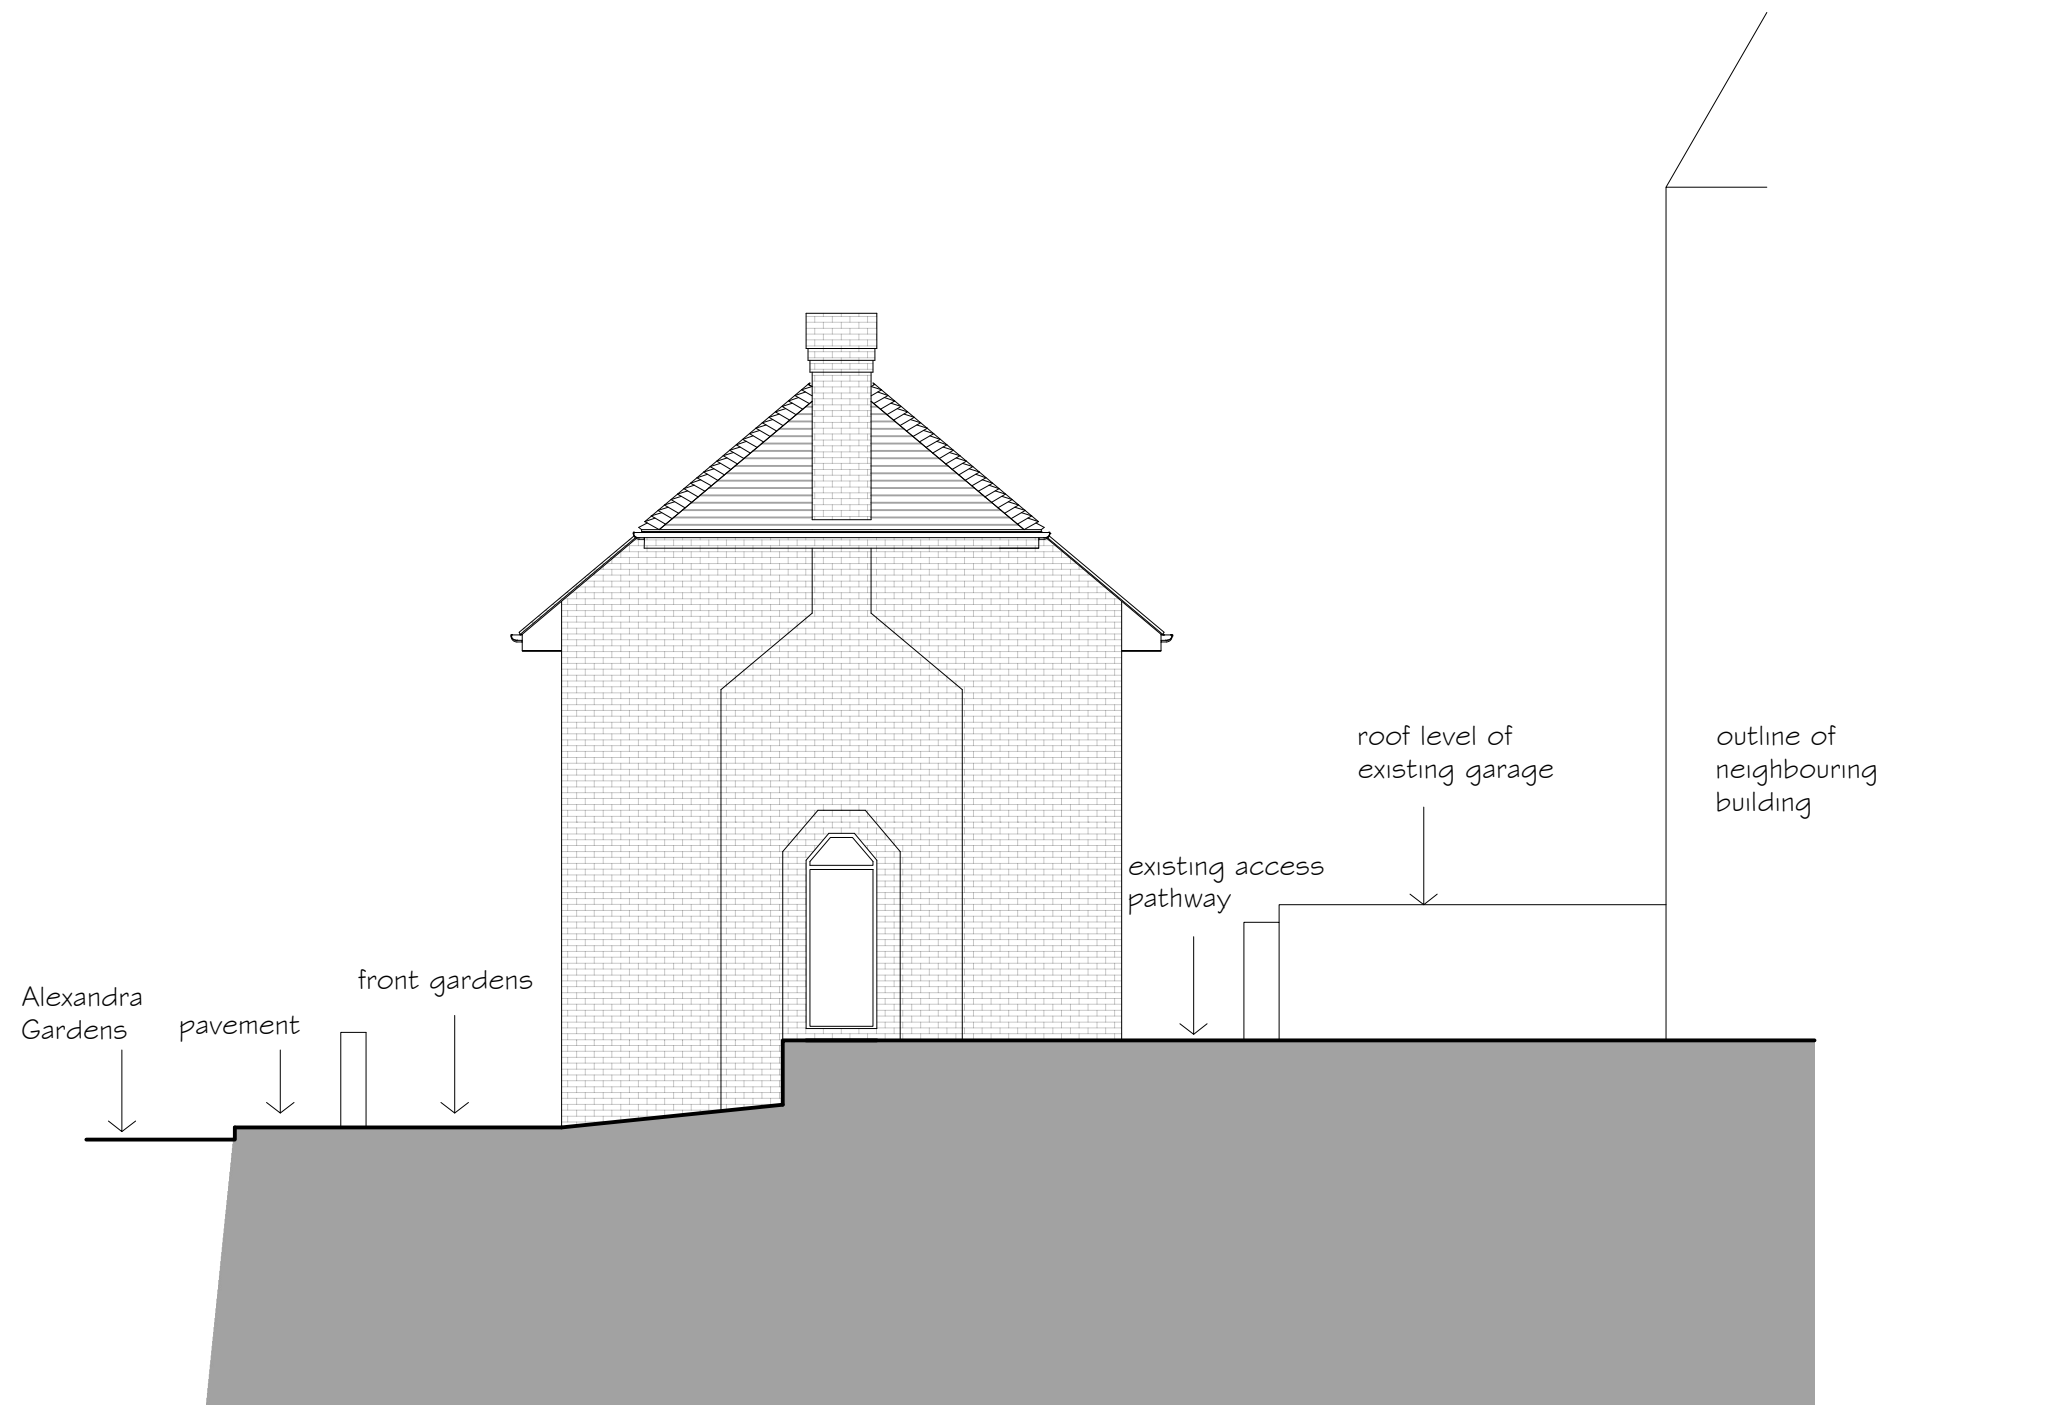


EXISTING SOUTH EAST SIDE ELEVATION TO ALEXANDRA GARDENS
SCALE 1:100



EXISTING NORTH EAST (FRONT) ELEVATION TO MUSWELL HILL
SCALE 1:100



EXISTING SECTION A-A SHOWING SIDE ELEVATION
SCALE 1:100

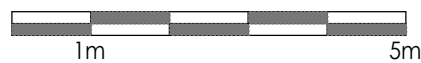

Rev:



6 Wrotham Business Park
Barnet, Herts
EN5 4SZ

t: 0208 275 1080
e: enquiries@planningconsent.com
w: www.planningconsent.com

Drawing Title:
Existing Elevations

Scale: 1:100@A1

Drwn: srt

Project:
Proposed Extensions and
Alterations to existing block
of flats
Location:

Date: December 2021

Drawing No:

Risborough Court,
Muswell Hill N10 3PP

5343 PA 09

Copyright and design right held by Stuart Henley & Partners Ltd. No unauthorised reproduction permitted.