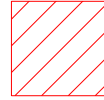


Project: 22 Holmesdale Road
Project reference: HLM
Project number: 341
Drawing title: Bin Store Assembly
Drawing number: A-341-HLM-ASS-401
Scale: 1:20@A1 / 1:40@A3
Date: September 2022
Status: Tender
Drawn: EB
Checked: FH
Revision: T1

Revision # Date Amendment
T1 08.09.2022 Tender Issue

- General Notes:
- All dimensions to be checked on site prior to construction or fabrication. Any discrepancies should be reported to the architect.
 - Where structural elements are shown this is for illustrative purposes only. All structural design to be carried out by suitably qualified structural engineer.
 - All drawings are indicative of architects visual requirements and show design intent only. All work is subject to change upon detail design.
 - All dimensions in mm unless otherwise specified. Use figured dimensions only. Do not scale. IF IN DOUBT ASK.
 - All work to conform to current building regulations and all current construction legislation, if divergences from statutory requirements are shown on the drawings these should be reported to the architect immediately.
 - All drawings are to be read in conjunction with specifications and drawings of all other consultants.
 - This drawing has been produced using survey information supplied by others, the accuracy of which dust can not guarantee. All dimensions are to be checked and confirmed onsite by the contractor prior to construction.


KEY

 Element to be demolished



 Site Boundary




400 EXISTING FRONT RAINING S AND BIN STORE AREA
04 NTS

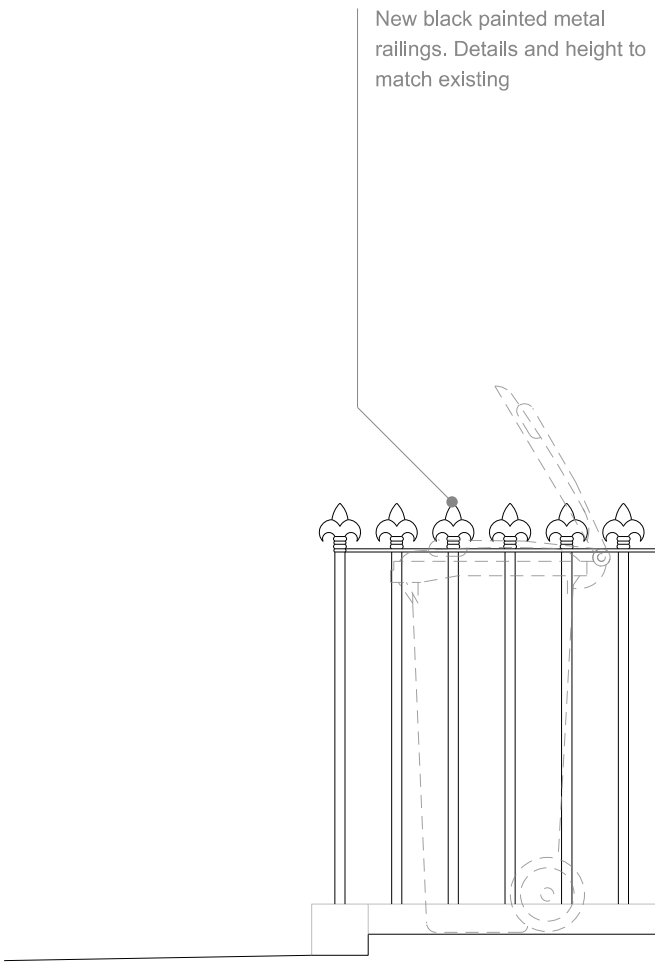


400 PROPOSED RAILING ELEVATION B
05 1:20@A1 / 1:40@A3

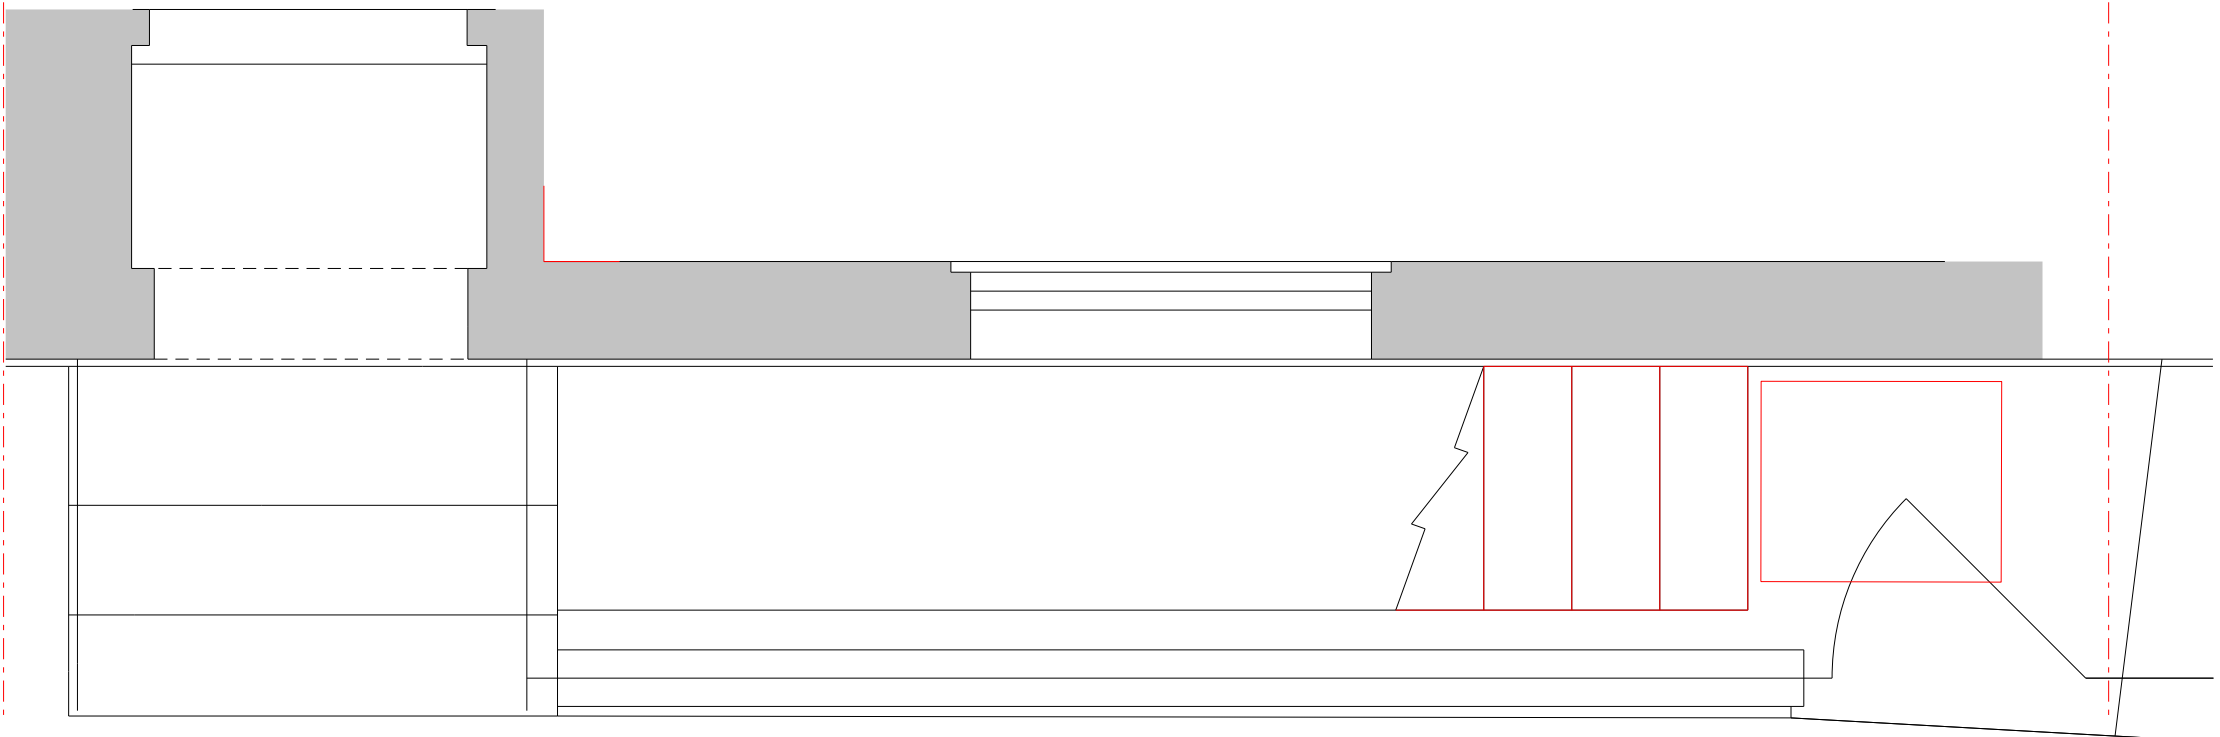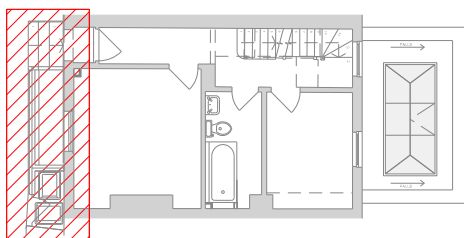

401 EXISTING FRONT LANDSCAPING PLAN
01 1:20@A1 / 1:40@A3

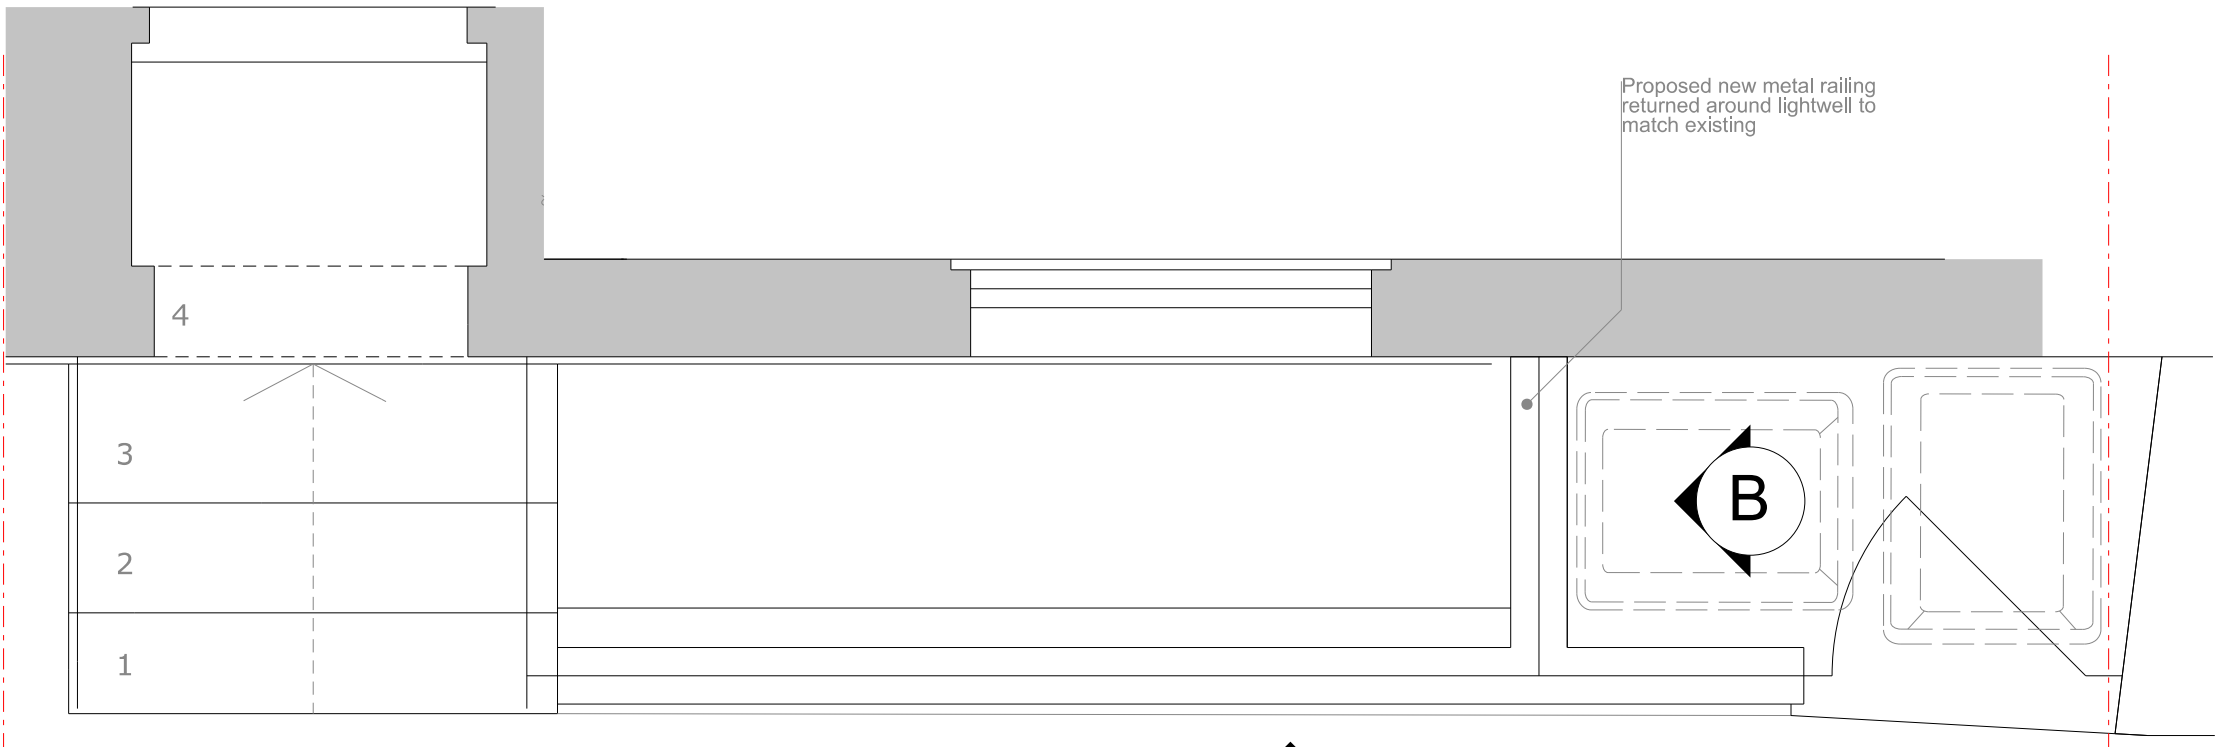

401 PROPOSED FRONT LANDSCAPING PLAN
02 1:20@A1 / 1:40@A3

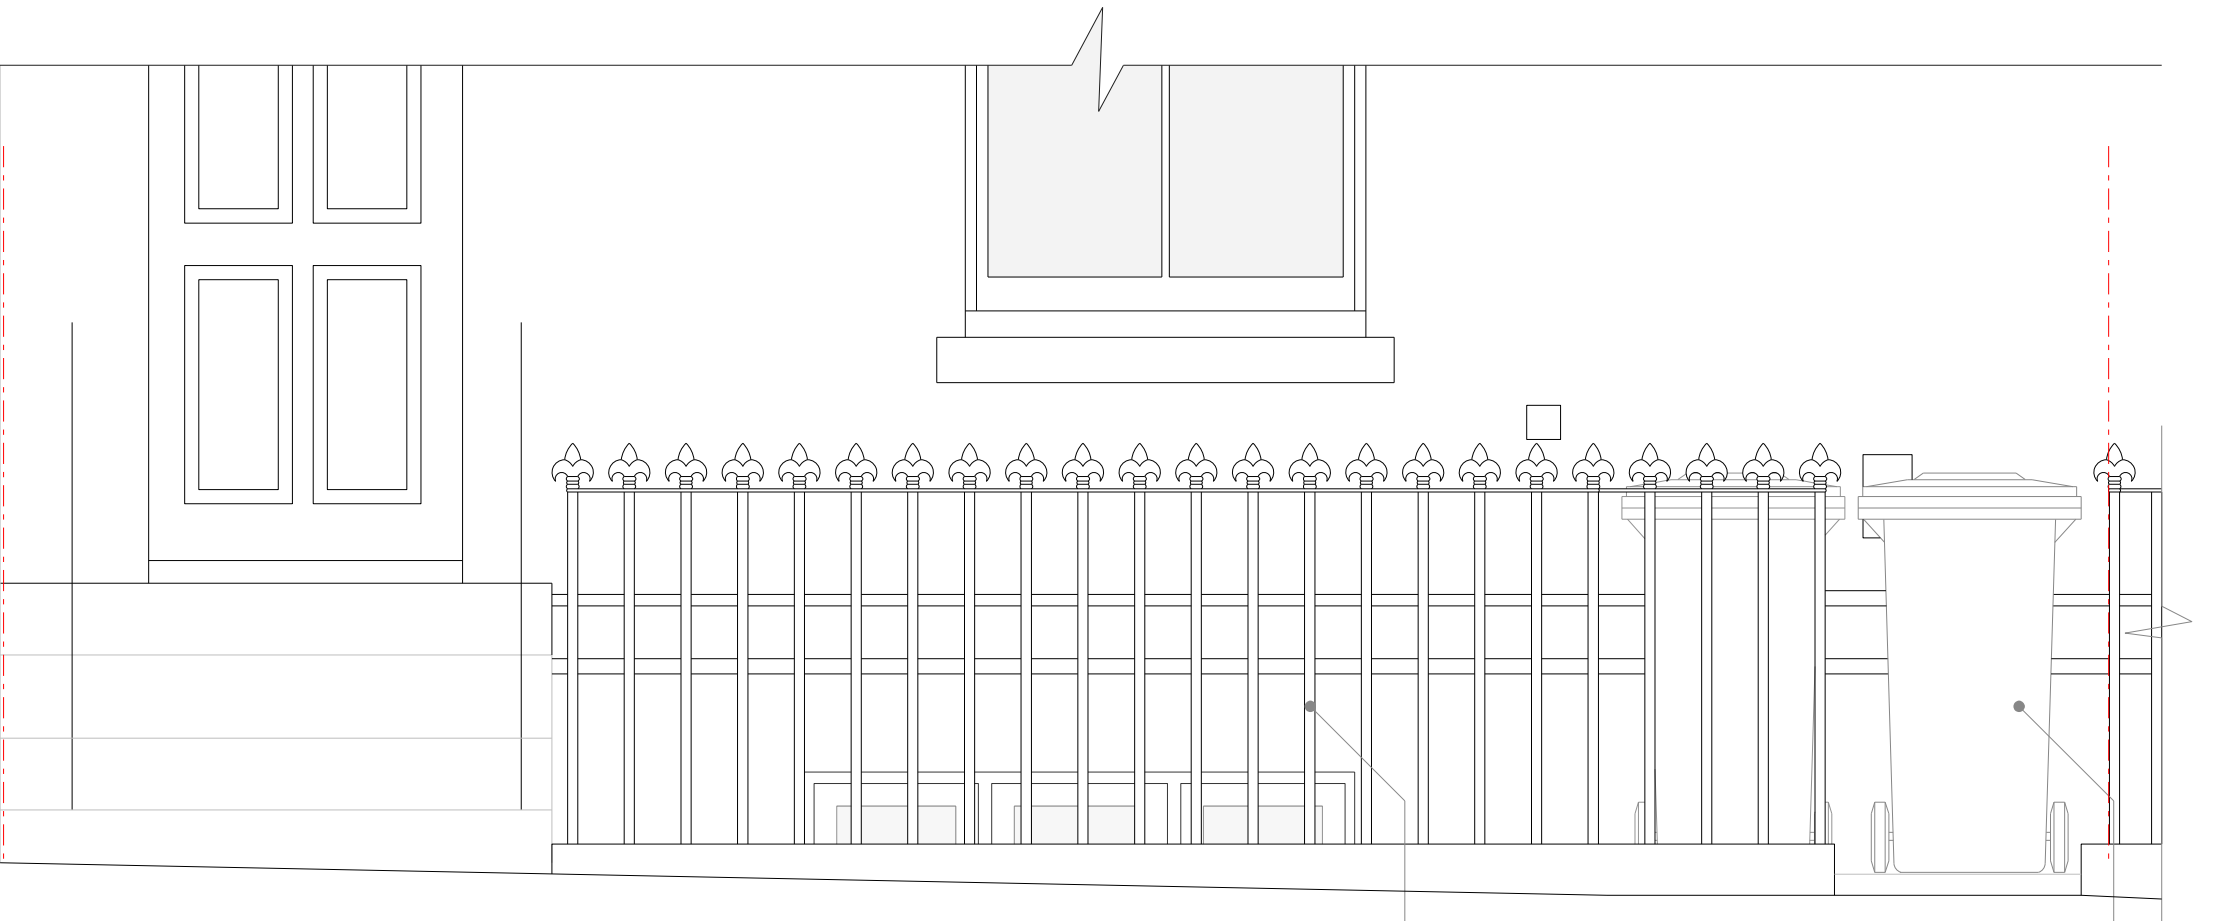

400 EXISTING & PROPOSED RAILING ELEVATION A
03 1:20@A1 / 1:40@A3

Existing railings retained. Railings to be cleaned and re-painted in Hammerite Ultima Smooth Black

New store area for two bins. Gate retained (shown in open position)