


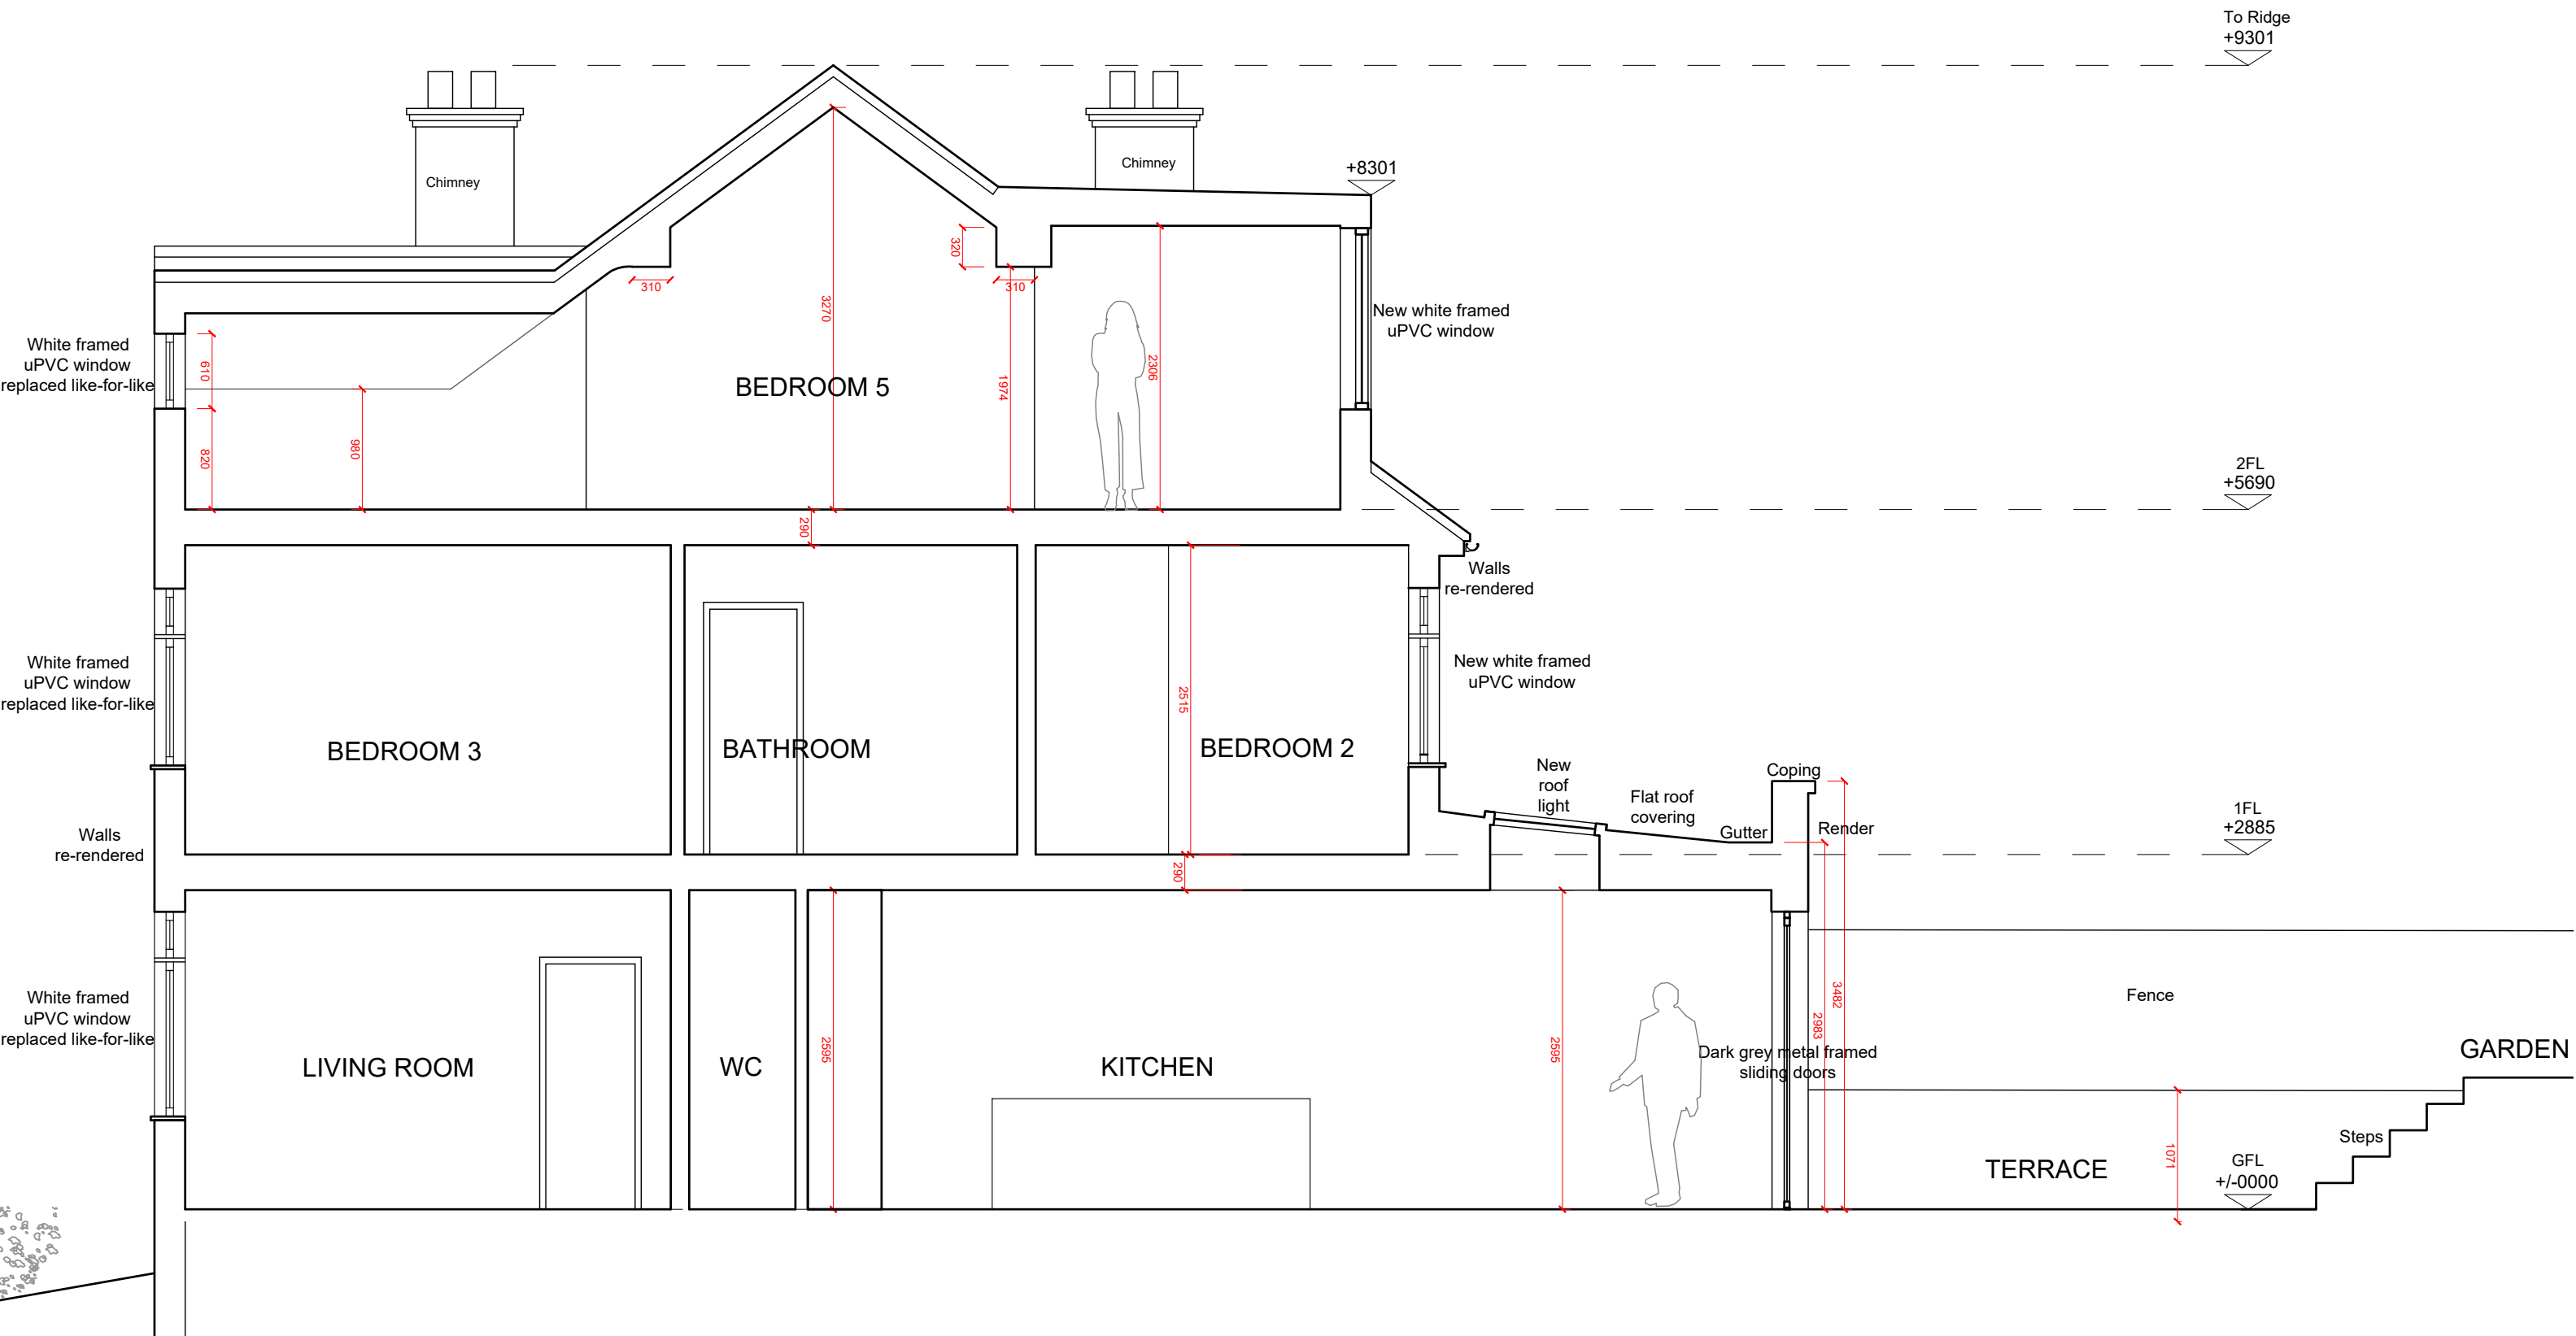

Proposed Section A-A

General Notes:

This drawing is based on current available information and should not be relied on as accurate measurements of usable space.

This drawing is the property of the E1WF Architecture and Copyright is reserved by them. The drawing is issued on condition that it is not copied or disclosed by or to any unauthorised persons without the prior consent in writing of the E1WF Architecture

0

.5

1

1.5

2m

Project

32 Lansdowne Rd,
London N10 2AU

Title

Proposed Section A-A

fallon architects

Scale	1:100 @ A3	Date	20/09/2022
Drawn by:	CC	Revision	-
Drawing No.	P-2217-110		

Fallon Architects, Tobacco Dock, London E1W 2SF
declanfallon@e1wfarchitecture.com 07920181490
www.fallon-architects.com instagram: fallon_architects