
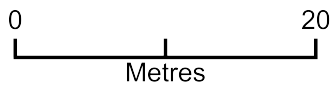


37 CHOLMELEY PARK N6 5EL

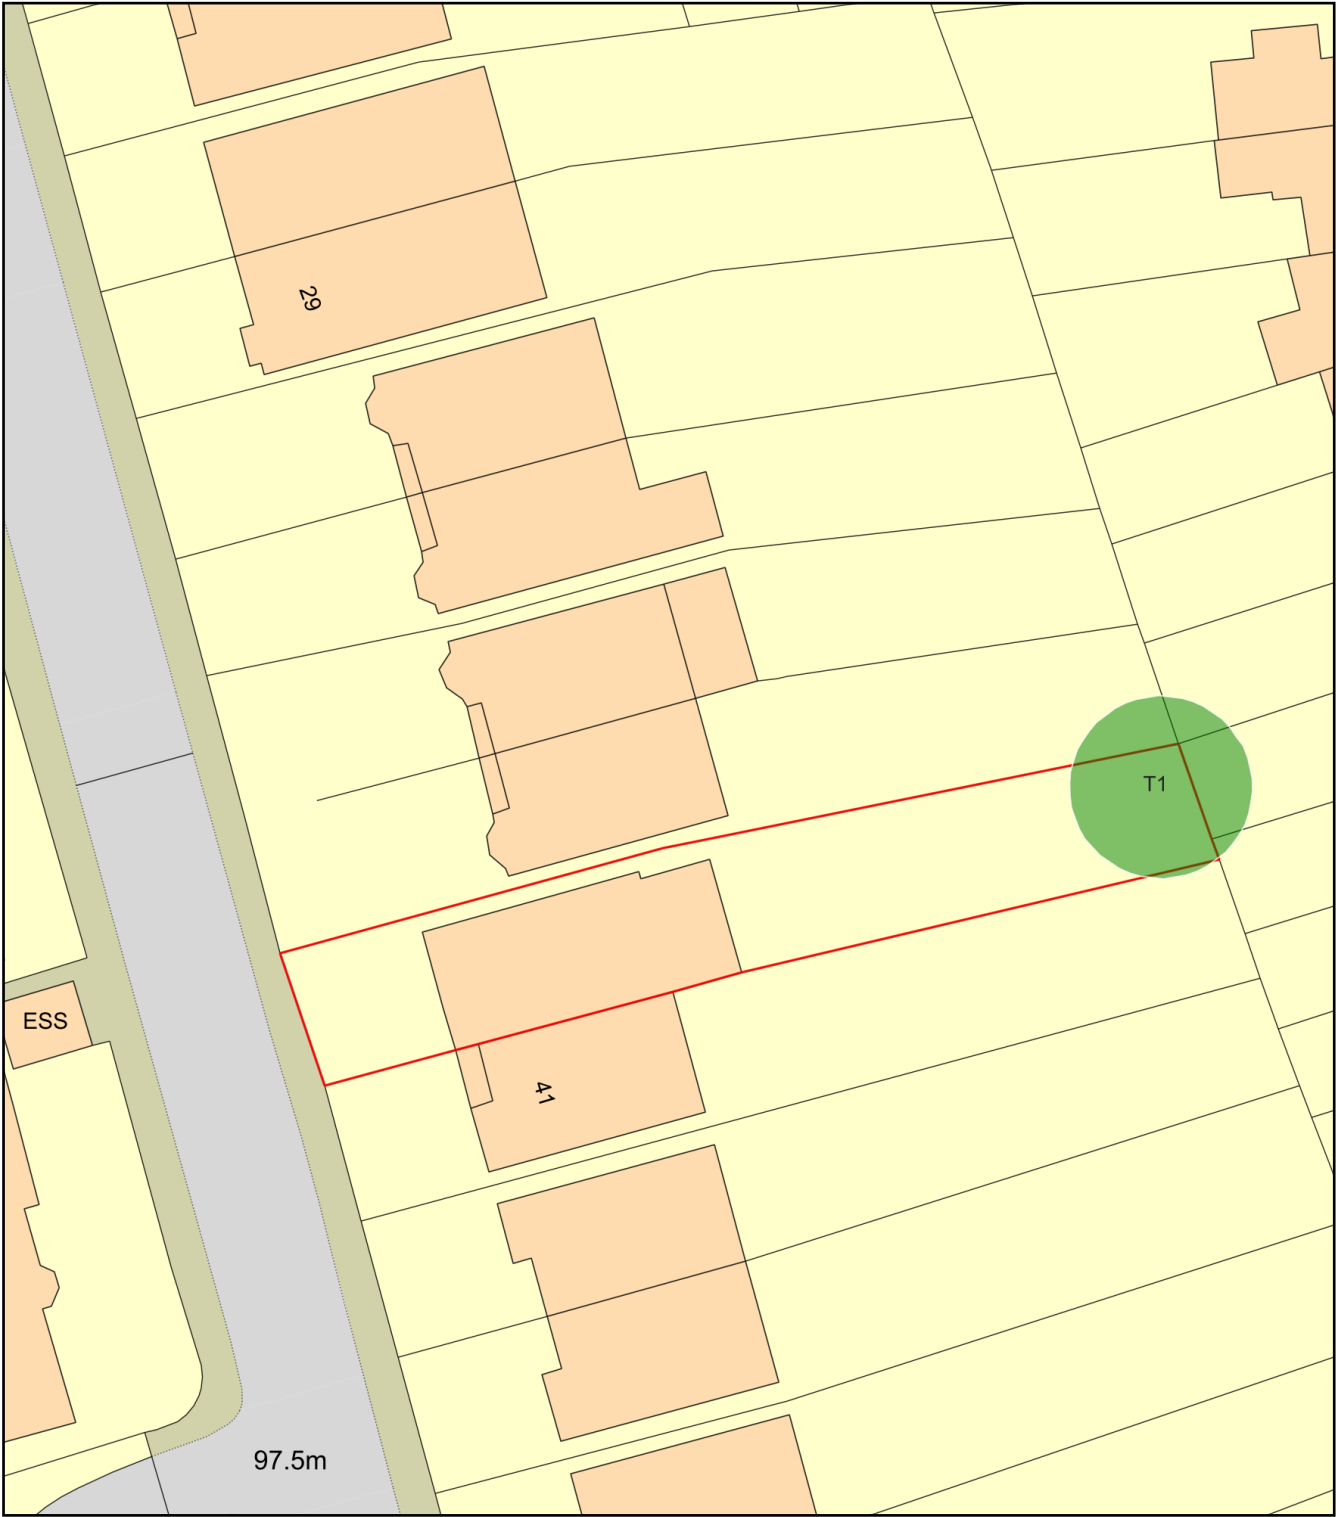

Plan Produced for: L.B. HARINGEY

Date Produced: 14 Nov 2022

Plan Reference Number: TQRQM22318164244221

Scale: 1:500 @ A4