



39 CHOLMELEY PARK

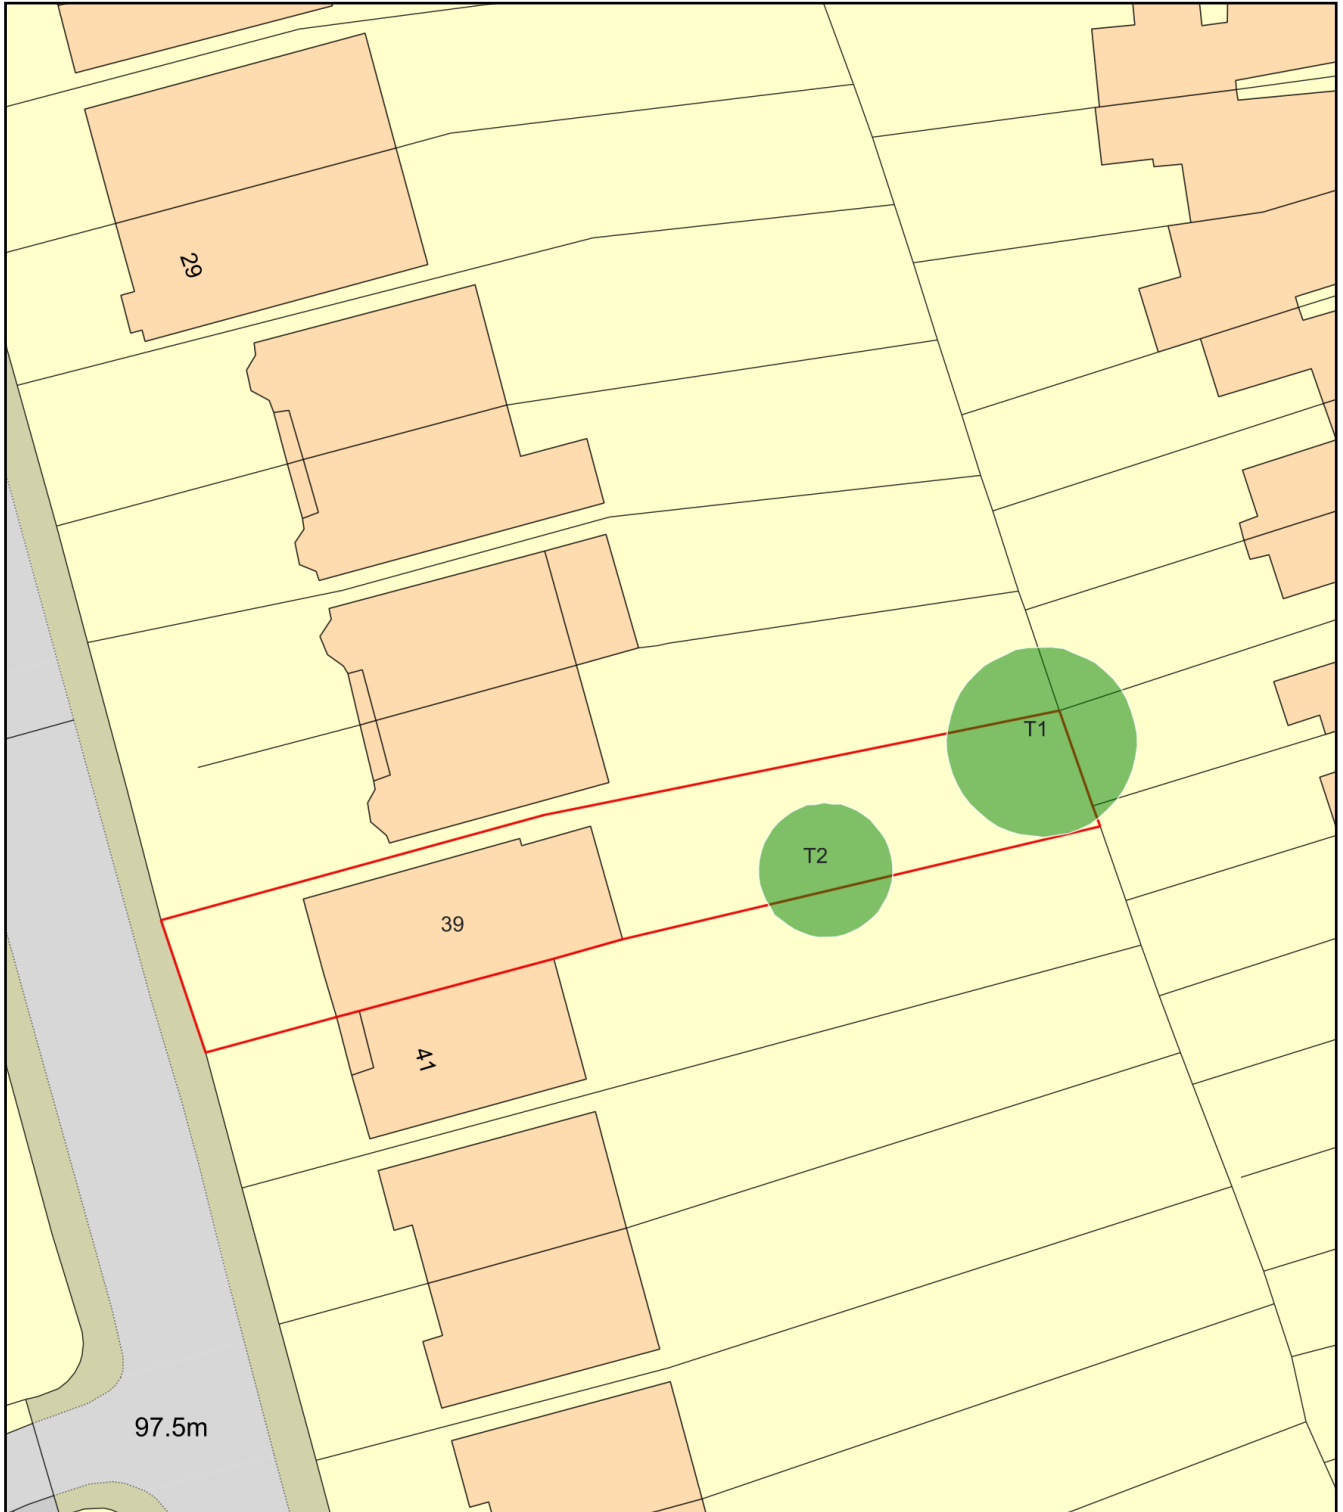

0 20
Metres

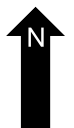

Plan Produced for: L.B. HARINGEY
Date Produced: 14 Nov 2022
Plan Reference Number: TQRQM22318163953994
Scale: 1:500 @ A4