
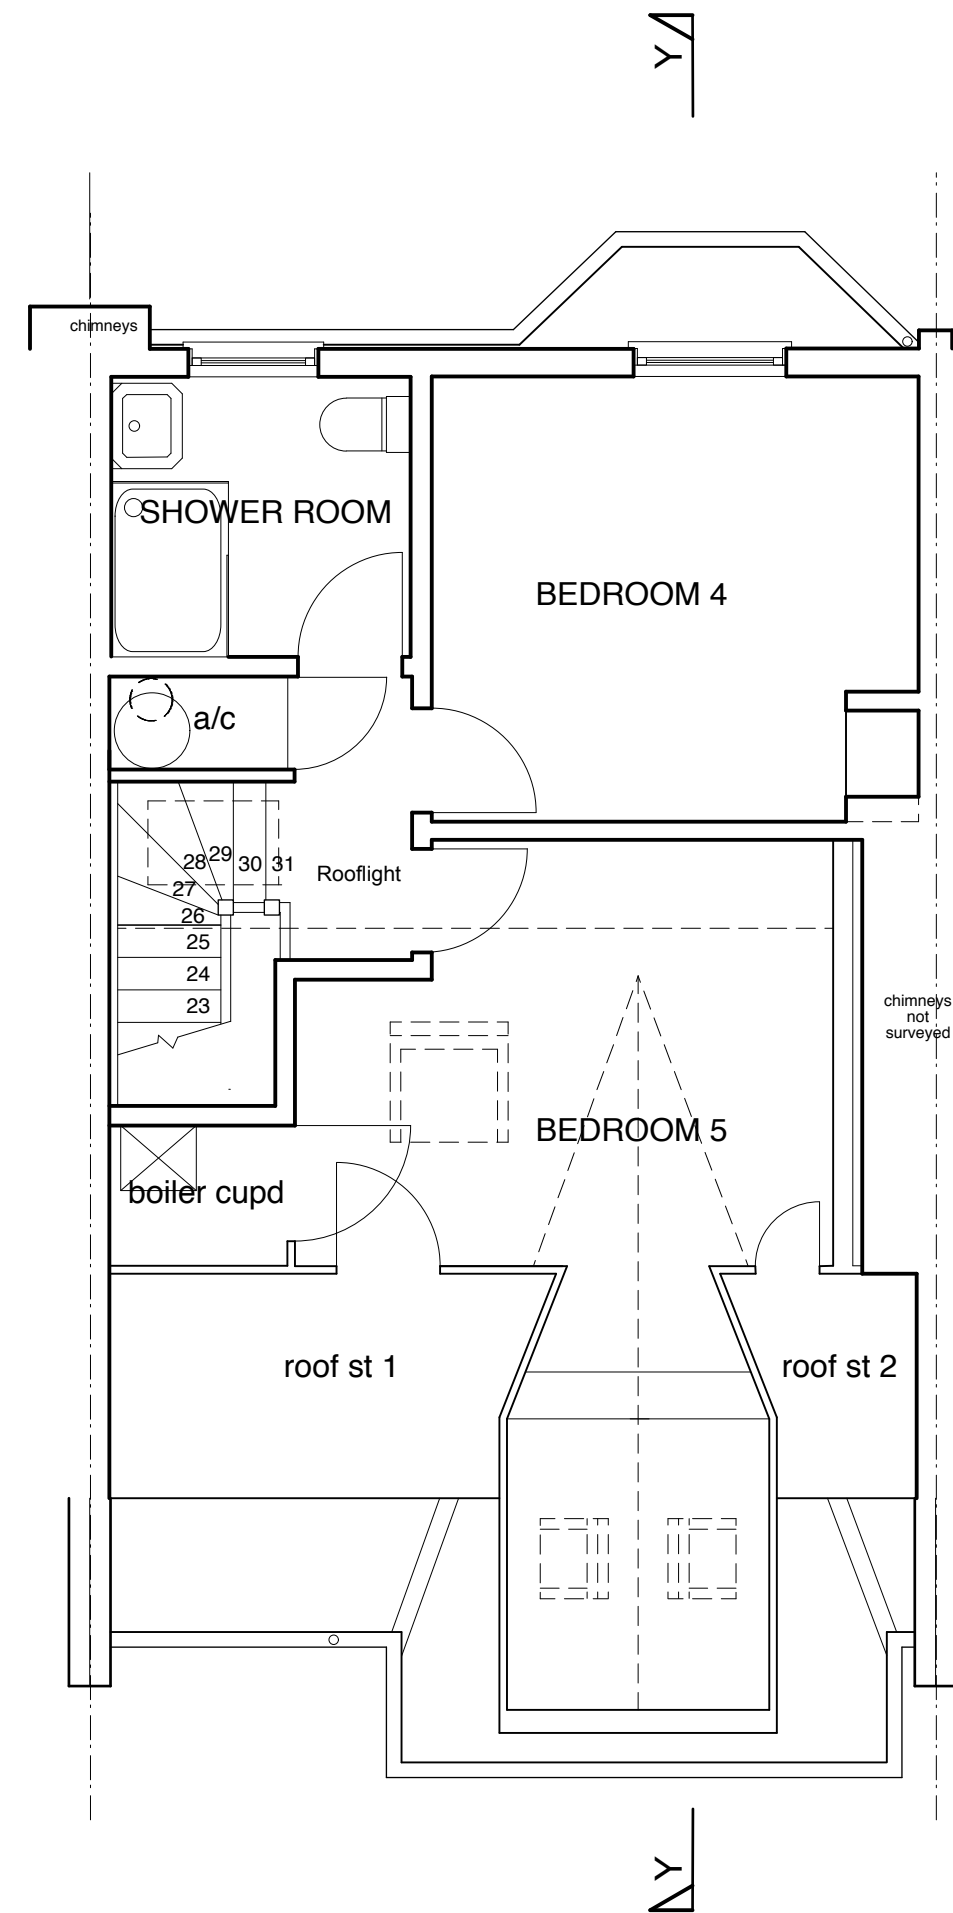
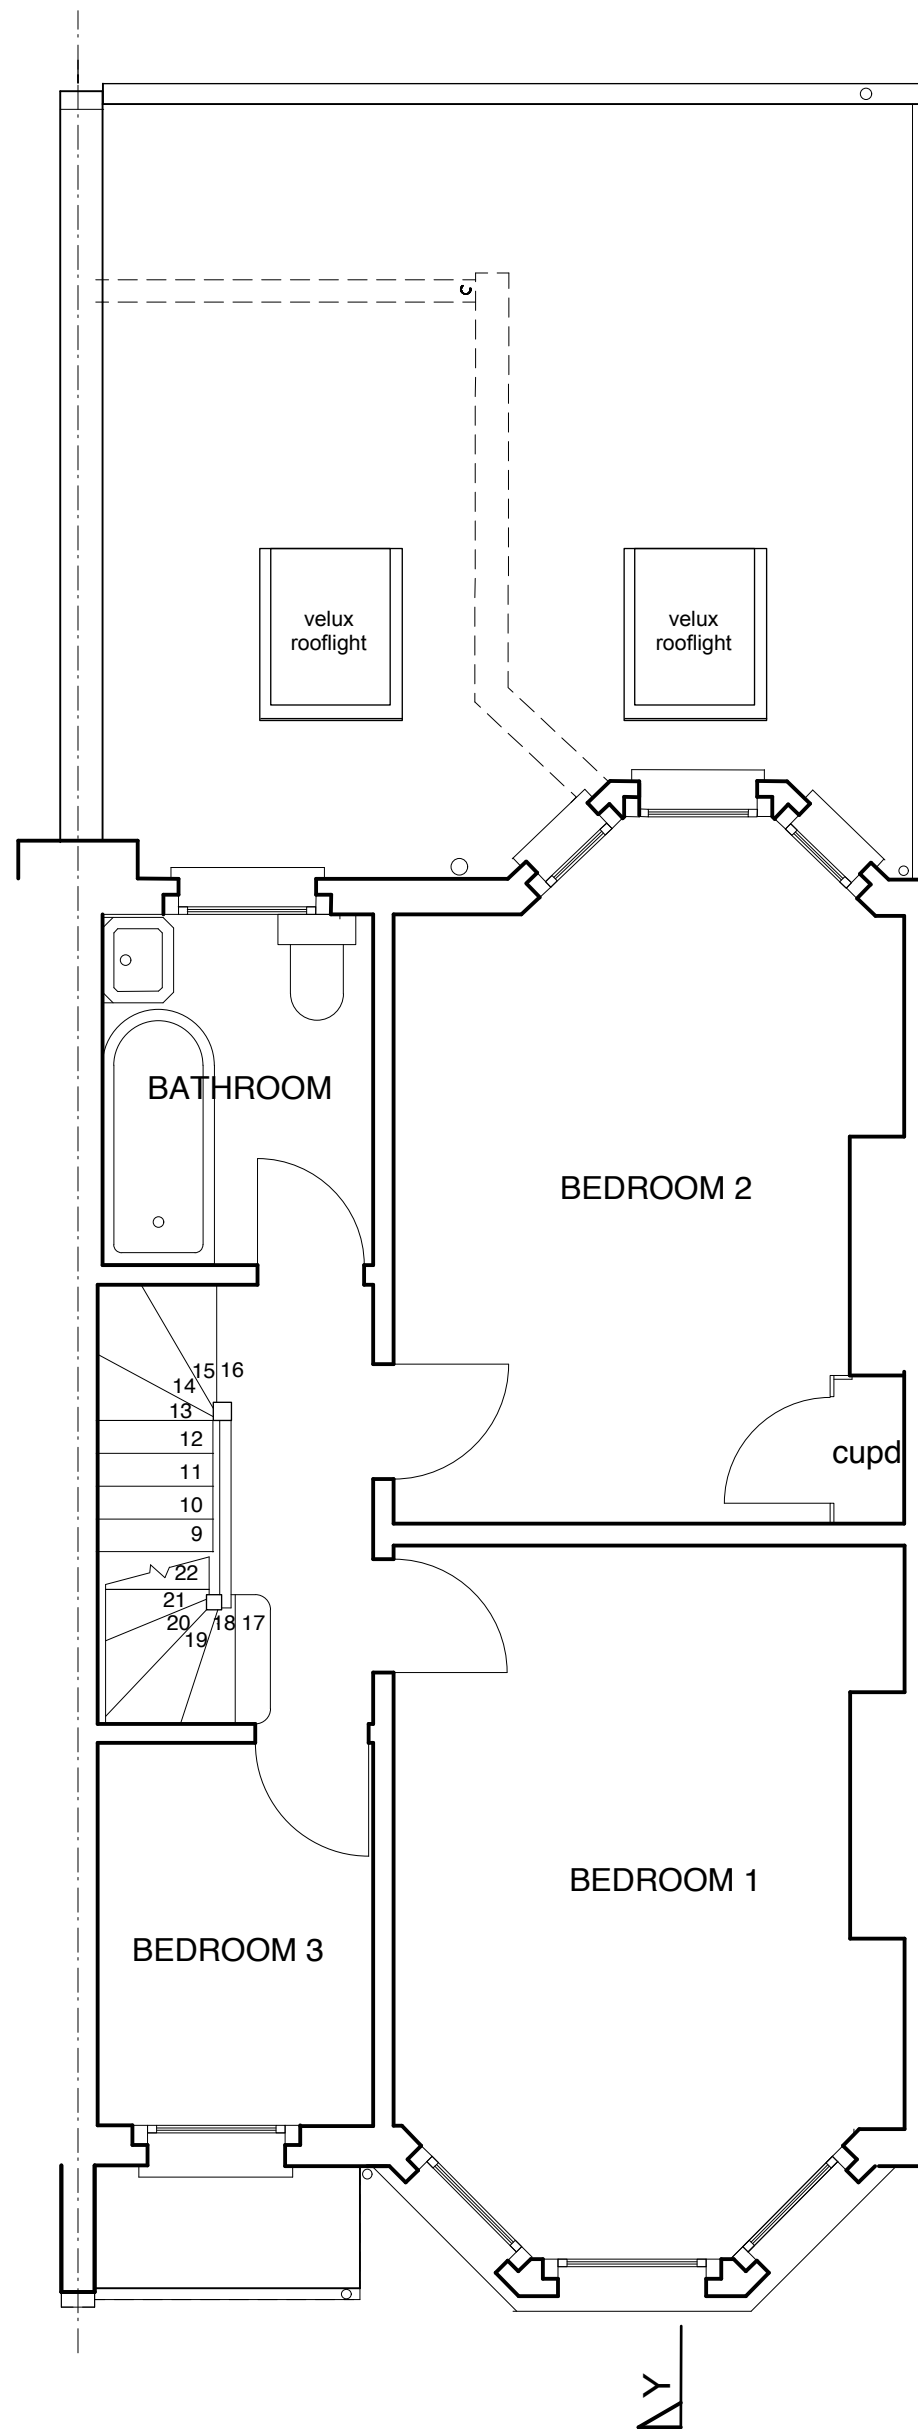
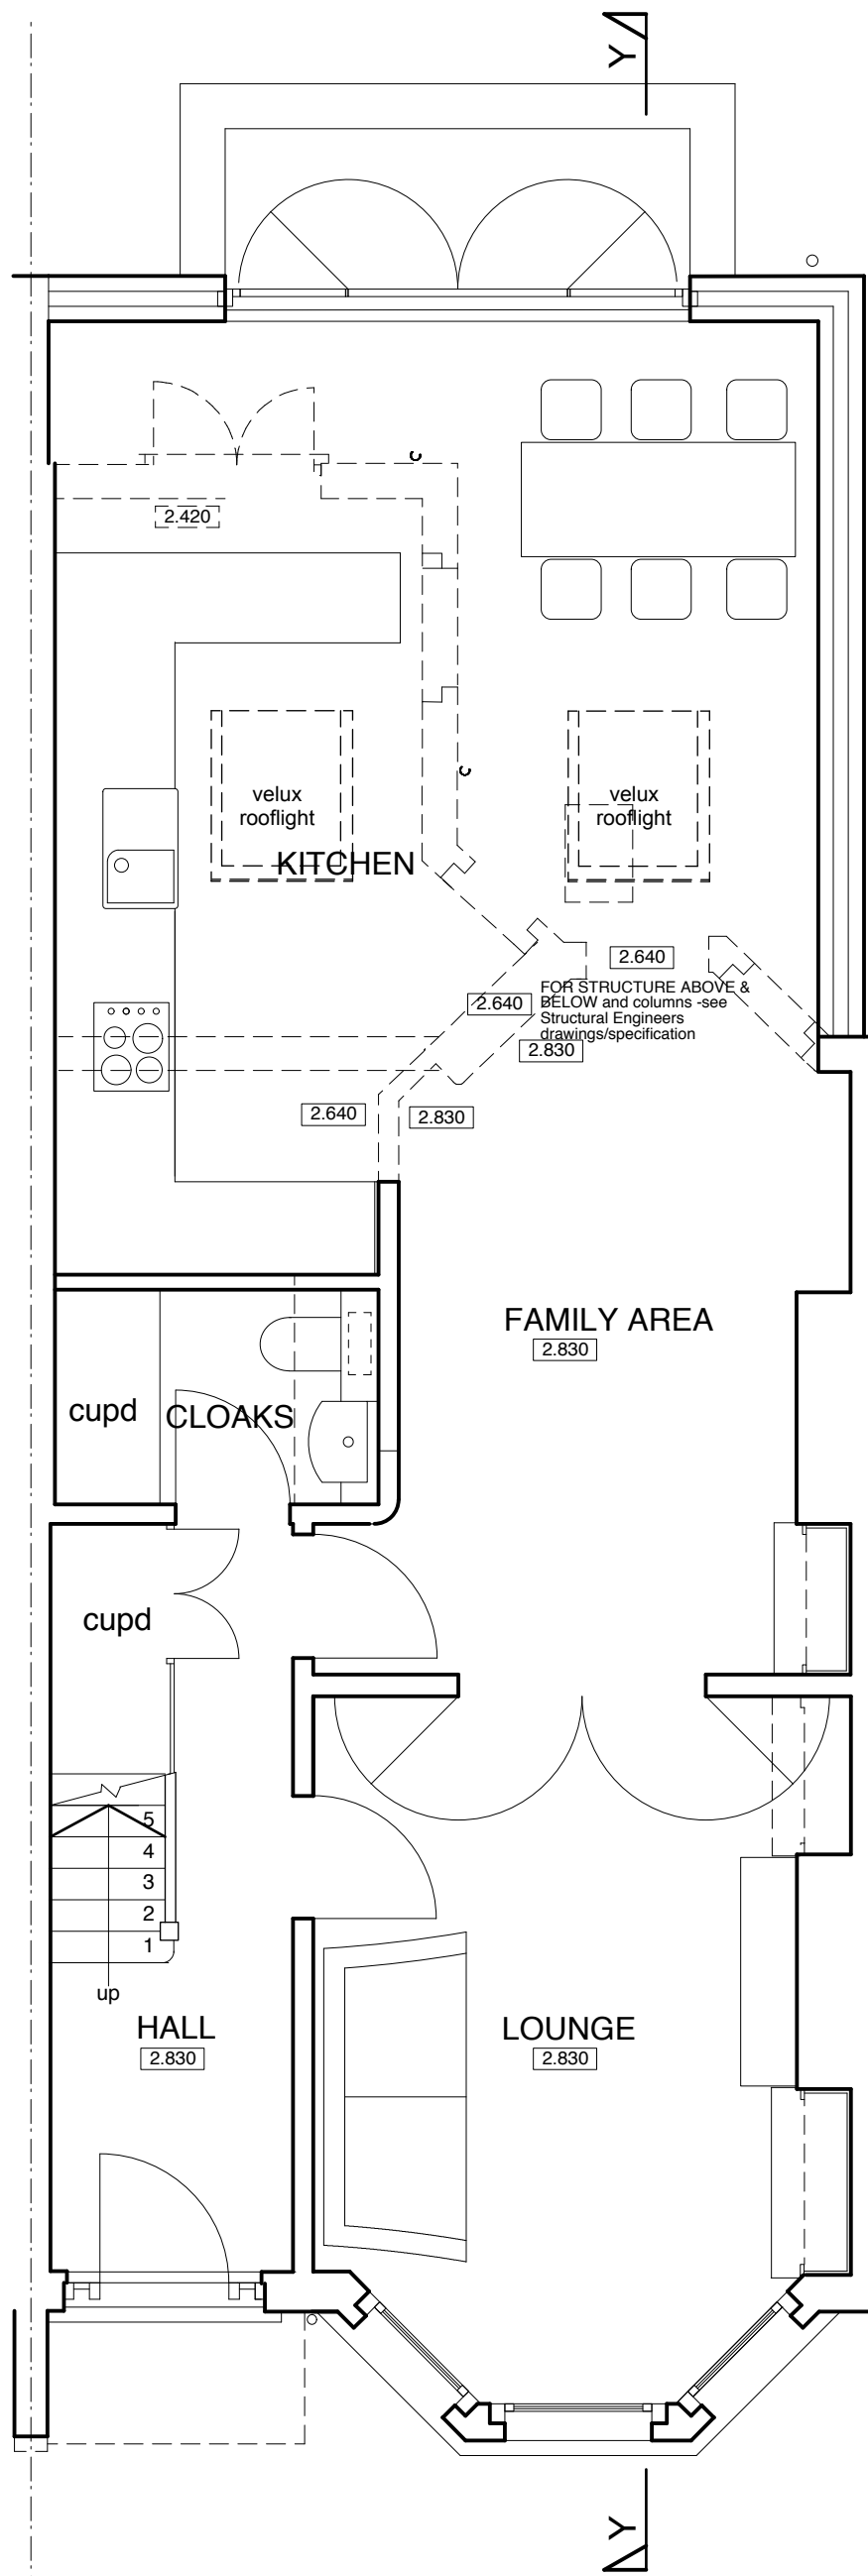
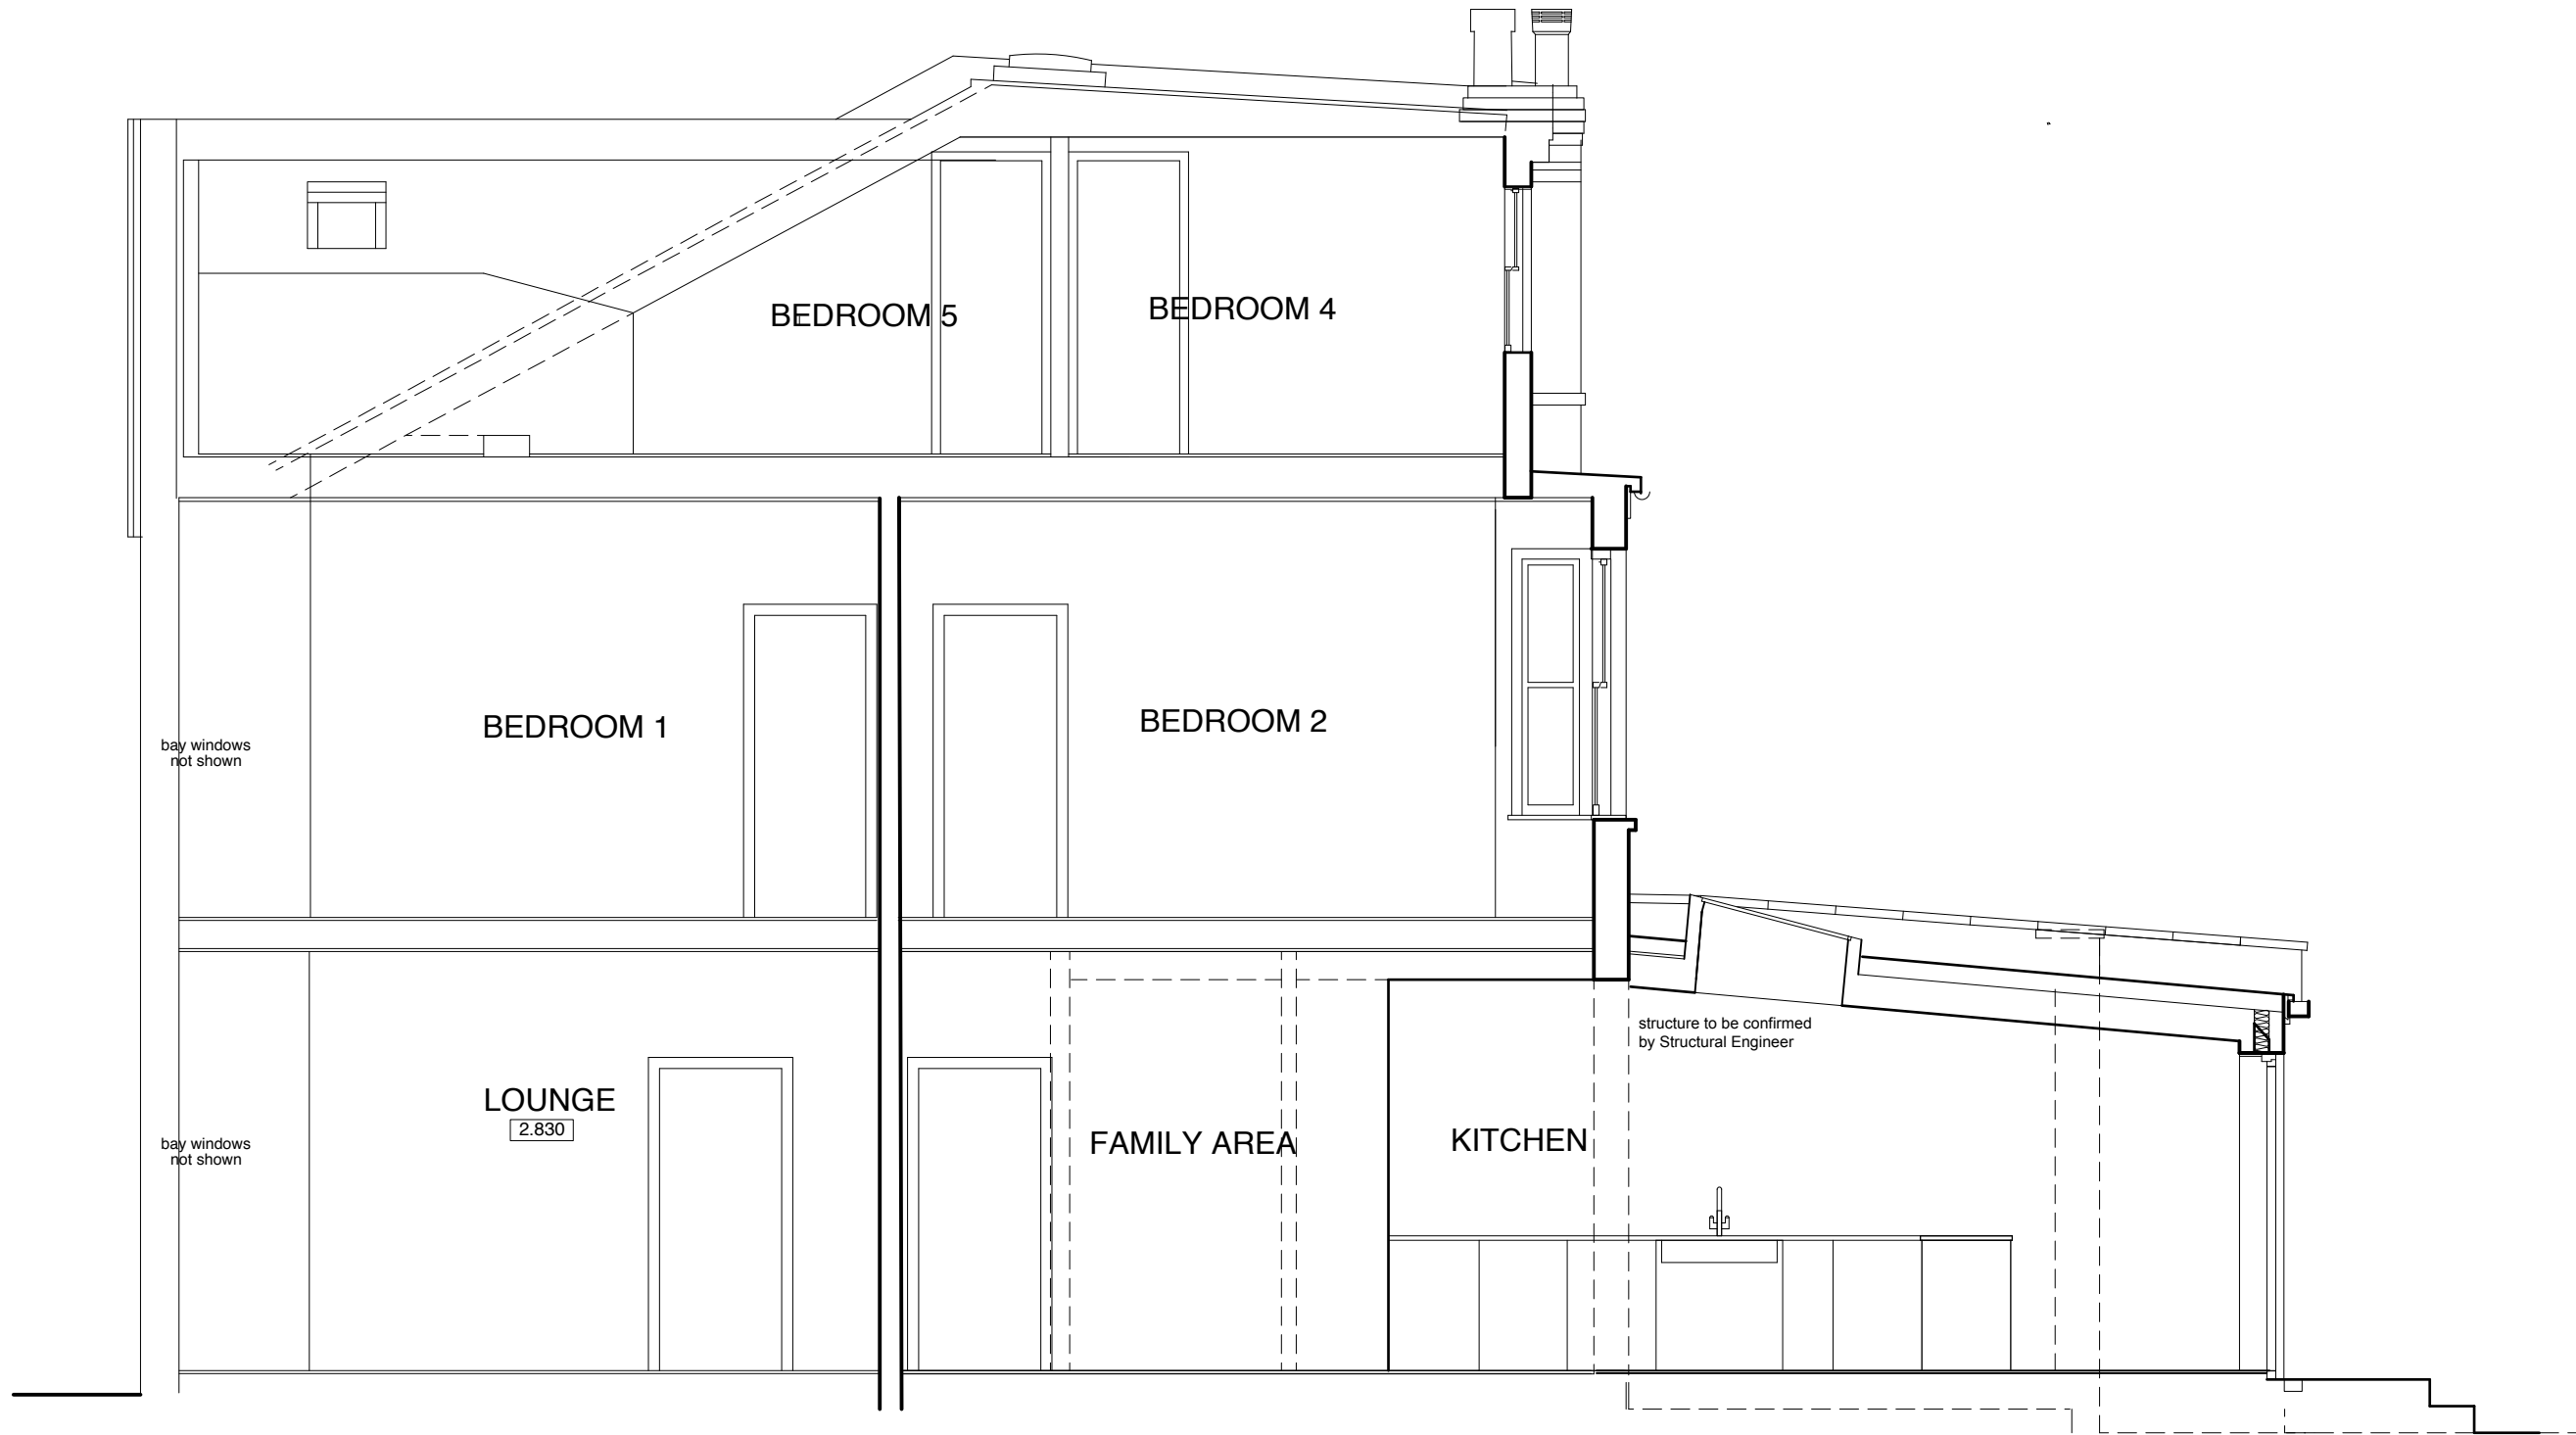


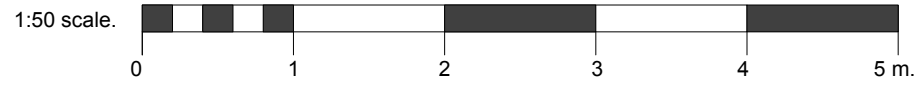

DO NOT SCALE OFF DRAWING

All rights described in chapter IV of the Copyright, Designs and Patents Act 1988 and any later Acts have generally been asserted.

Contractor must check all dimensions on site. Only figured dimensions are to be worked from. Discrepancies must be reported to the Employer before proceeding.

THIS DRAWING IS COPYRIGHT. ©


NOTES:

1. THIS DRAWING IS TO BE READ IN CONJUNCTION WITH CURRENT REVISIONS OF ALL DRAWINGS EG 21/509-1-1.
2. FOR STRUCTURAL INFORMATION REFER TO STRUCTURAL ENGINEERS DRAWINGS/SPECIFICATION (INCLUDING SPECIFICATION OF LINTOLS)

Revisions

Client
**MR G DEACON &
MS K McGUILE**

Job
**17 CORNWALL AVENUE
LONDON
N22 7DA**

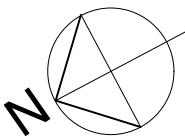

Drawing title
**PROPOSED PLANS,
ELEVATION &
SECTION**

Scale 1:50	Date Dec 2021	Drawn
---------------	------------------	-------

PLANNING DRAWING

21/509-1-2

copyright ©