


GREAT CAMBRIDGE ROAD

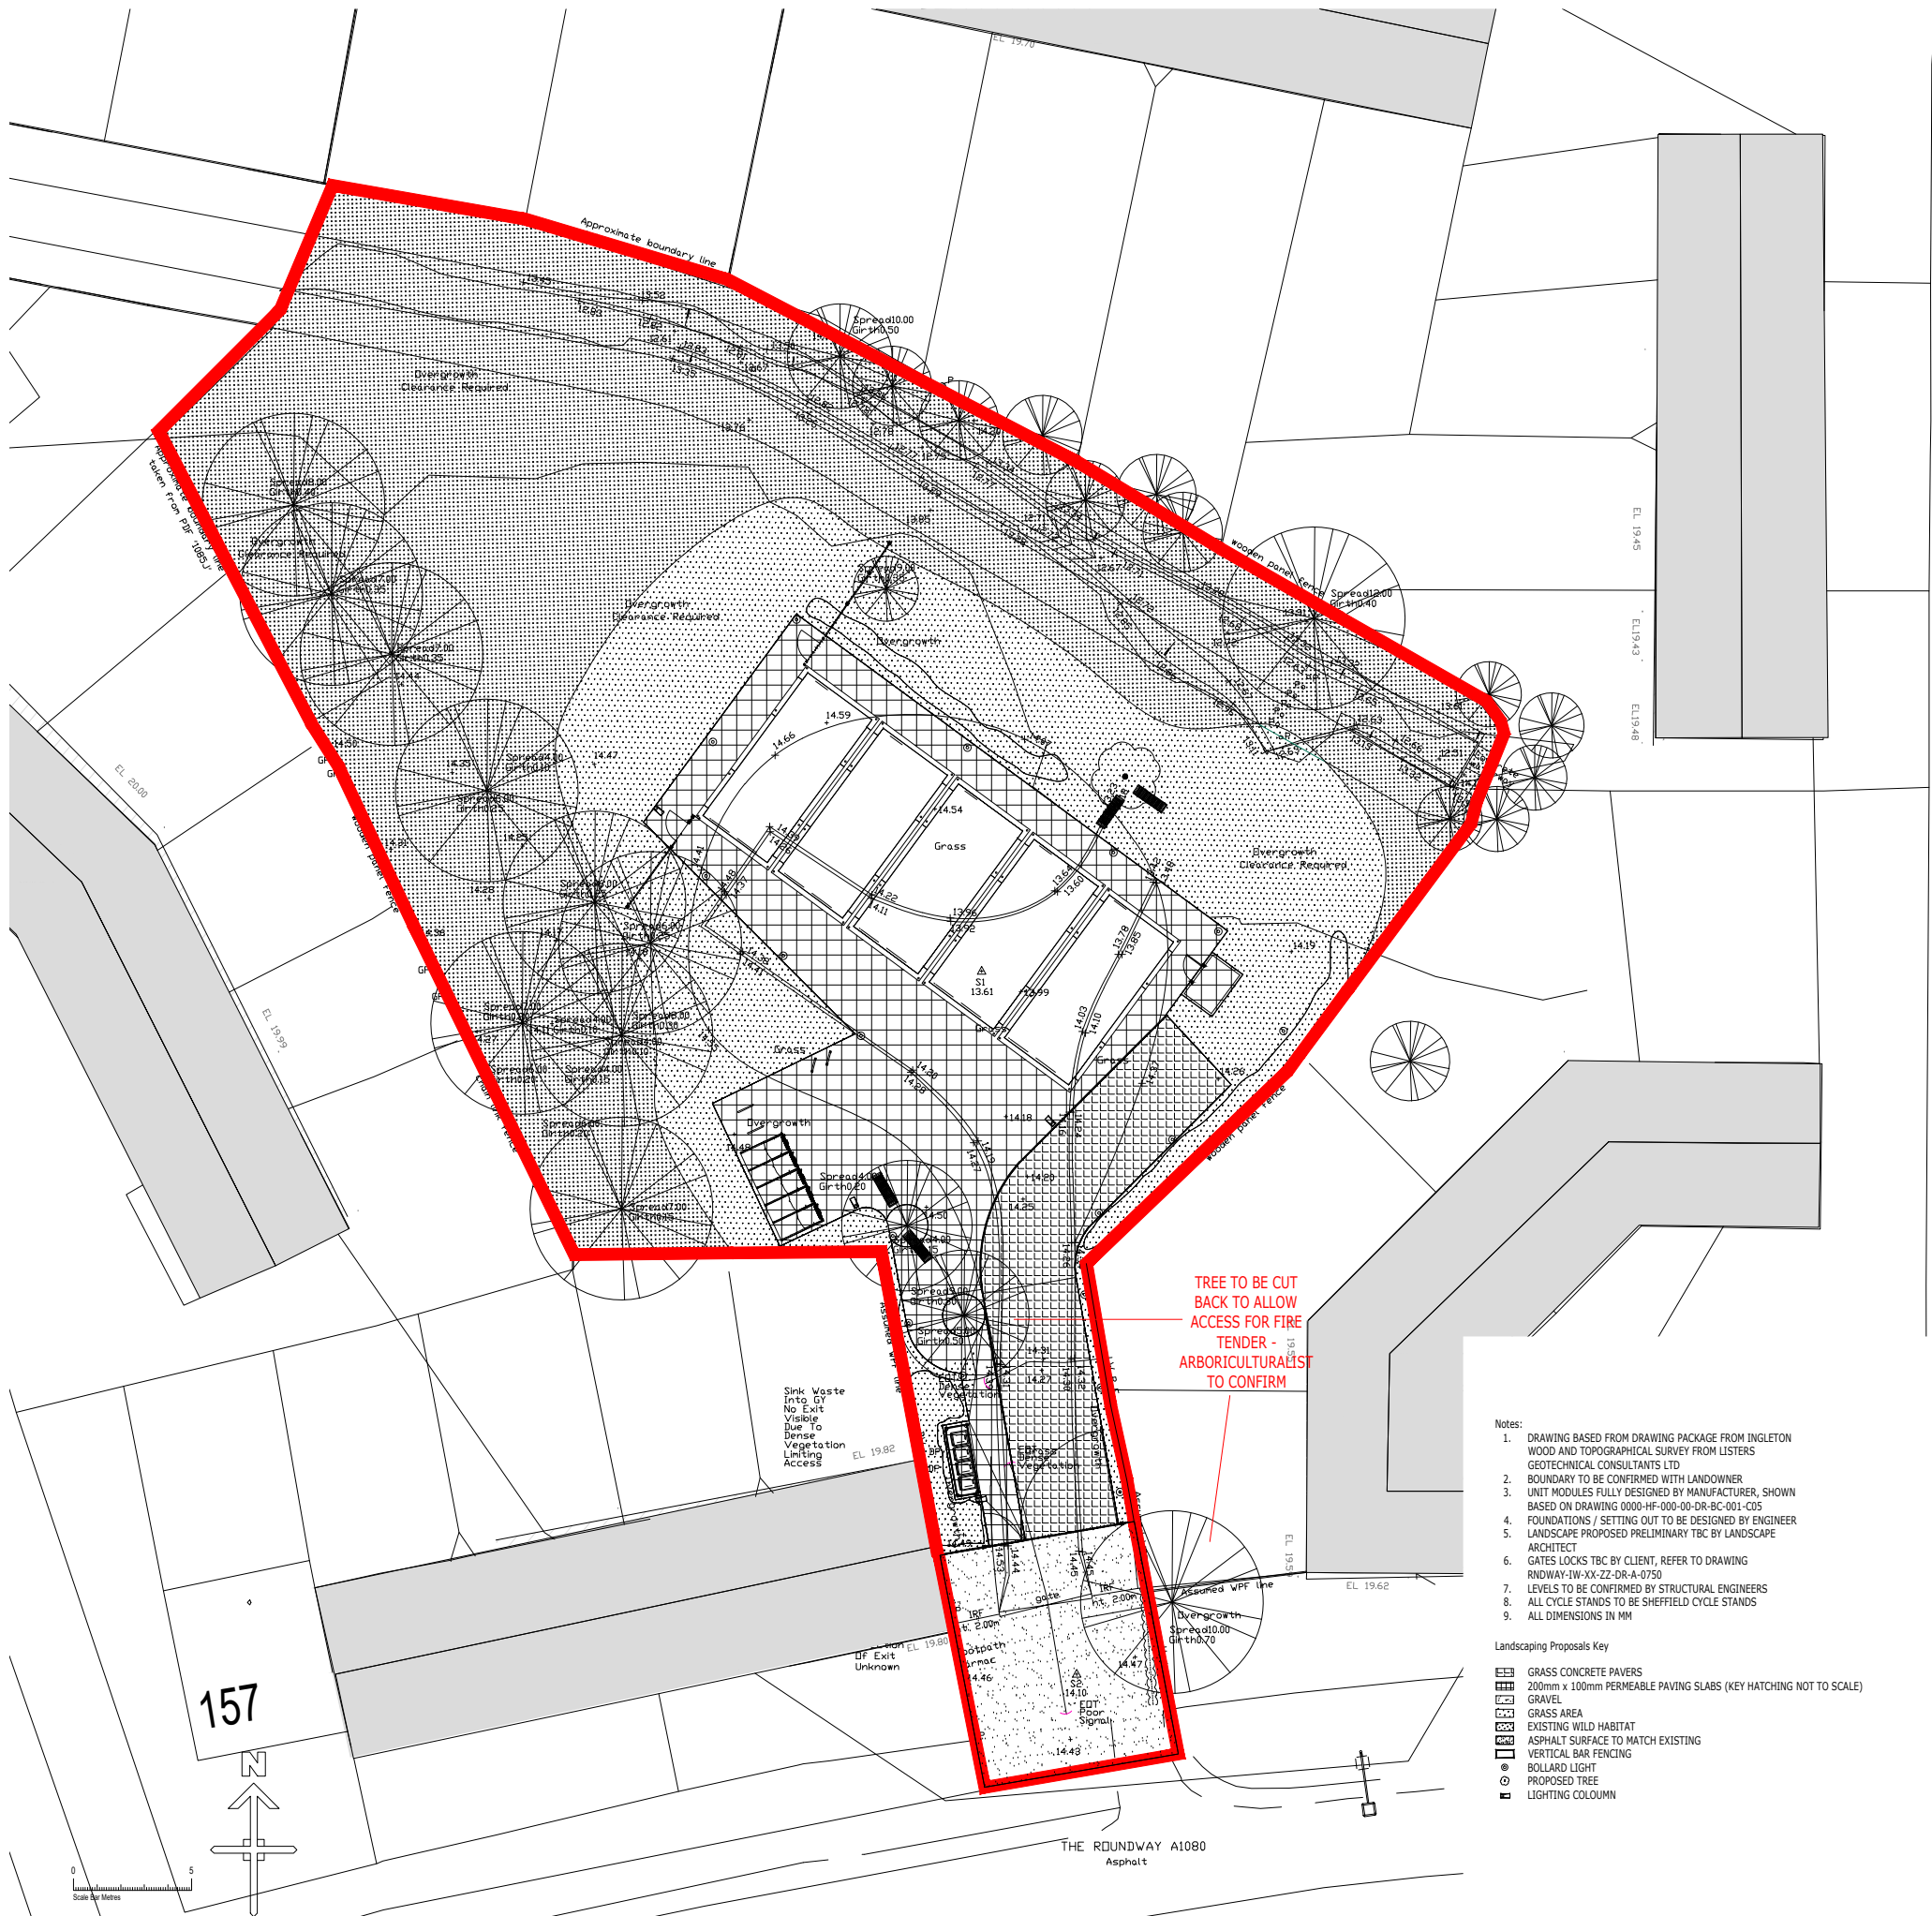

Client:
Hill Residential Limited
The Courtyard, Abbey Barns,
Ickleton, CB101SX

Project:
The Roundway, London

Drawing:
Proposed Site Layout

Scale: 1:300@A3	Date: September 2022
Drawn By: BB	Checked By: JT
Drawing No: 109-83-WD-002	Rev. No: A
CAD Ref:	

THIS DRAWING IS A COPYRIGHT
All dimensions to be checked on site or in the workshop before work commences.
Only figured dimensions to be worked to. Any discrepancies to be reported to the Architect.