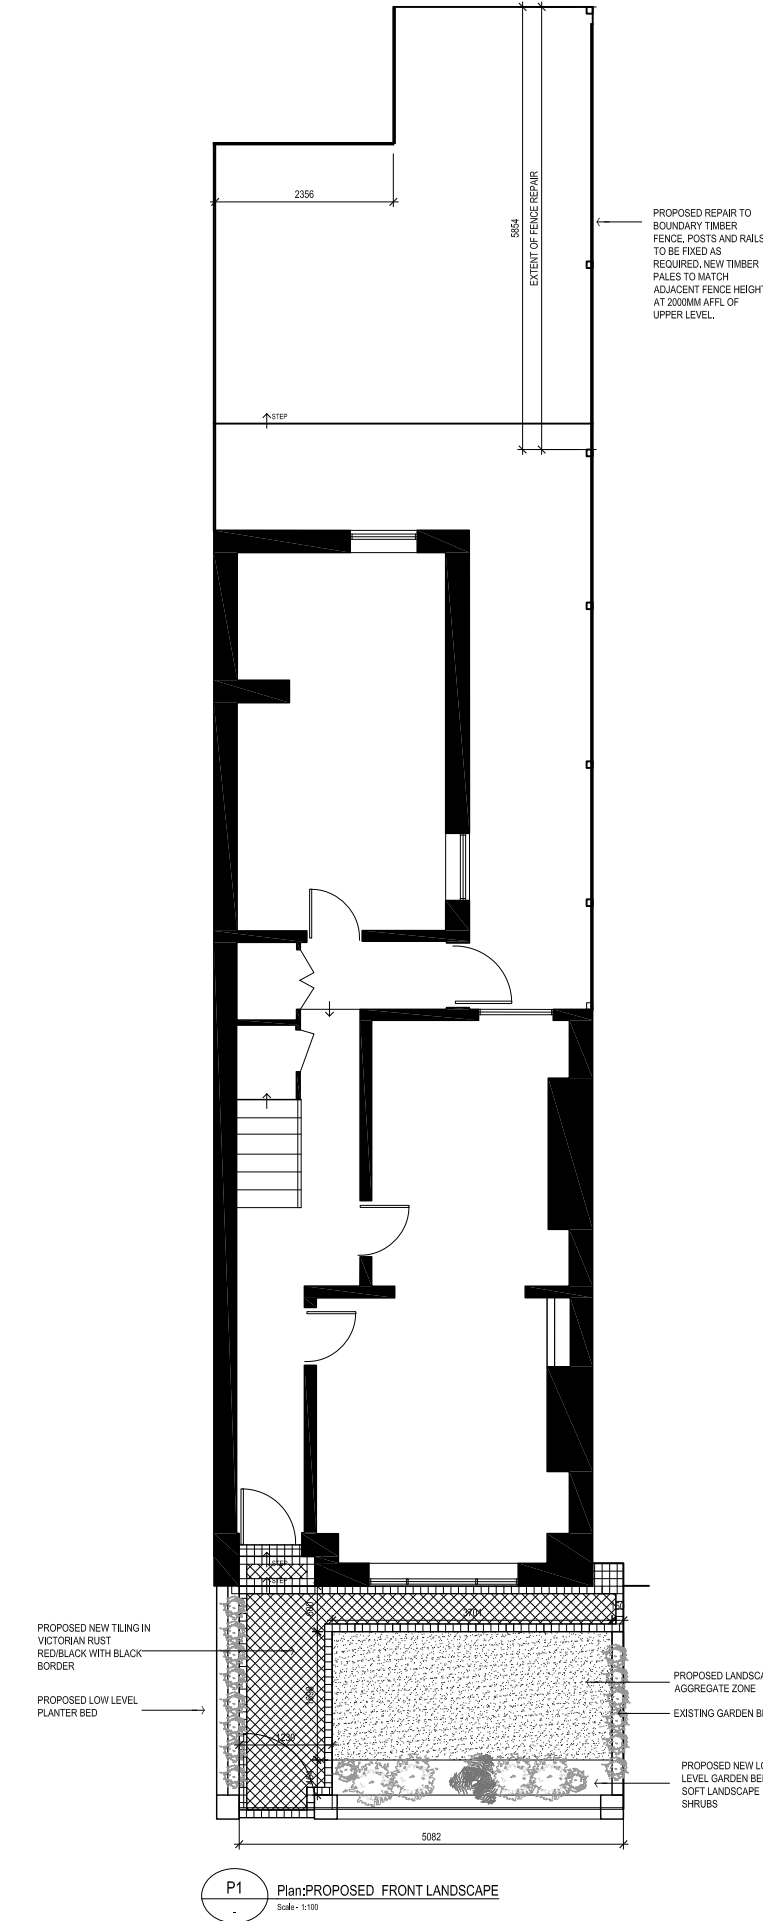
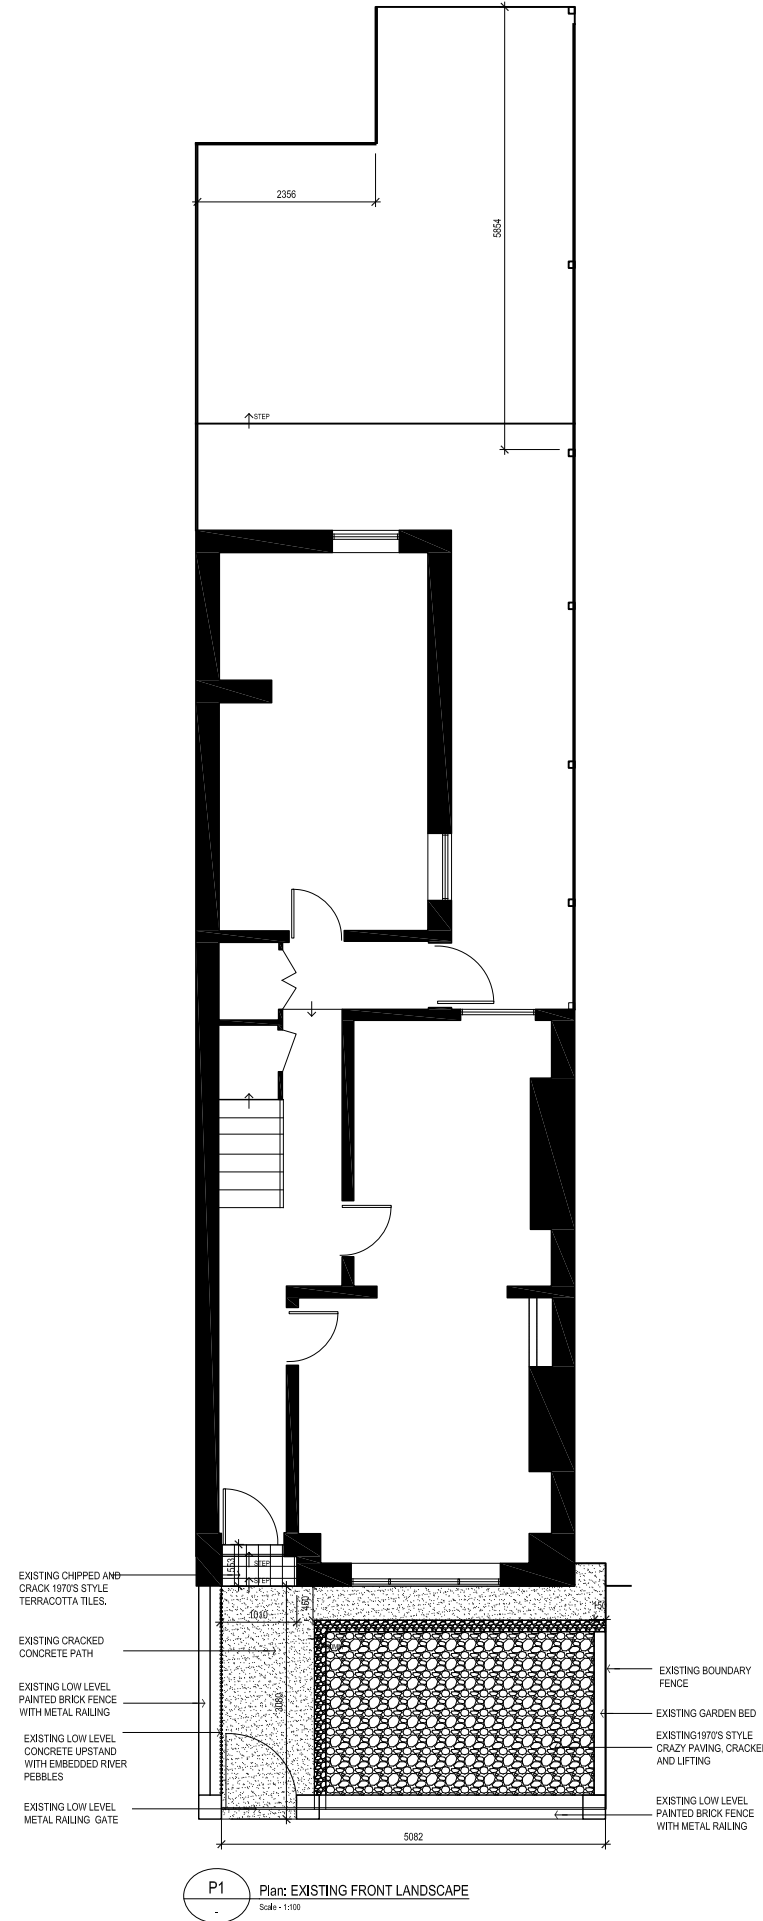


REVISION
B - PLANNING APPLICATION

DRAWING NO
SK.06

DATE
07 September 2022

SCALE
1:100@A3

CLIENT
Dickens Residence

PROJECT NAME
32 Vincent Road N22 6NY
London

DRAWING
Landscaping & Fencing