


Existing side elevation - street view

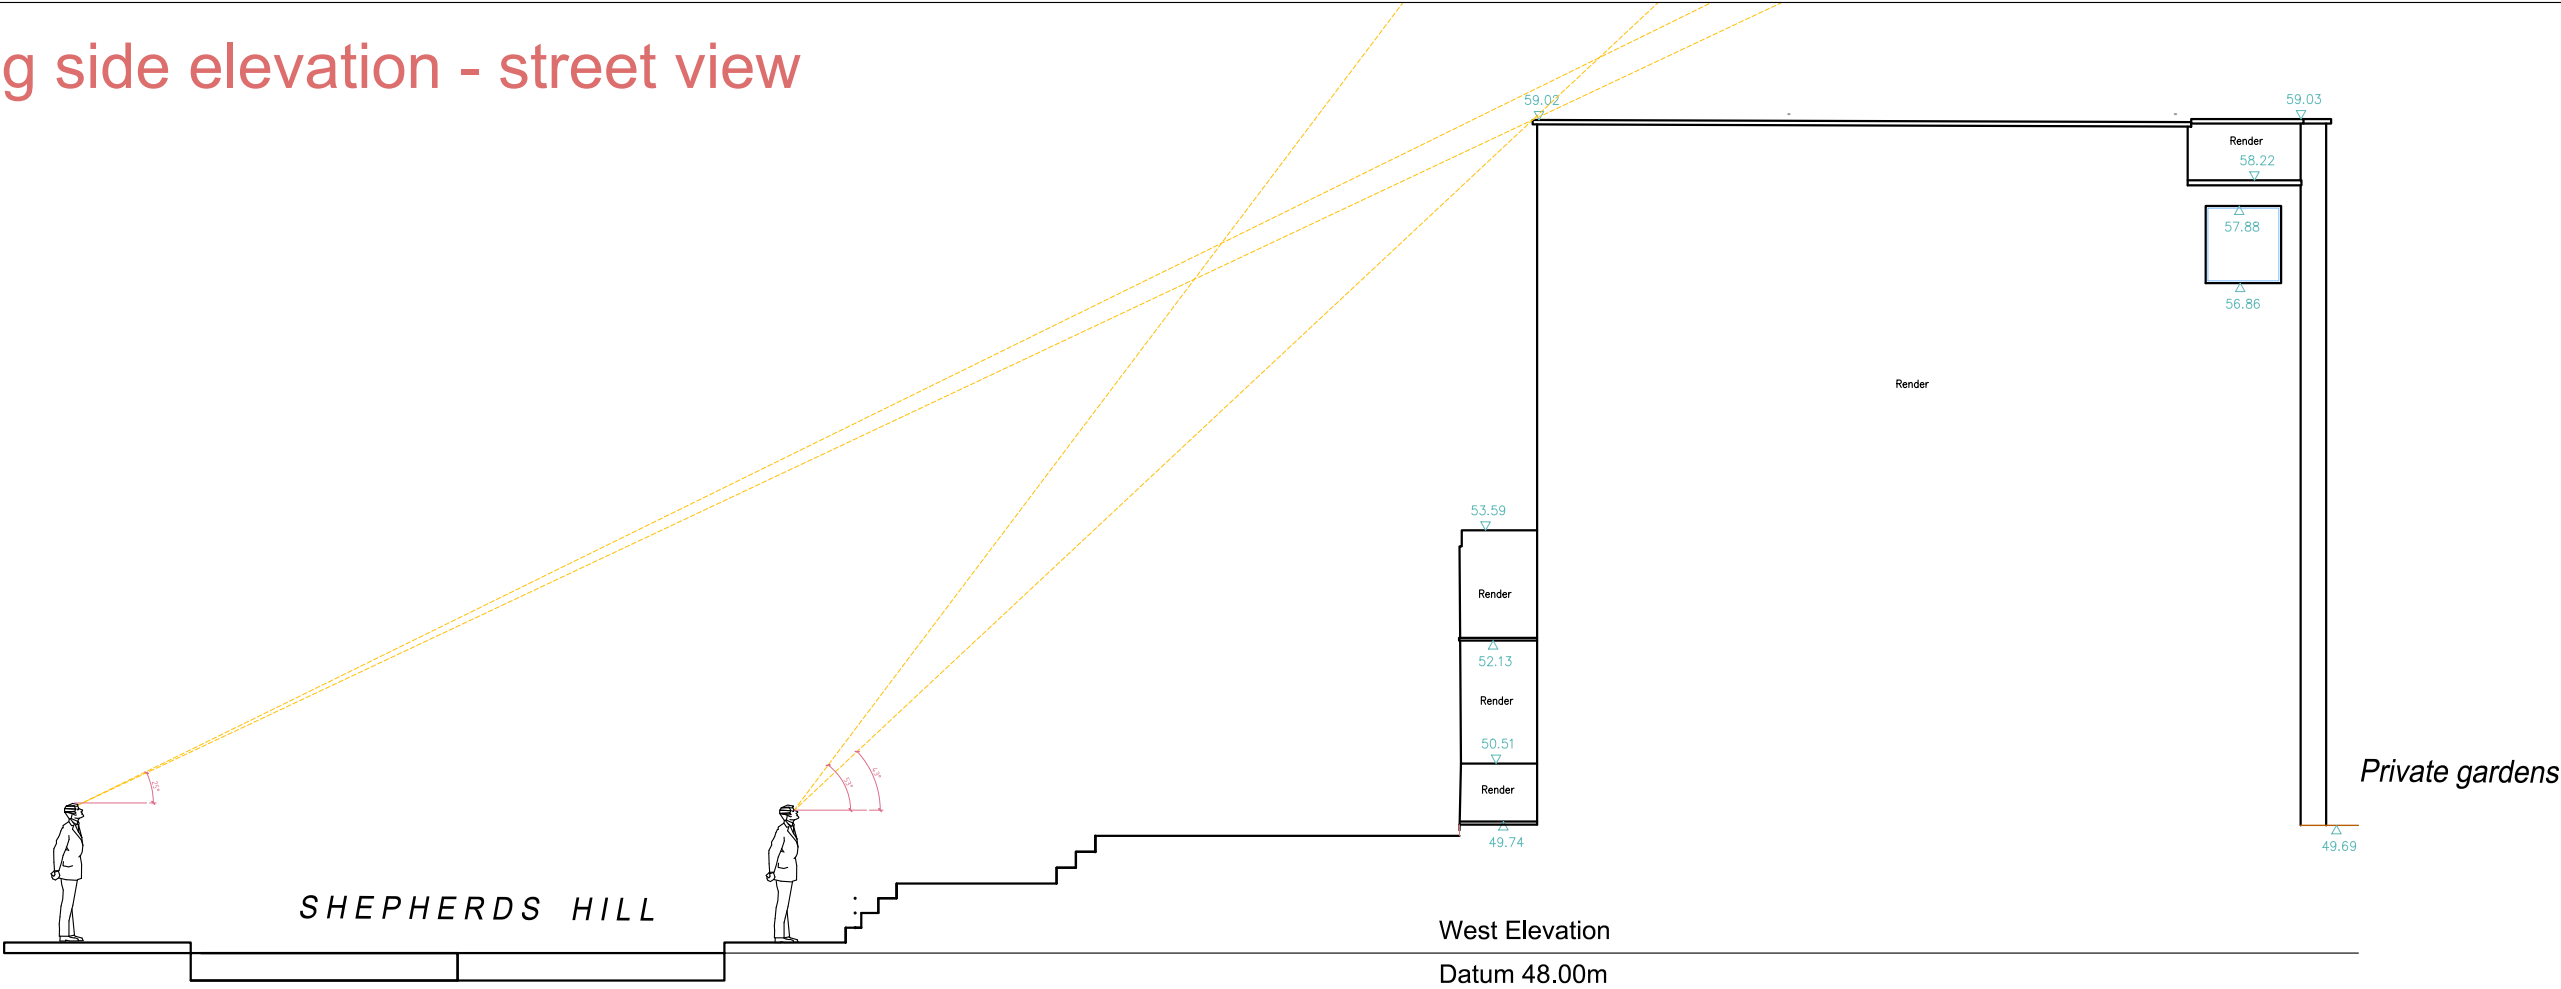

Proposed side elevation - street view

