


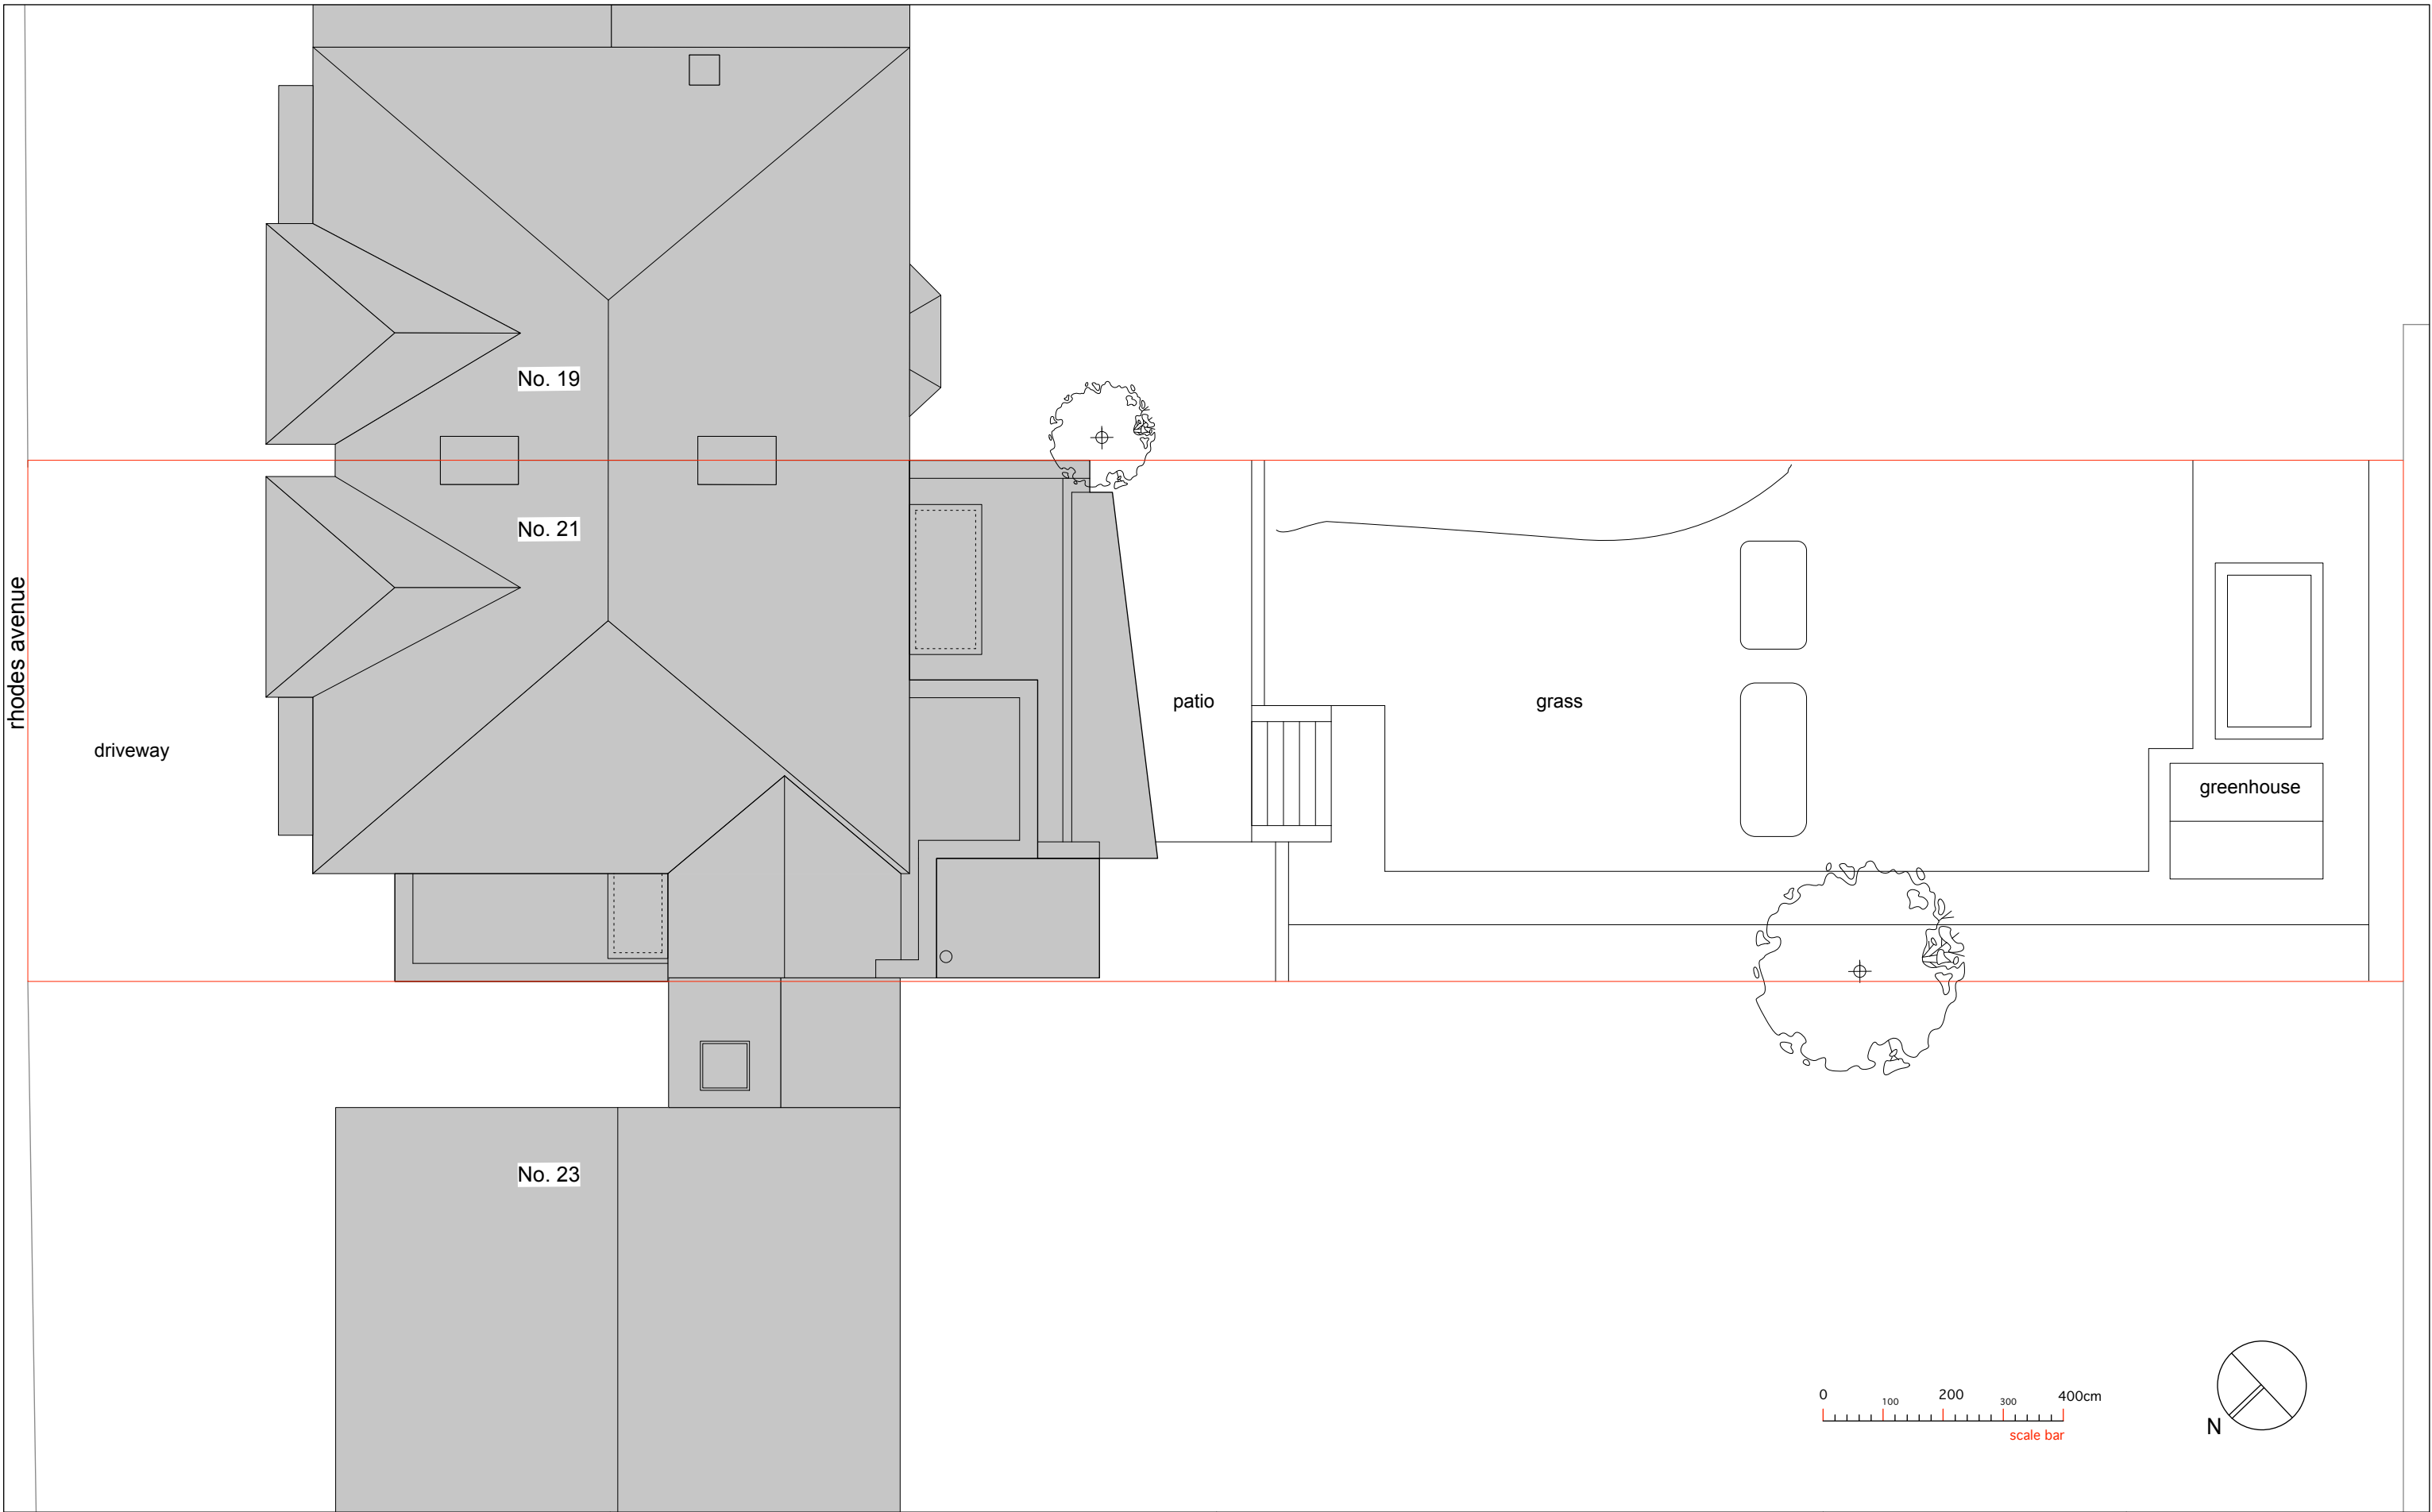

			dimensions are not to be scaled from this drawing. this drawing is based on current available information and should not be relied on as accurate measurements of usable space. the contractor is responsible for checking all dimensions on site. this drawing is property of A2studio ltd. and copyright is reserved by them. the drawing is issued on condition that it is not copied or disclosed by or to any unauthorised persons without the prior consent in writing of A2studio ltd.		A2studio 106 high street, london N8 7NT T 020 7998 9066 E info@a2studio.co.uk		project 21 rhodes avenue london N22 7UR				
rev		date							notes		
P3		15/11/22							issued for planning		
			title								
			existing block plan								
issue		scale		date		drw no		rev			
planning		1:100 @ A3		15.11.2022		RSF A-005		P3			