
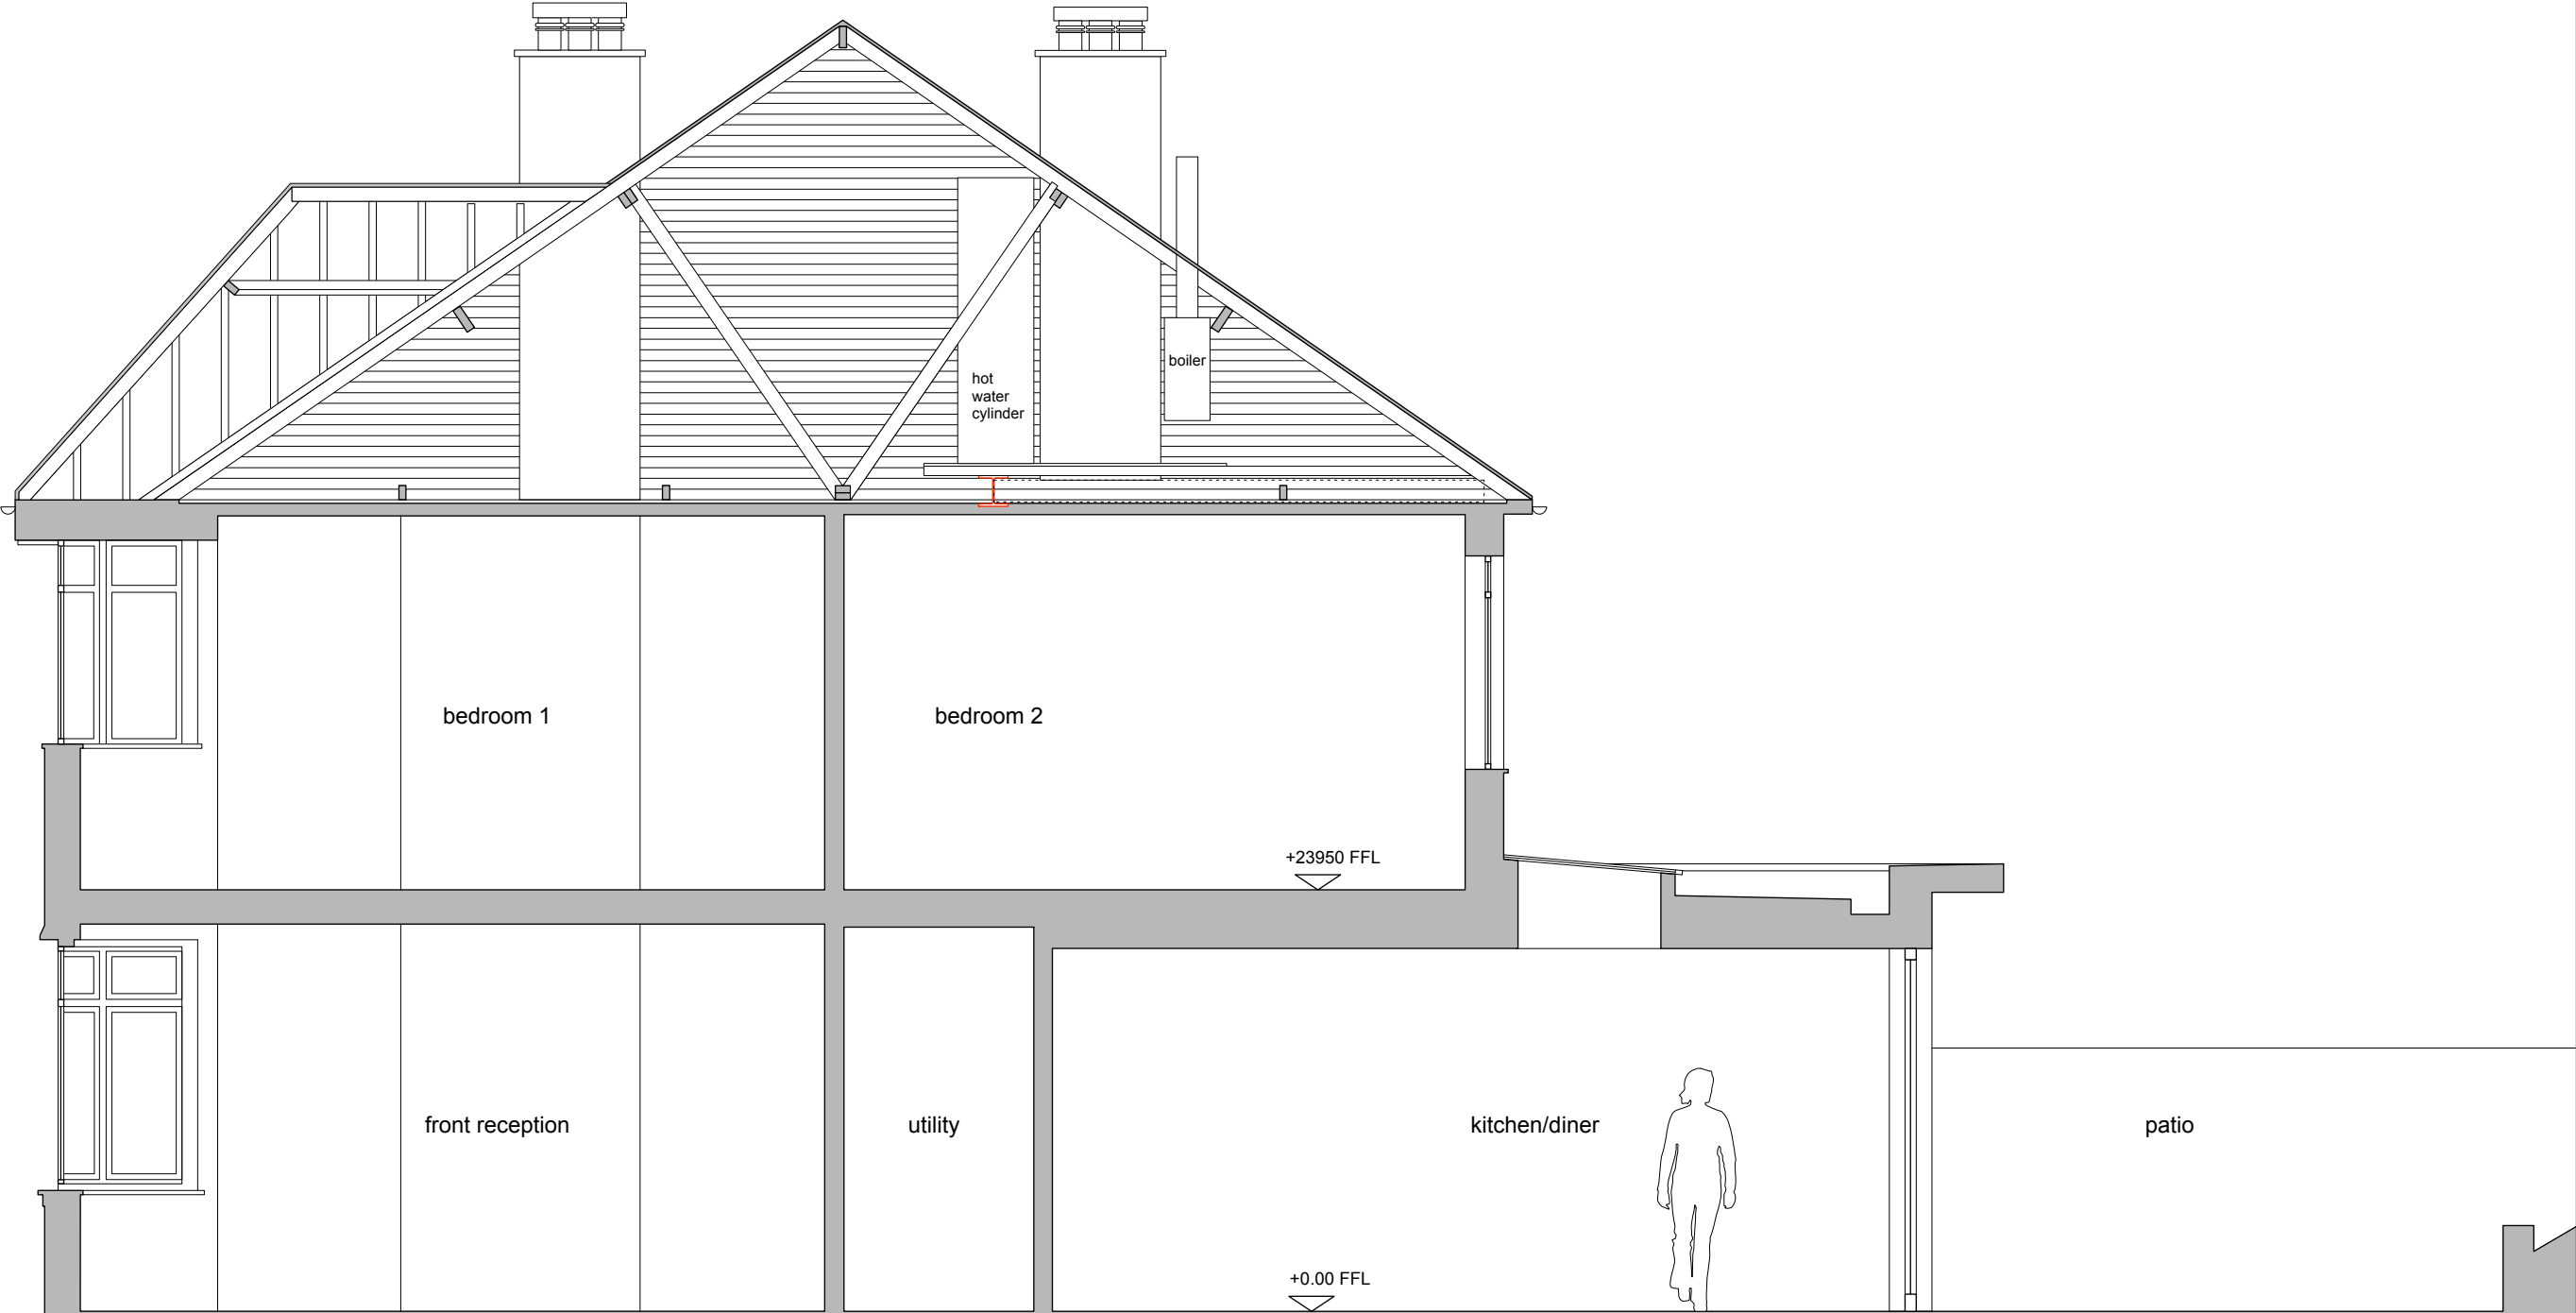


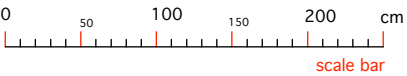

rev	date	notes	dimensions are not to be scaled from this drawing. this drawing is based on current available information and should not be relied on as accurate measurements of usable space. the contractor is responsible for checking all dimensions on site. this drawing is property of A2studio ltd. and copyright is reserved by them. the drawing is issued on condition that it is not copied or disclosed by or to any unauthorised persons without the prior consent in writing of A2studio ltd.		A2studio 106 high street, london N8 7NT T 020 7998 9066 E info@a2studio.co.uk	project 21 rhodes avenue london N22 7UR	title existing long section		
P3	15/11/22	issued for planning							
			issue		scale	date	drw no	rev	
			planning		1:50 @ A3	15.11.2022	RSF A-021	P3	