
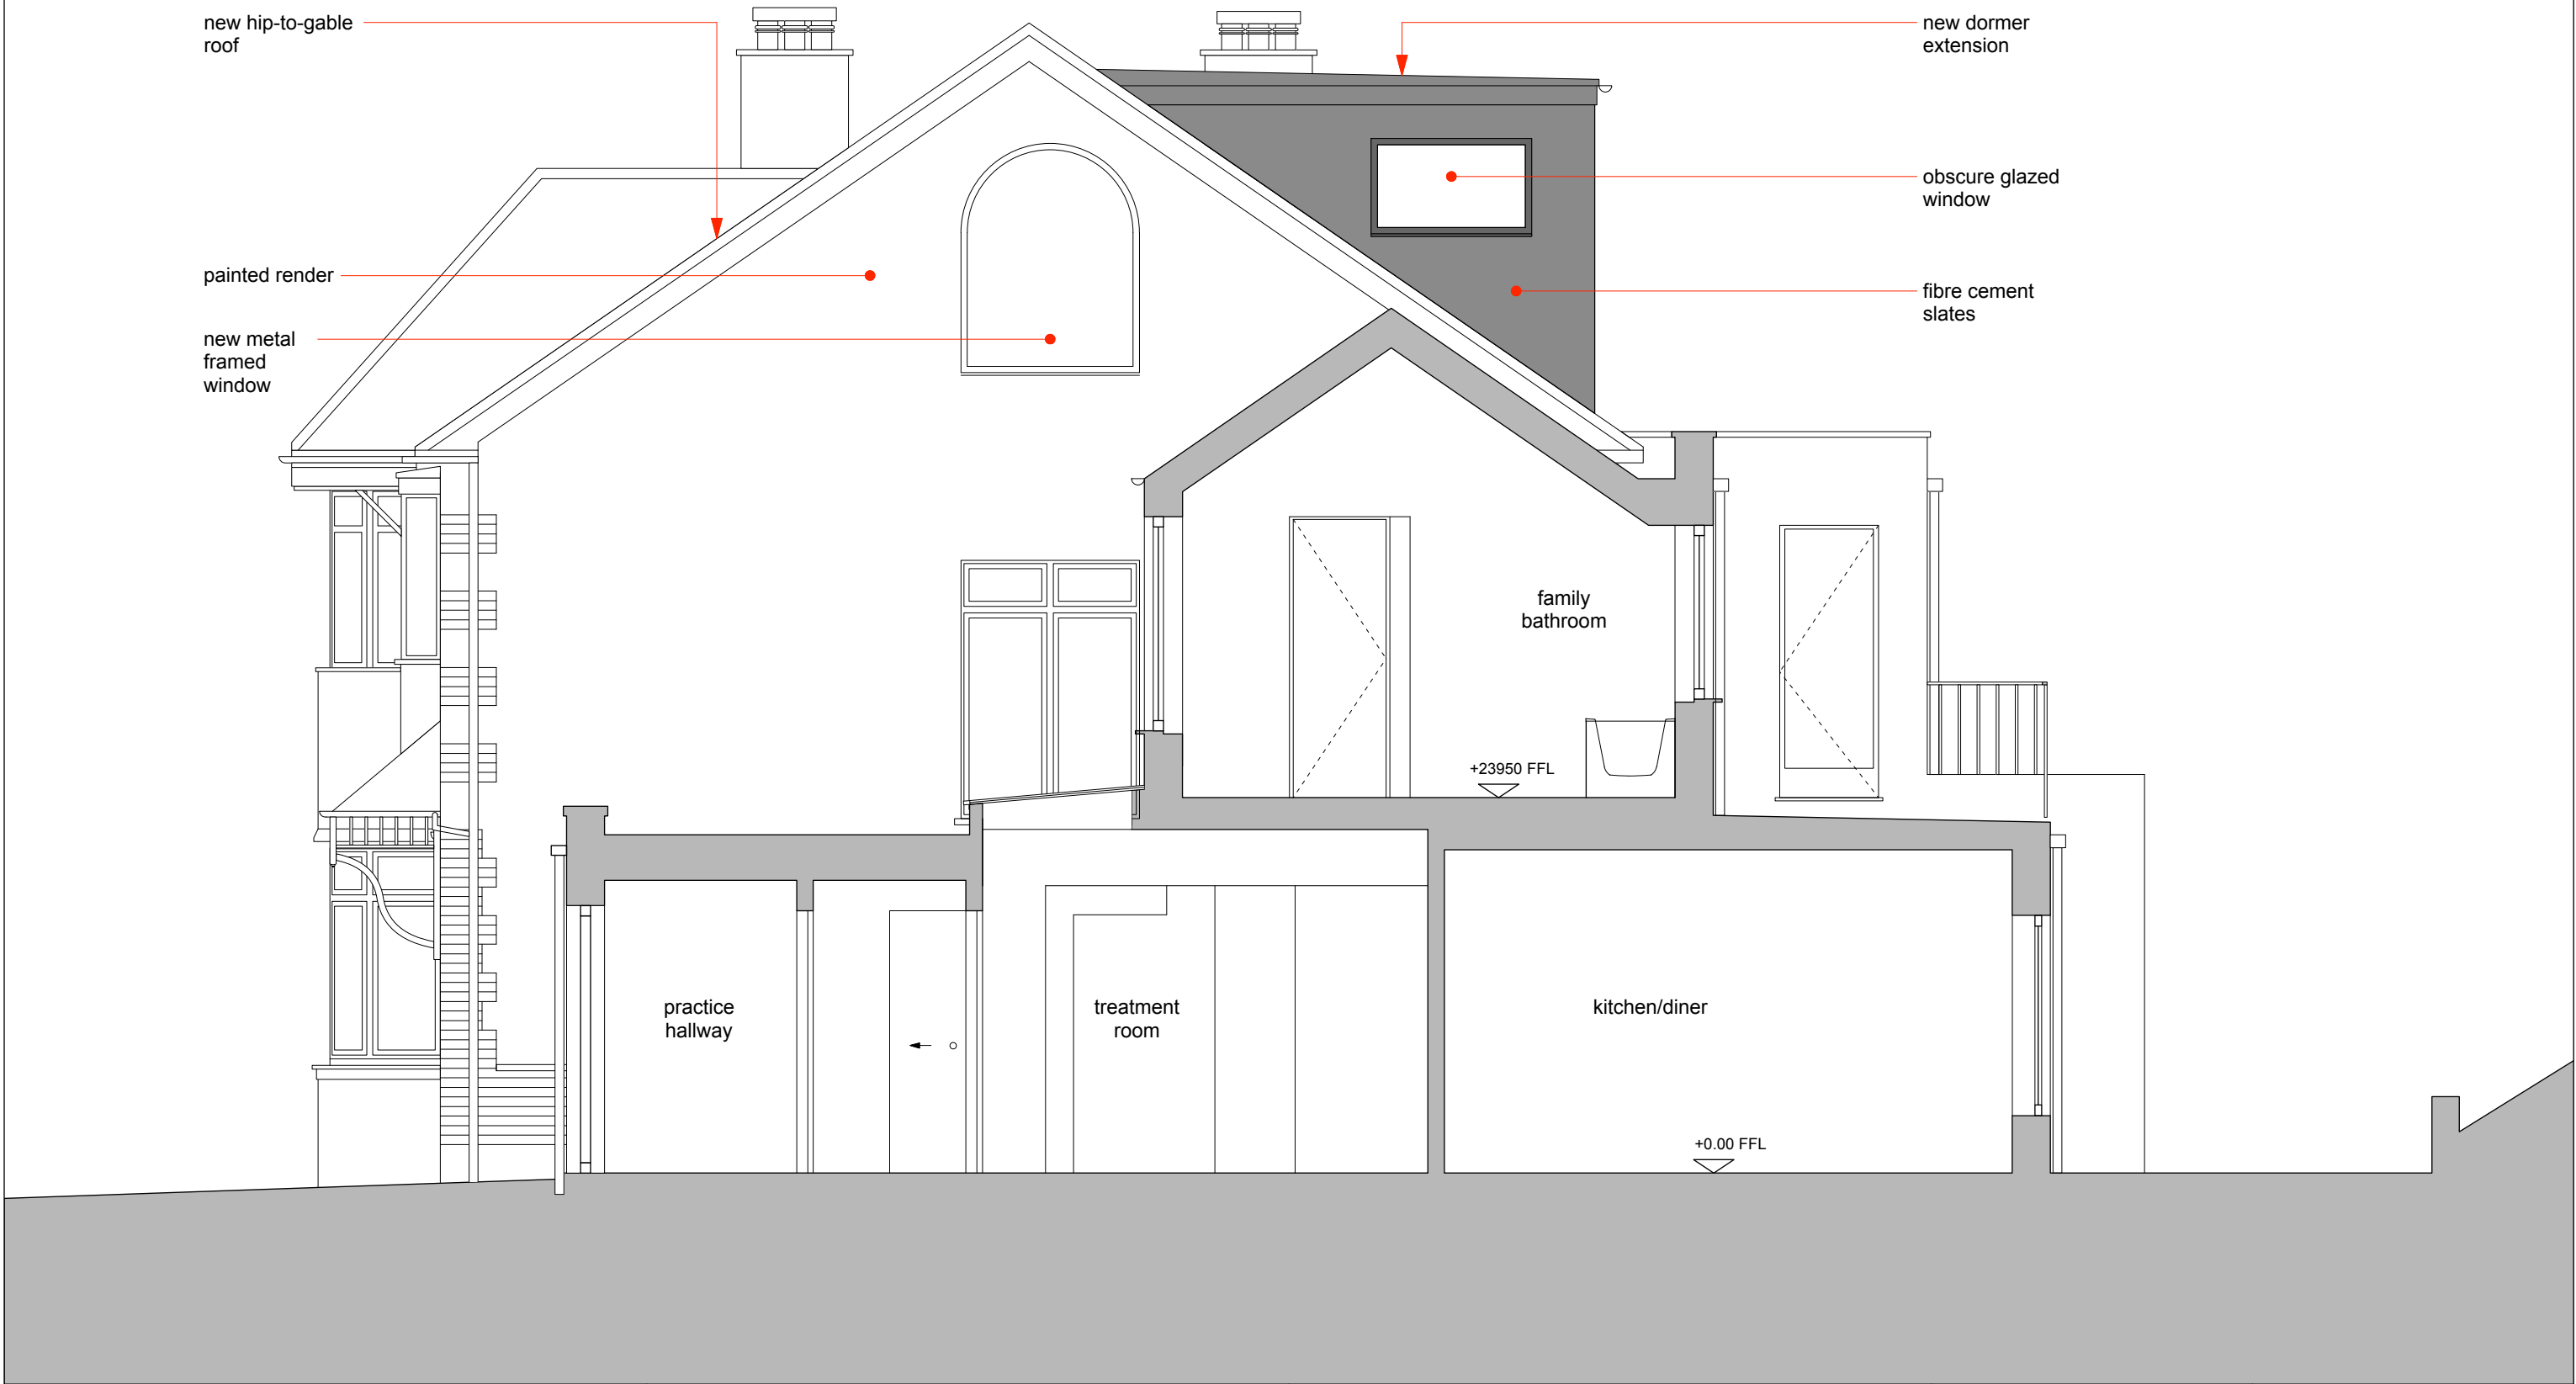


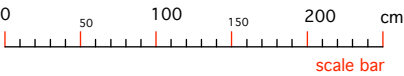

rev			date		notes		dimensions are not to be scaled from this drawing. this drawing is based on current available information and should not be relied on as accurate measurements of usable space. the contractor is responsible for checking all dimensions on site. this drawing is property of A2studio ltd. and copyright is reserved by them. the drawing is issued on condition that it is not copied or disclosed by or to any unauthorised persons without the prior consent in writing of A2studio ltd.		new construction		A2studio		project								
P3		15/11/22		issued for planning		106 high street, london N8 7NT					21 rhodes avenue										
						T 020 7998 9066					london N22 7UR										
						E info@a2studio.co.uk															
												title									
												proposed side elevation & section									
												issue		scale		date		drw no		rev	
												planning		1:50 @ A3		15.11.2022		RSF A-600		P3	