



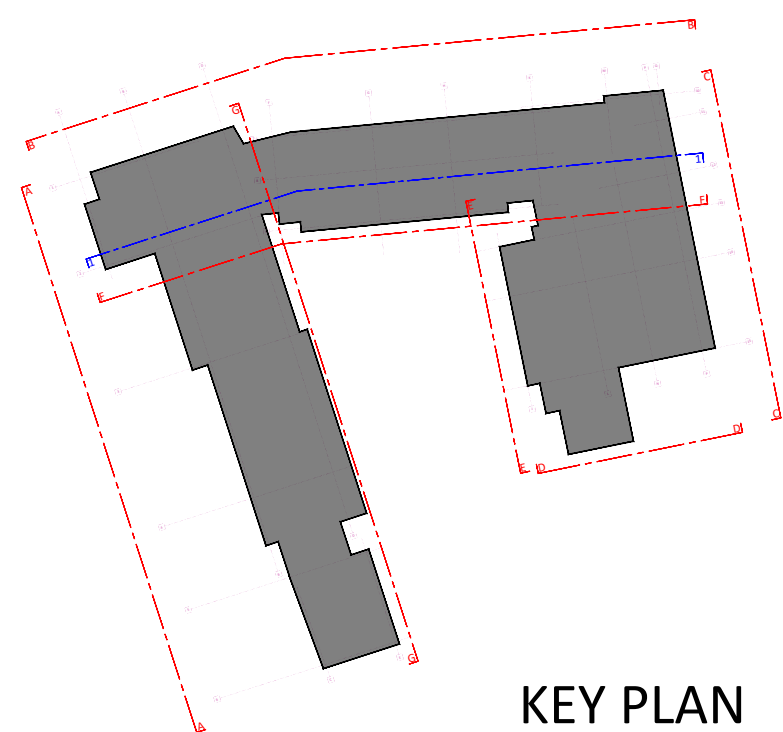

KEY PLAN

Levels added	16-11-2021	C
Minor changes	12-11-2021	B
Minor changes	04-10-2021	A
Project : 45-63 Lawrence Road London N15 4U	Date: Aug 2021	Rev: C
Drawing : Elevation G - Materials	Dwg No : EL-206	Scale : 1:100@A1

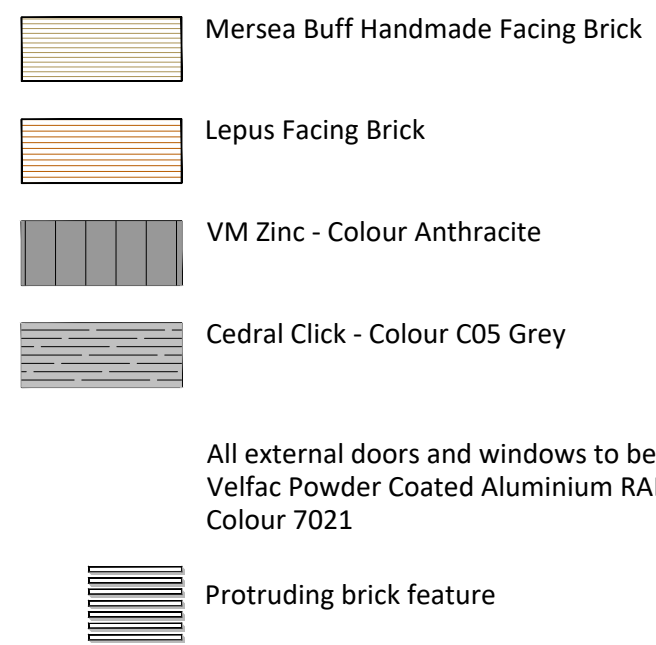