


NOTES:

Do not scale off this drawing.
Drawings are indicative only.
All site dimensions shown are based upon either those taken from the local Ordnance Survey or information supplied to us by others. Forge Architects and Surveyors Ltd accept no responsibility for the accuracy of any site information conveyed in these drawings and it should not be relied upon as being accurate.
This drawing and design is the copyright of Forge Architects and Surveyors Ltd and is not to be used for any purpose without their written consent.

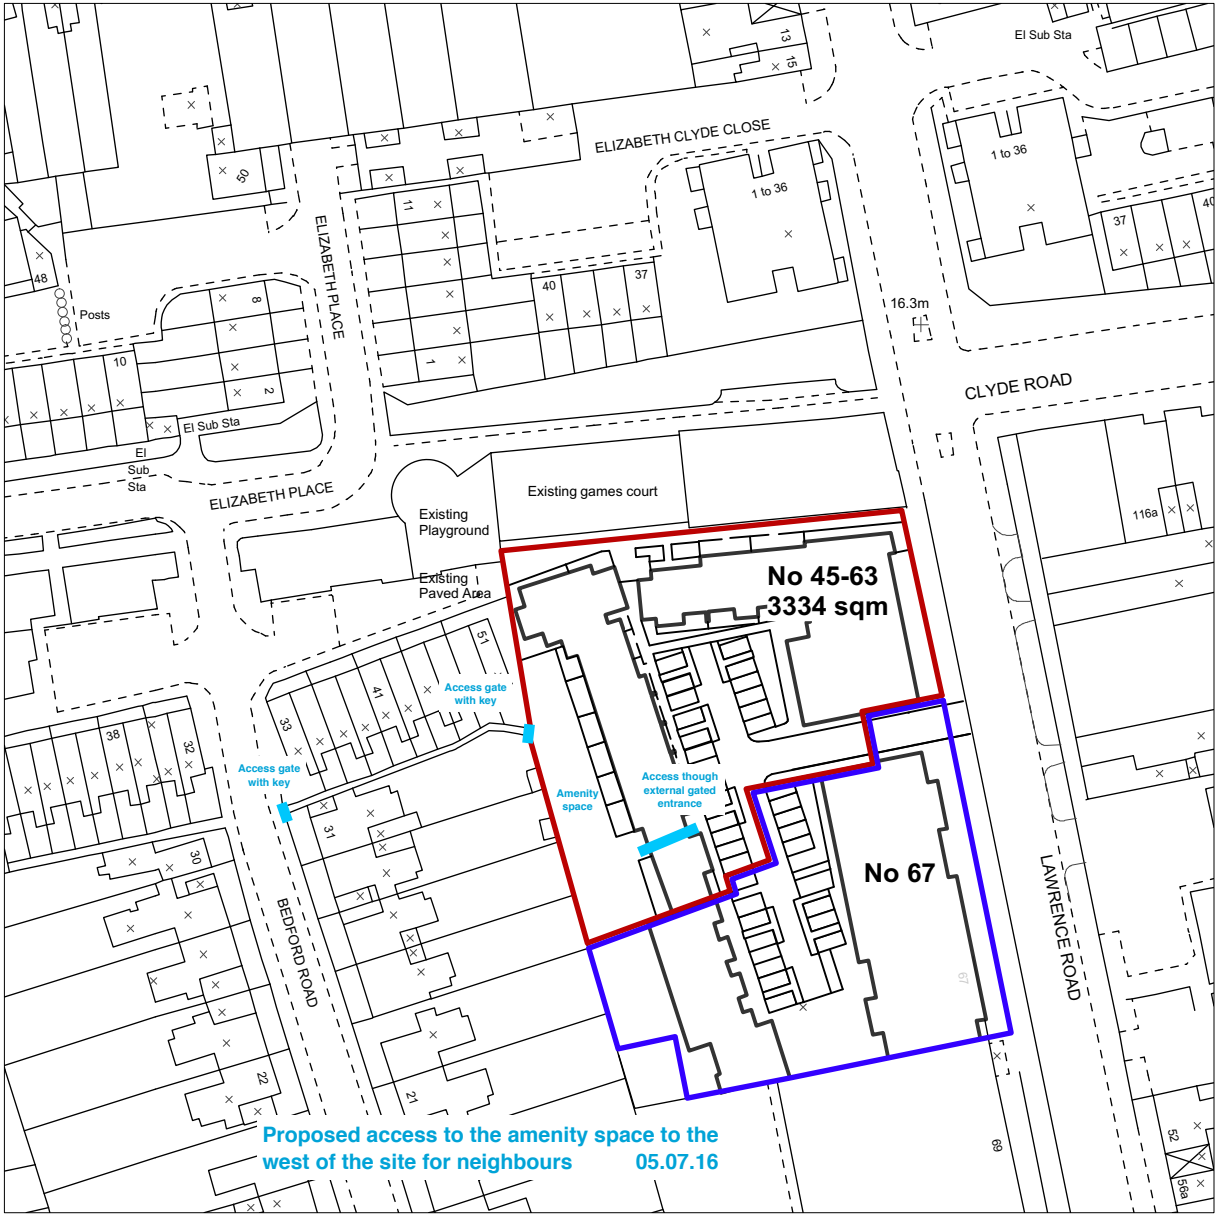

- KEY**
- Site Boundary
 - Adjoining Site at no 67 Lawrence Road

PLANNING SUBMISSION

FORGEARCHITECTS

Forge Architects
6-8 Cole Street
London
SE1 4YH

0207 378 7782 :T
forge@forgearchitects.co.uk :E
www.forgearchitects.co.uk :W

Project:
**45-49 Lawrence Rd
N15**

Client:
Lawrence Road Properties LLP

Drawing:
Site Location plan

Drawing Number: 1297_P_100
Rev:

Date: April '16
Scale: 1:1250@A3

