



ALL DIMENSION TO BE CHECKED ON SITE.
COPYRIGHT RESERVED.

- Boundary Line
- Existing Walls
- Proposed Walls

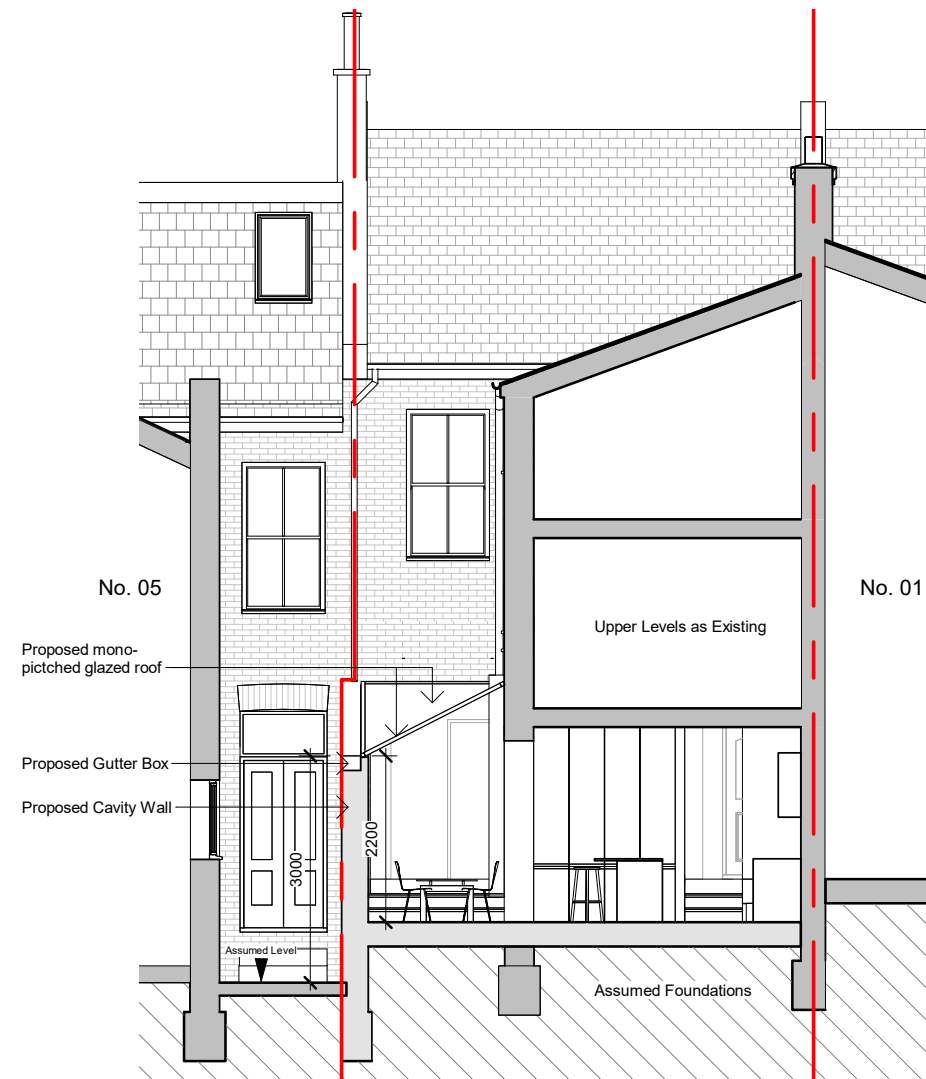

PROPOSED SECTION AA
SCALE 1:100

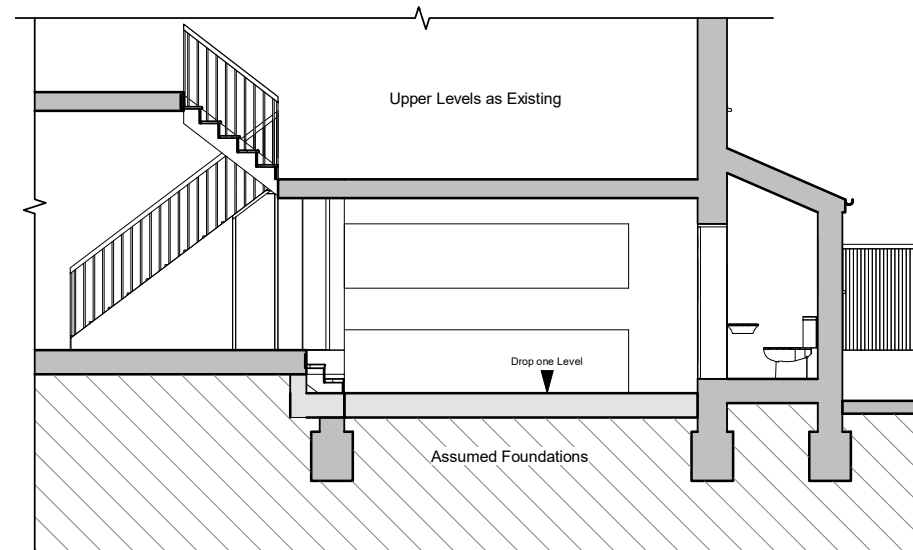

PROPOSED SECTION BB
SCALE 1:100

*	Certificate of Lawfulness	AG	08.11.2022
REV/ISSUE	NOTE	DRN	DATE

SCALE	DATE	DRN	CHK
1:100@A3	18.10.2022	AG	MH

PROJECT
3 Gladwell Road, Crouch End, N8 9AA
DRAWING
Proposed Sections AA and BB

bubble architects	STUDIO 205 THE BUSWORKS 39-41 NORTH ROAD LONDON N7 9DP		
	WWW.BUBBLEARCHITECTS.CO.UK		
JOB NO	DRAWING NO	REV	
022032	X-AA/BB-D-016	*	