




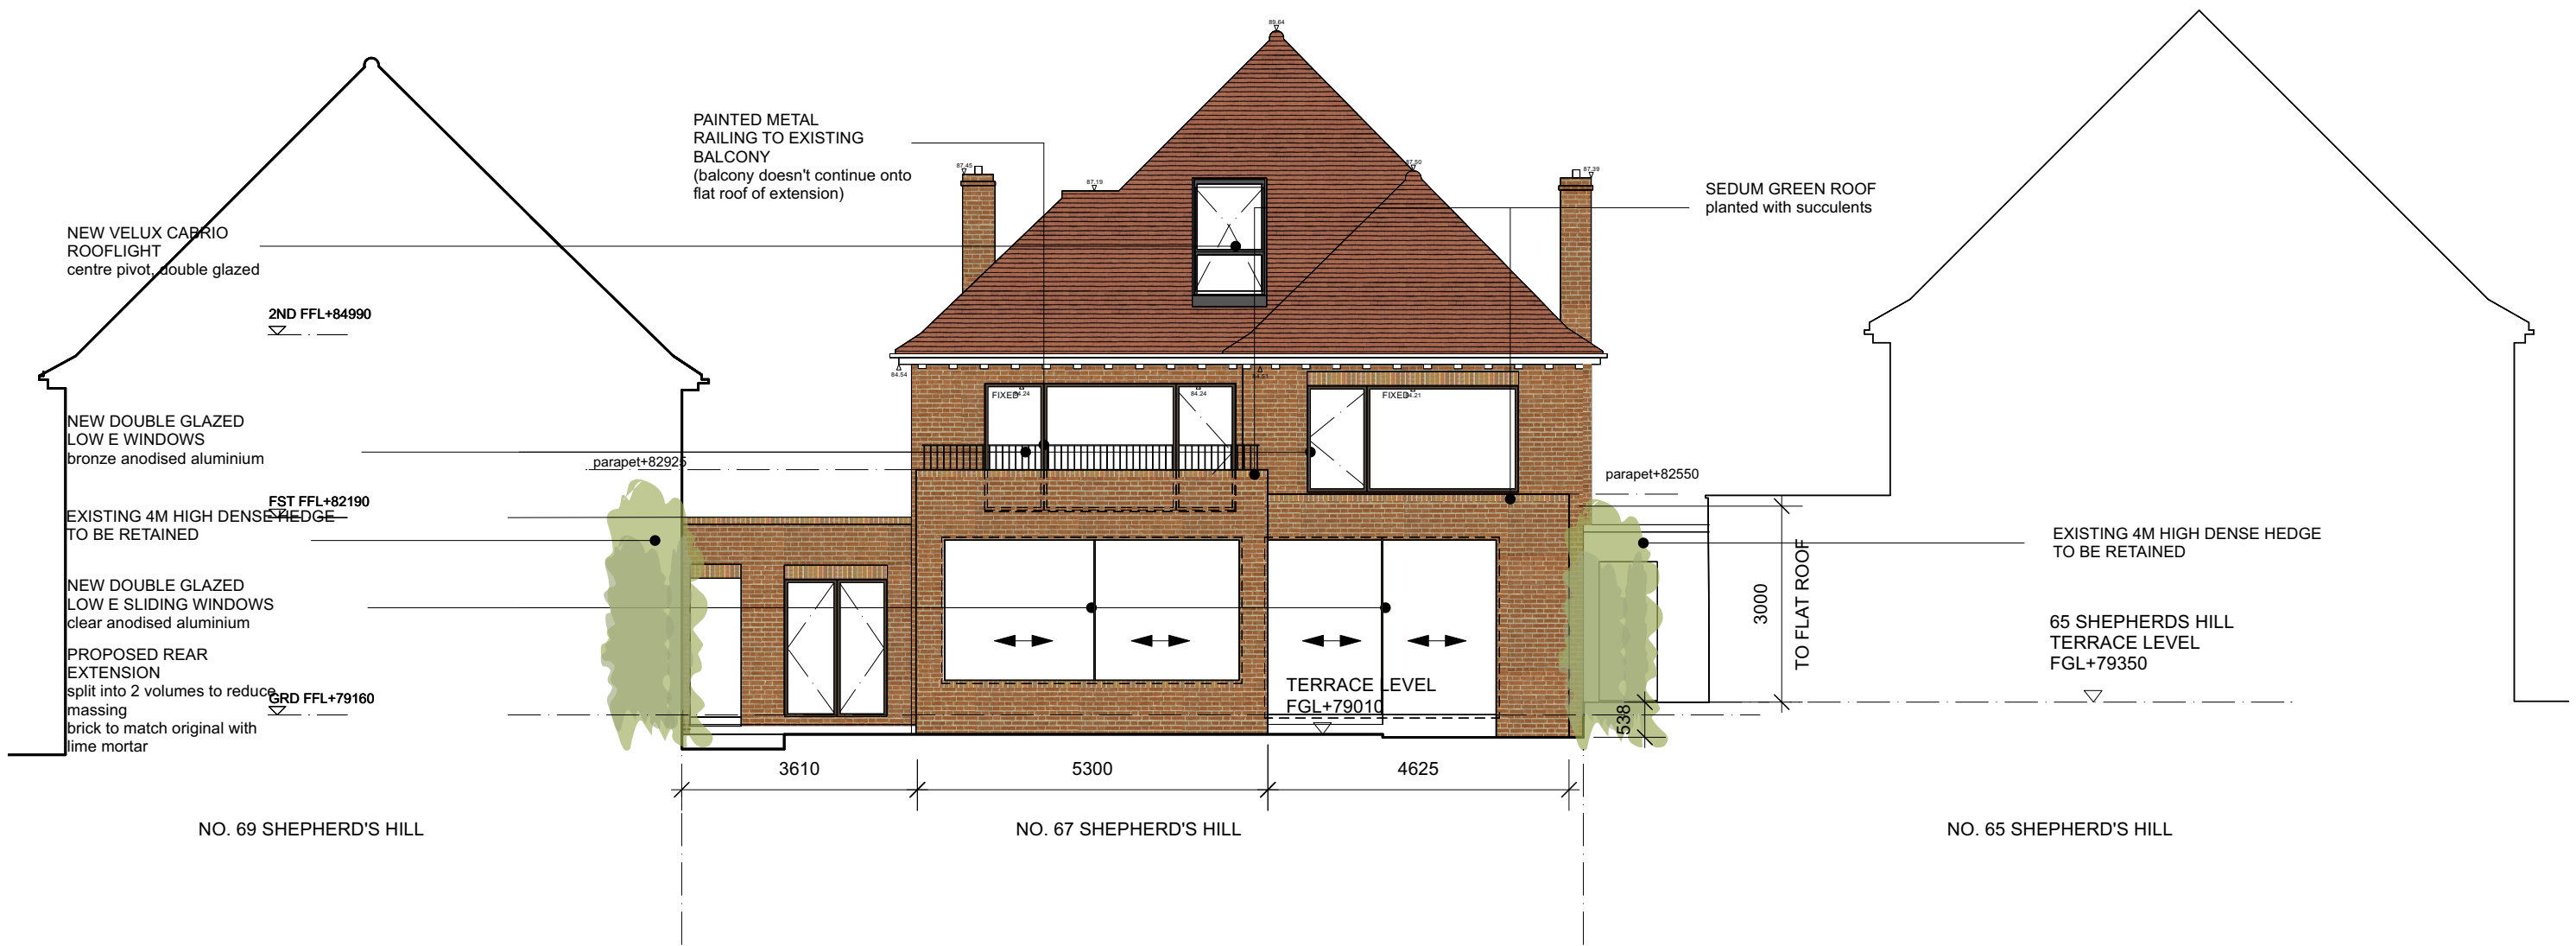

REV B: 16.11.22 Terrace and internal floor level amended.

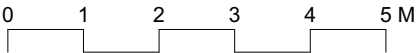

1 Proposed Rear NW Elevation
Scale: 1:100

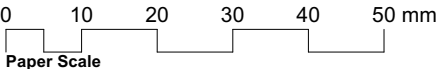

DAVID RUSSELL ARCHITECT 94 Revelon Road, London, SE4 2PR, UK M: +44 (0) 774 884 7288 E: info@davidrussellarchitect.com		Revision	Date
28.08.2022			
Project		Scale	
67 Shepherd's Hill		1:100 at A3	
Drawing Title		Job No./ Stage/ Drawing No.	
Proposed Rear NW Elevation		016_PL_020B	
0mm		50mm	100mm
DO NOT SCALE FROM THIS DRAWING ALL DISCREPANCIES TO BE REPORTED ©2021 David Russell		Revision	
			B