




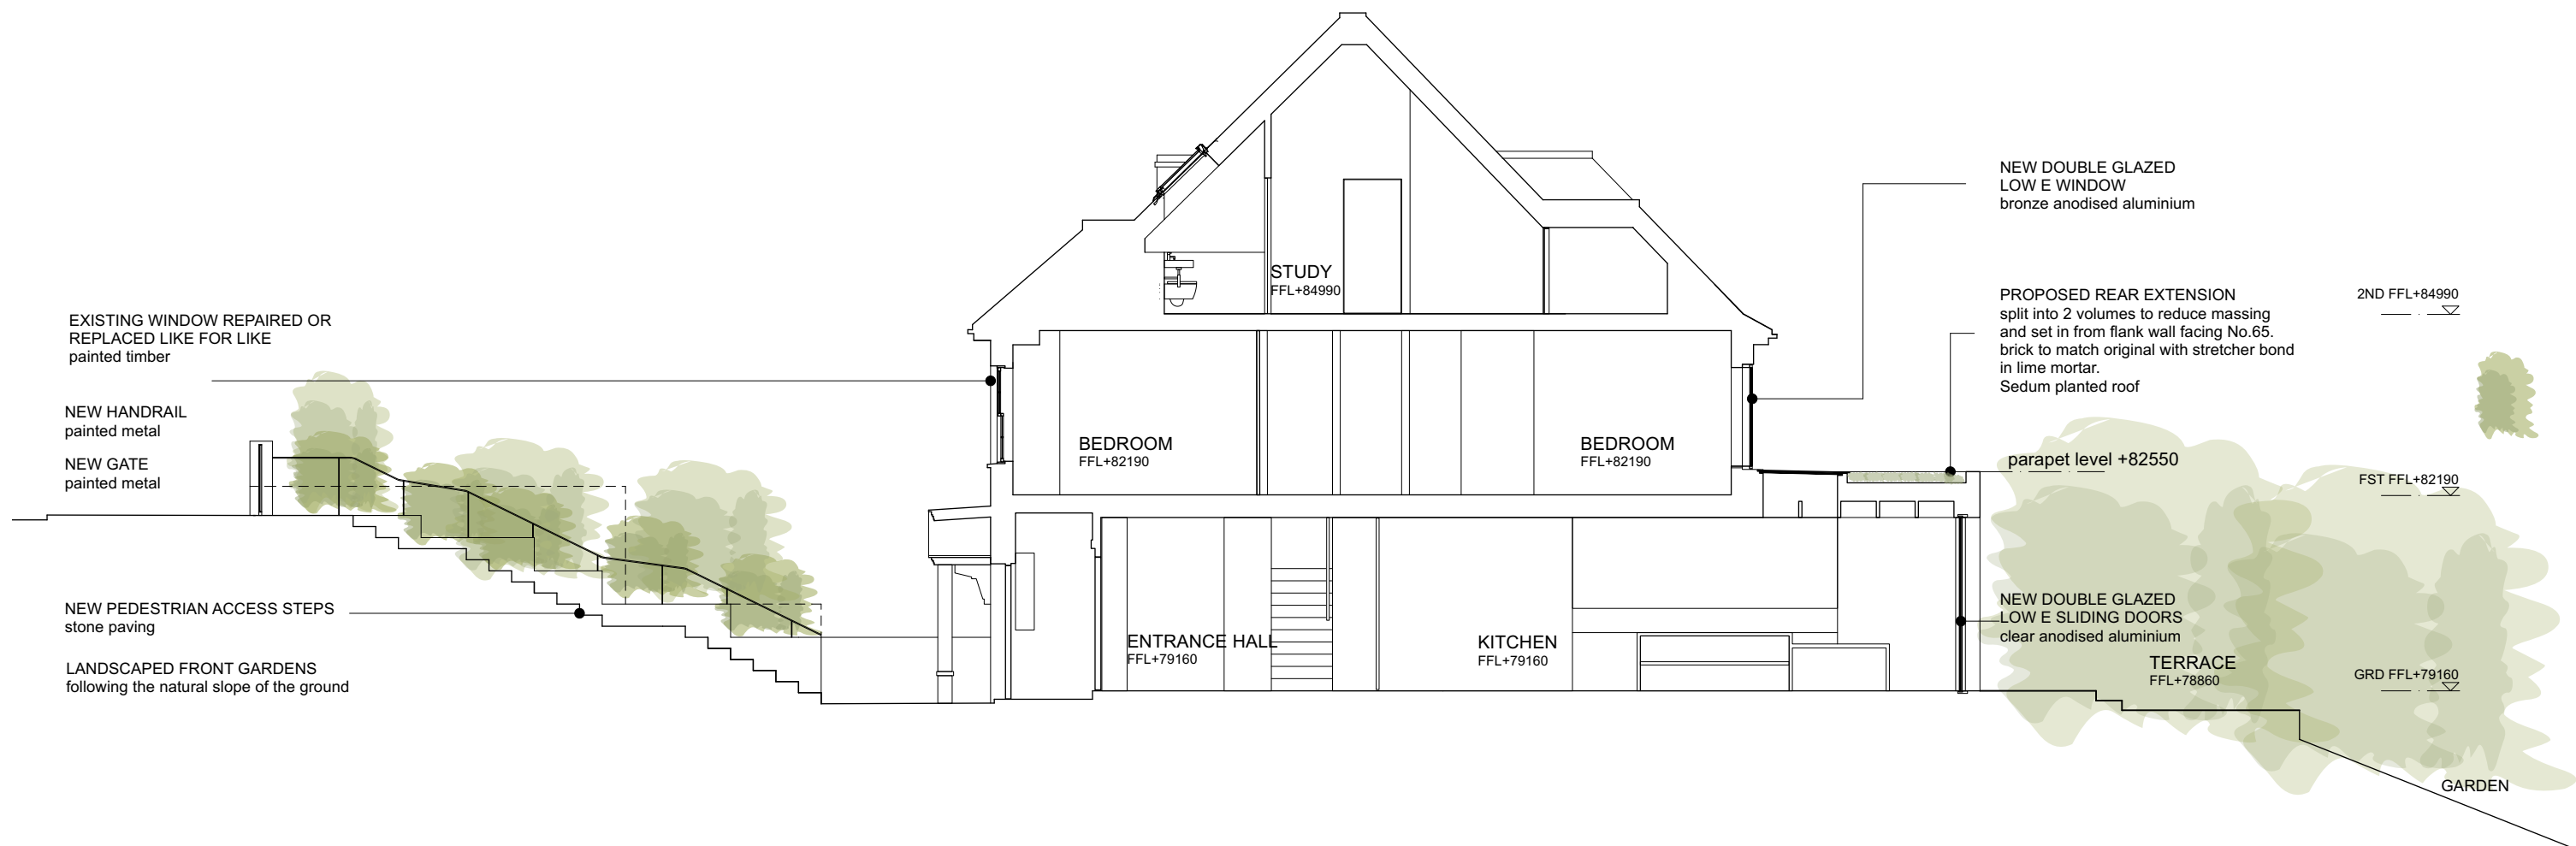

REV B: 16.11.22 FLOOR LEVELS AND TERRACE LEVEL AMENDED.

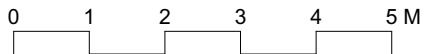

1 Proposed Long Section AA
Scale: 1:100

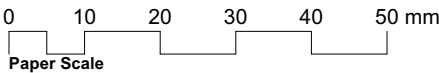

DAVID RUSSELL ARCHITECT 94 Revelon Road, London, SE4 2PR, UK M: +44 (0) 774 884 7288 E: info@davidrussellarchitect.com		Revision	Date
Project 67 Shepherd's Hill			25.09.2022
Drawing Title Proposed Long Section AA			1:100@A3
DO NOT SCALE FROM THIS DRAWING ALL DISCREPANCIES TO BE REPORTED ©2021 David Russell		Job No./ Stage/ Drawing No.	016_PL_023B
0mm 50mm 100mm		Revision	B