




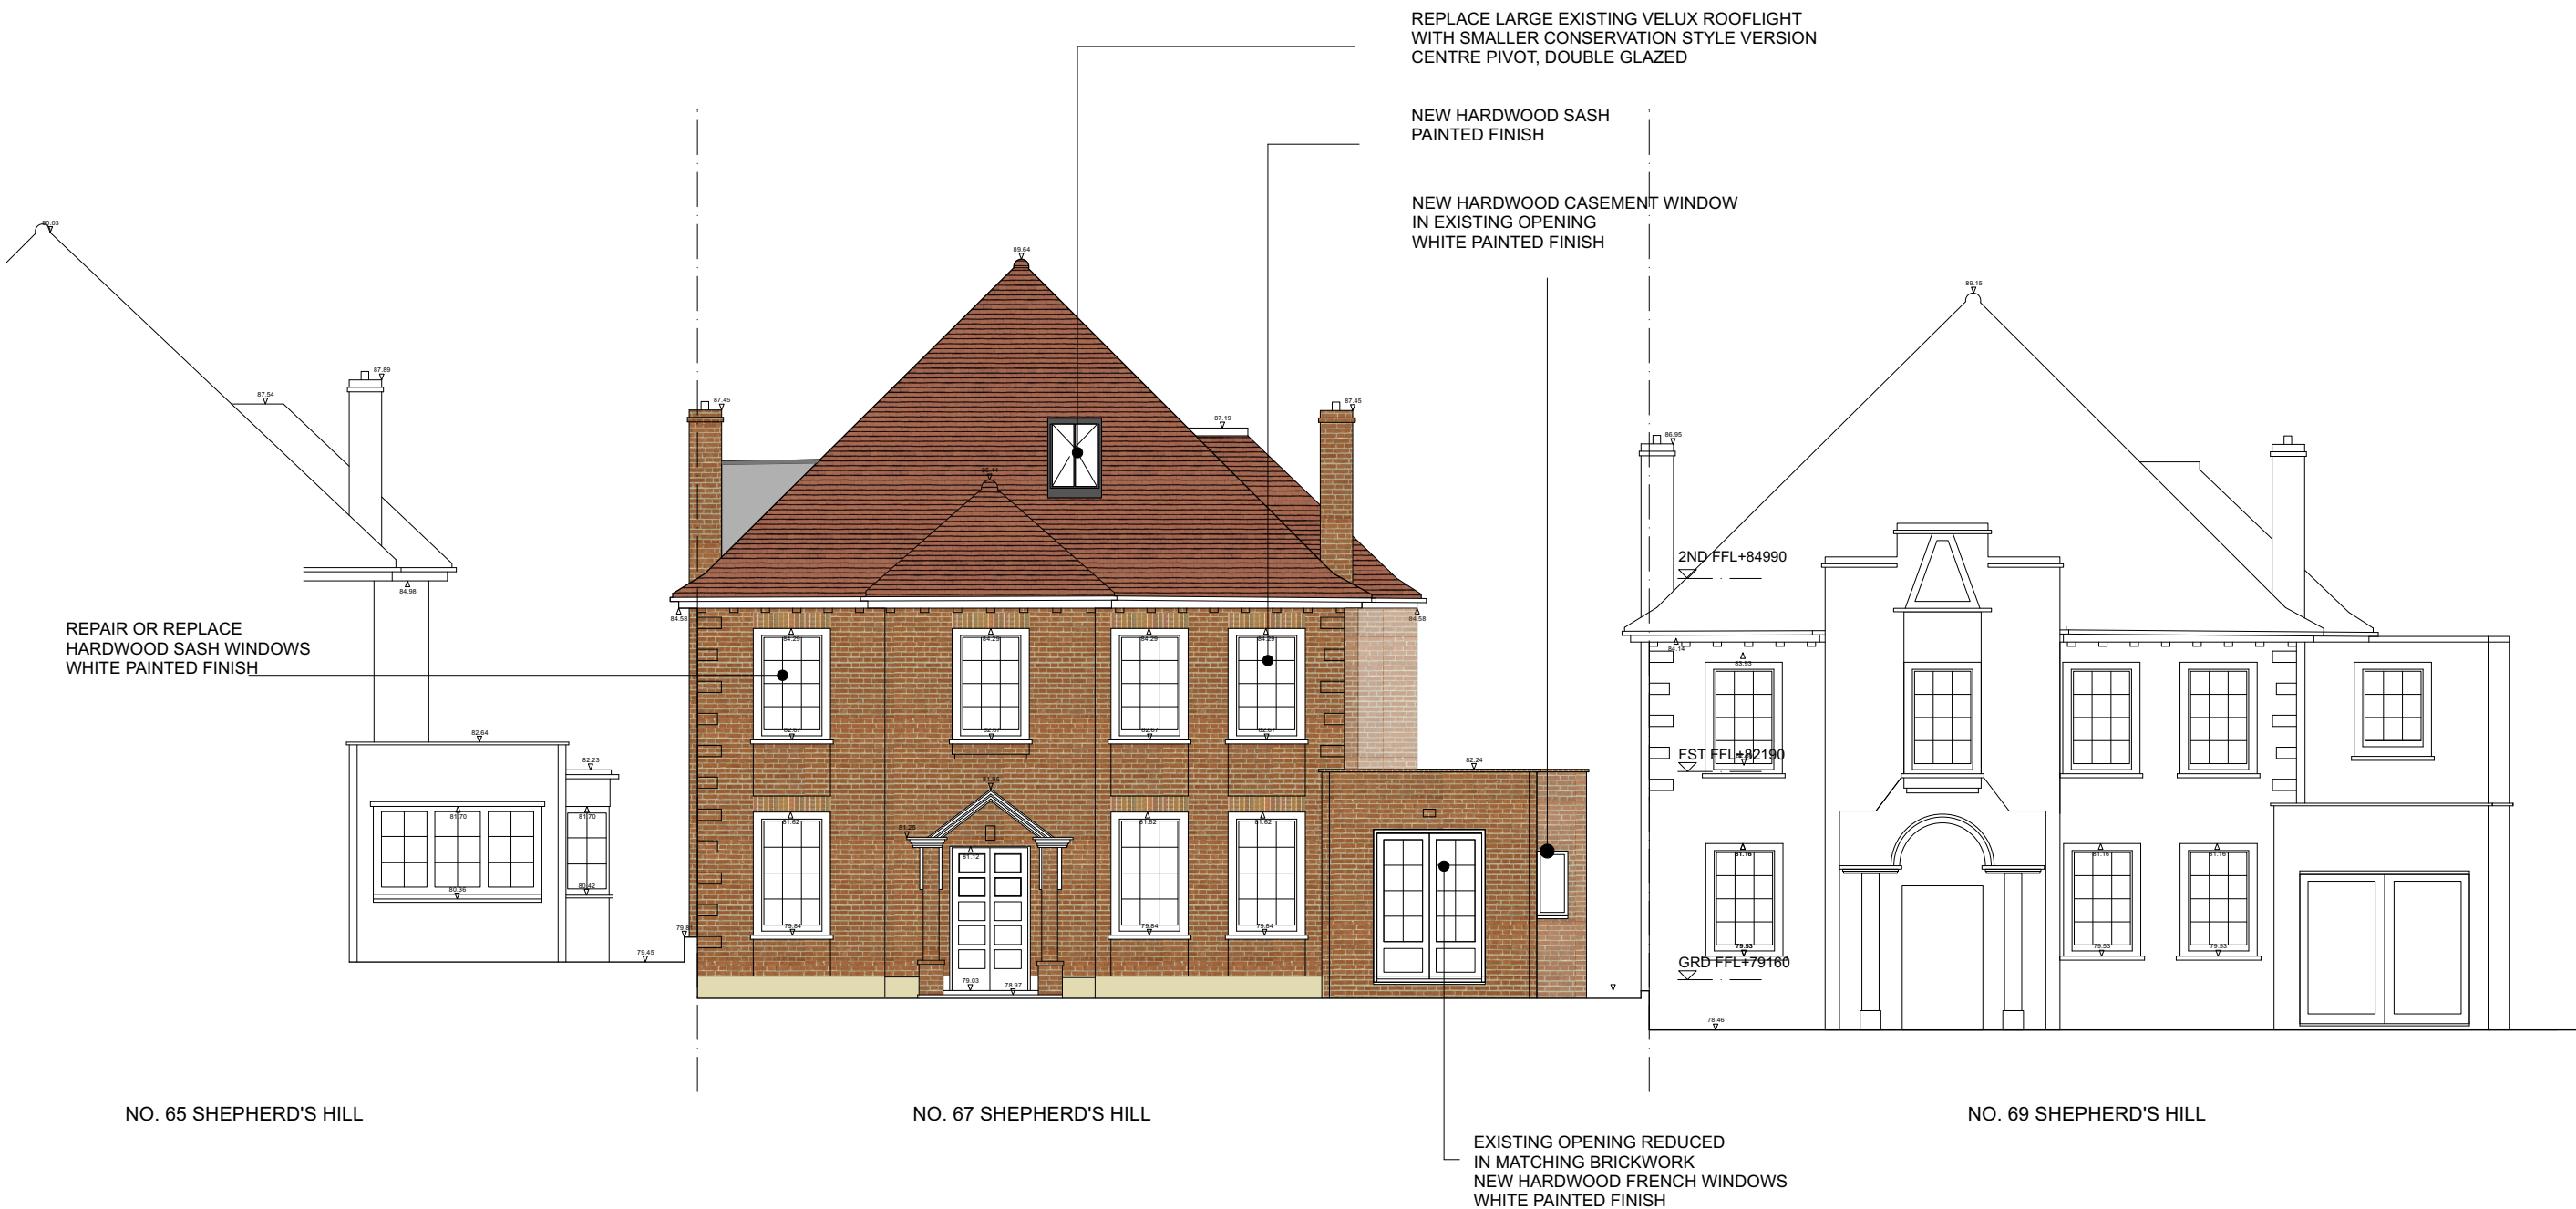

REV B: 16.11.22 FRENCH WINDOWS ADDED IN PLACE OF BOX SASH

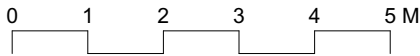

1 Proposed Elevation to Shepherds Hill
Scale: 1:100

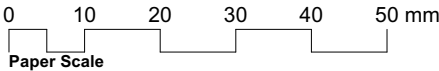

DAVID RUSSELL ARCHITECT 94 Revelon Road, London, SE4 2PR, UK M: +44 (0) 774 884 7288 E: info@davidrussellarchitect.com		Revision	Date
Project			20.09.2022
67 Shepherd's Hill			Scale
Drawing Title			1:100 @A3
Existing Elevation to Shepherds Hill			Job No./ Stage/ Drawing No.
0mm 50mm 100mm			016_PL_018B
DO NOT SCALE FROM THIS DRAWING ALL DISCREPANCIES TO BE REPORTED ©2021 David Russell			Revision
			B