



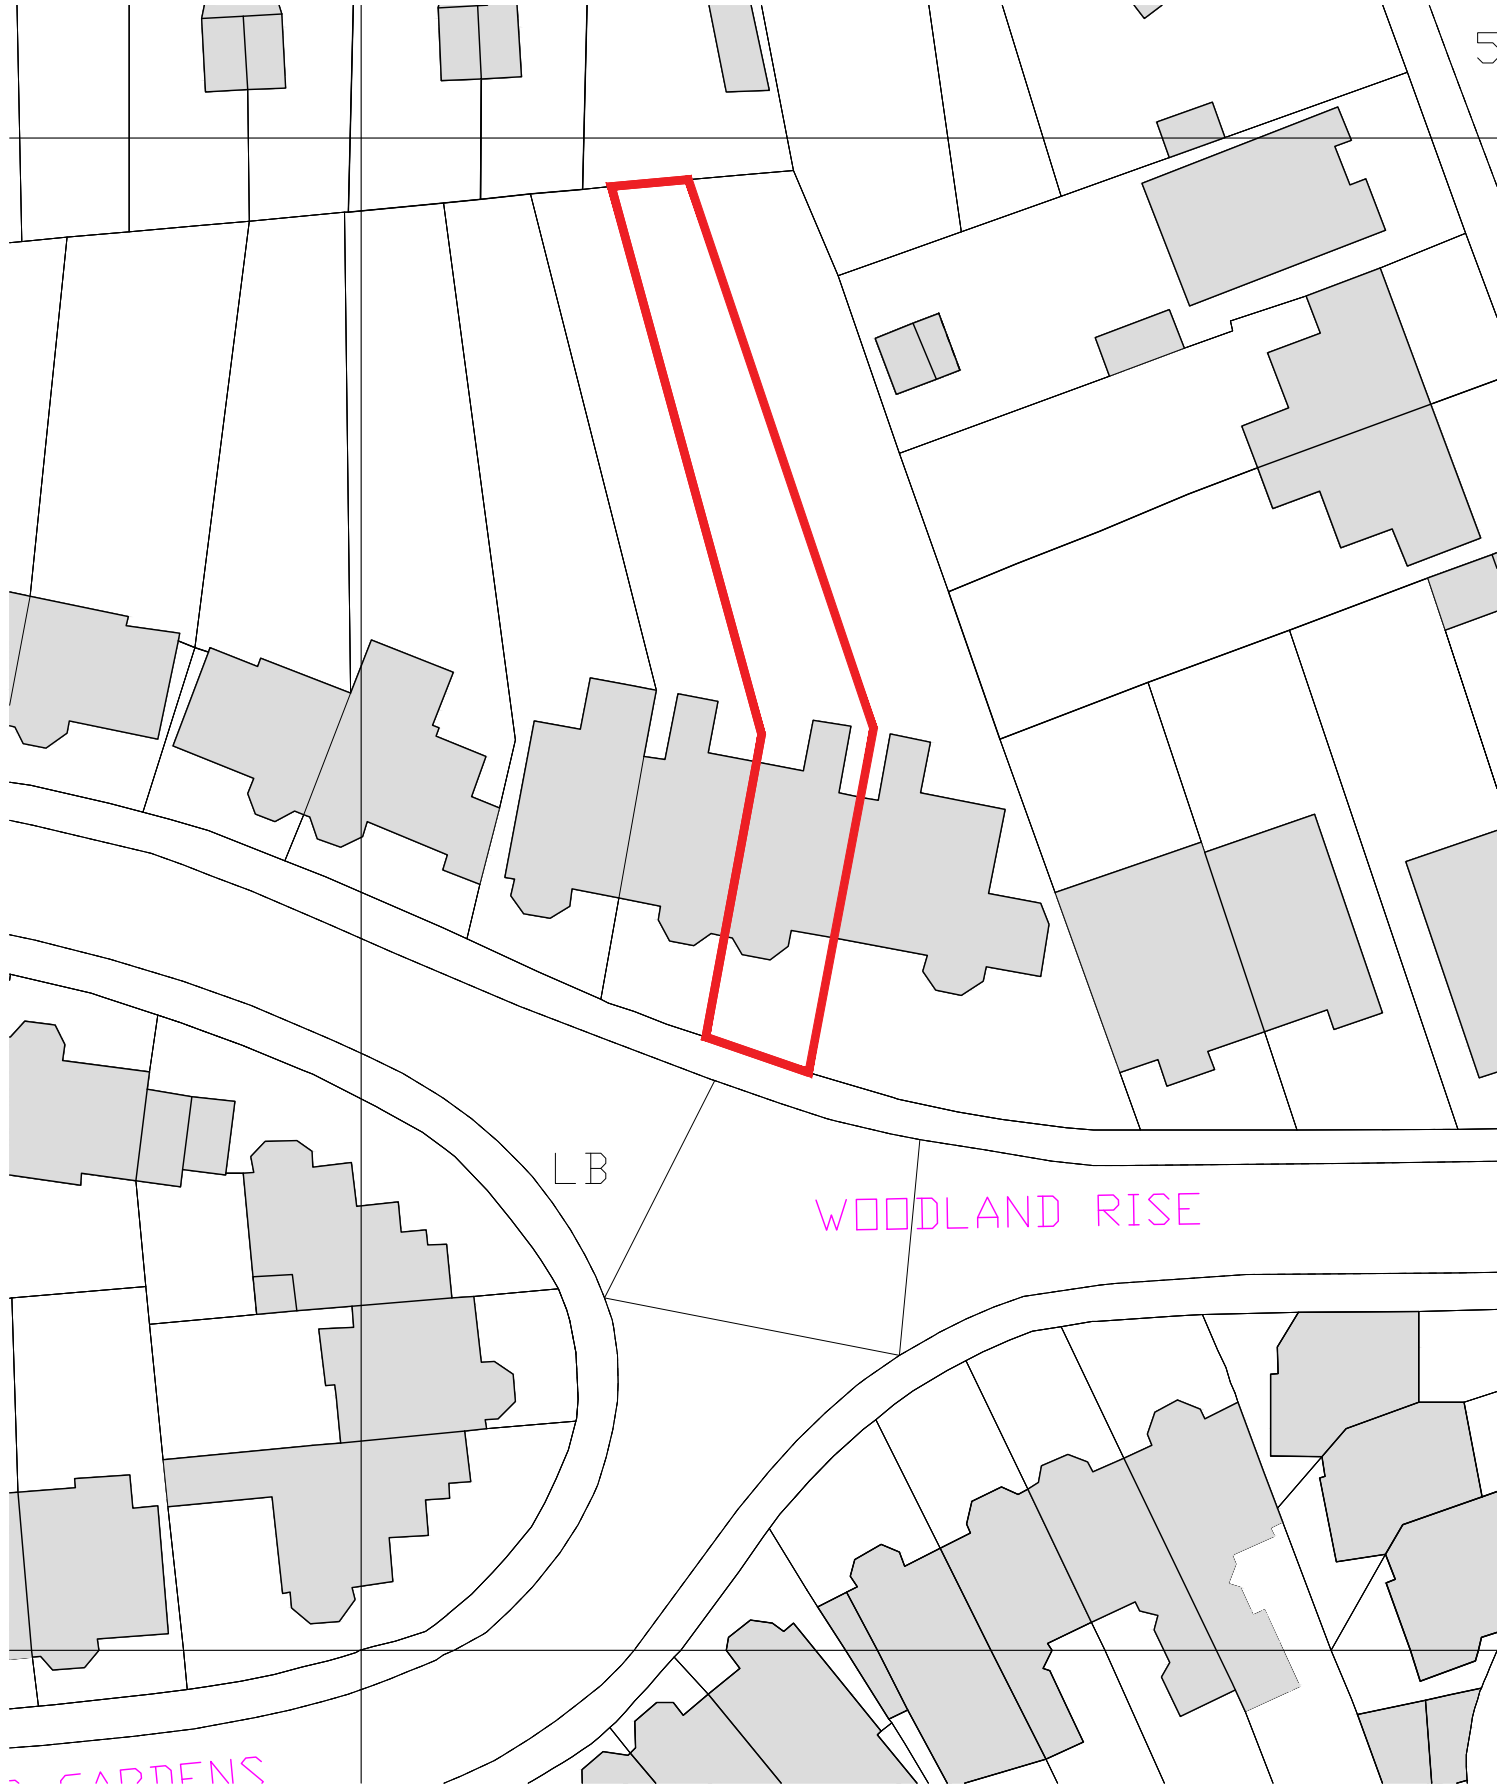

EXISTING BLOCK PLAN

© Crown Copyright and database rights 2022 OS 100047474.

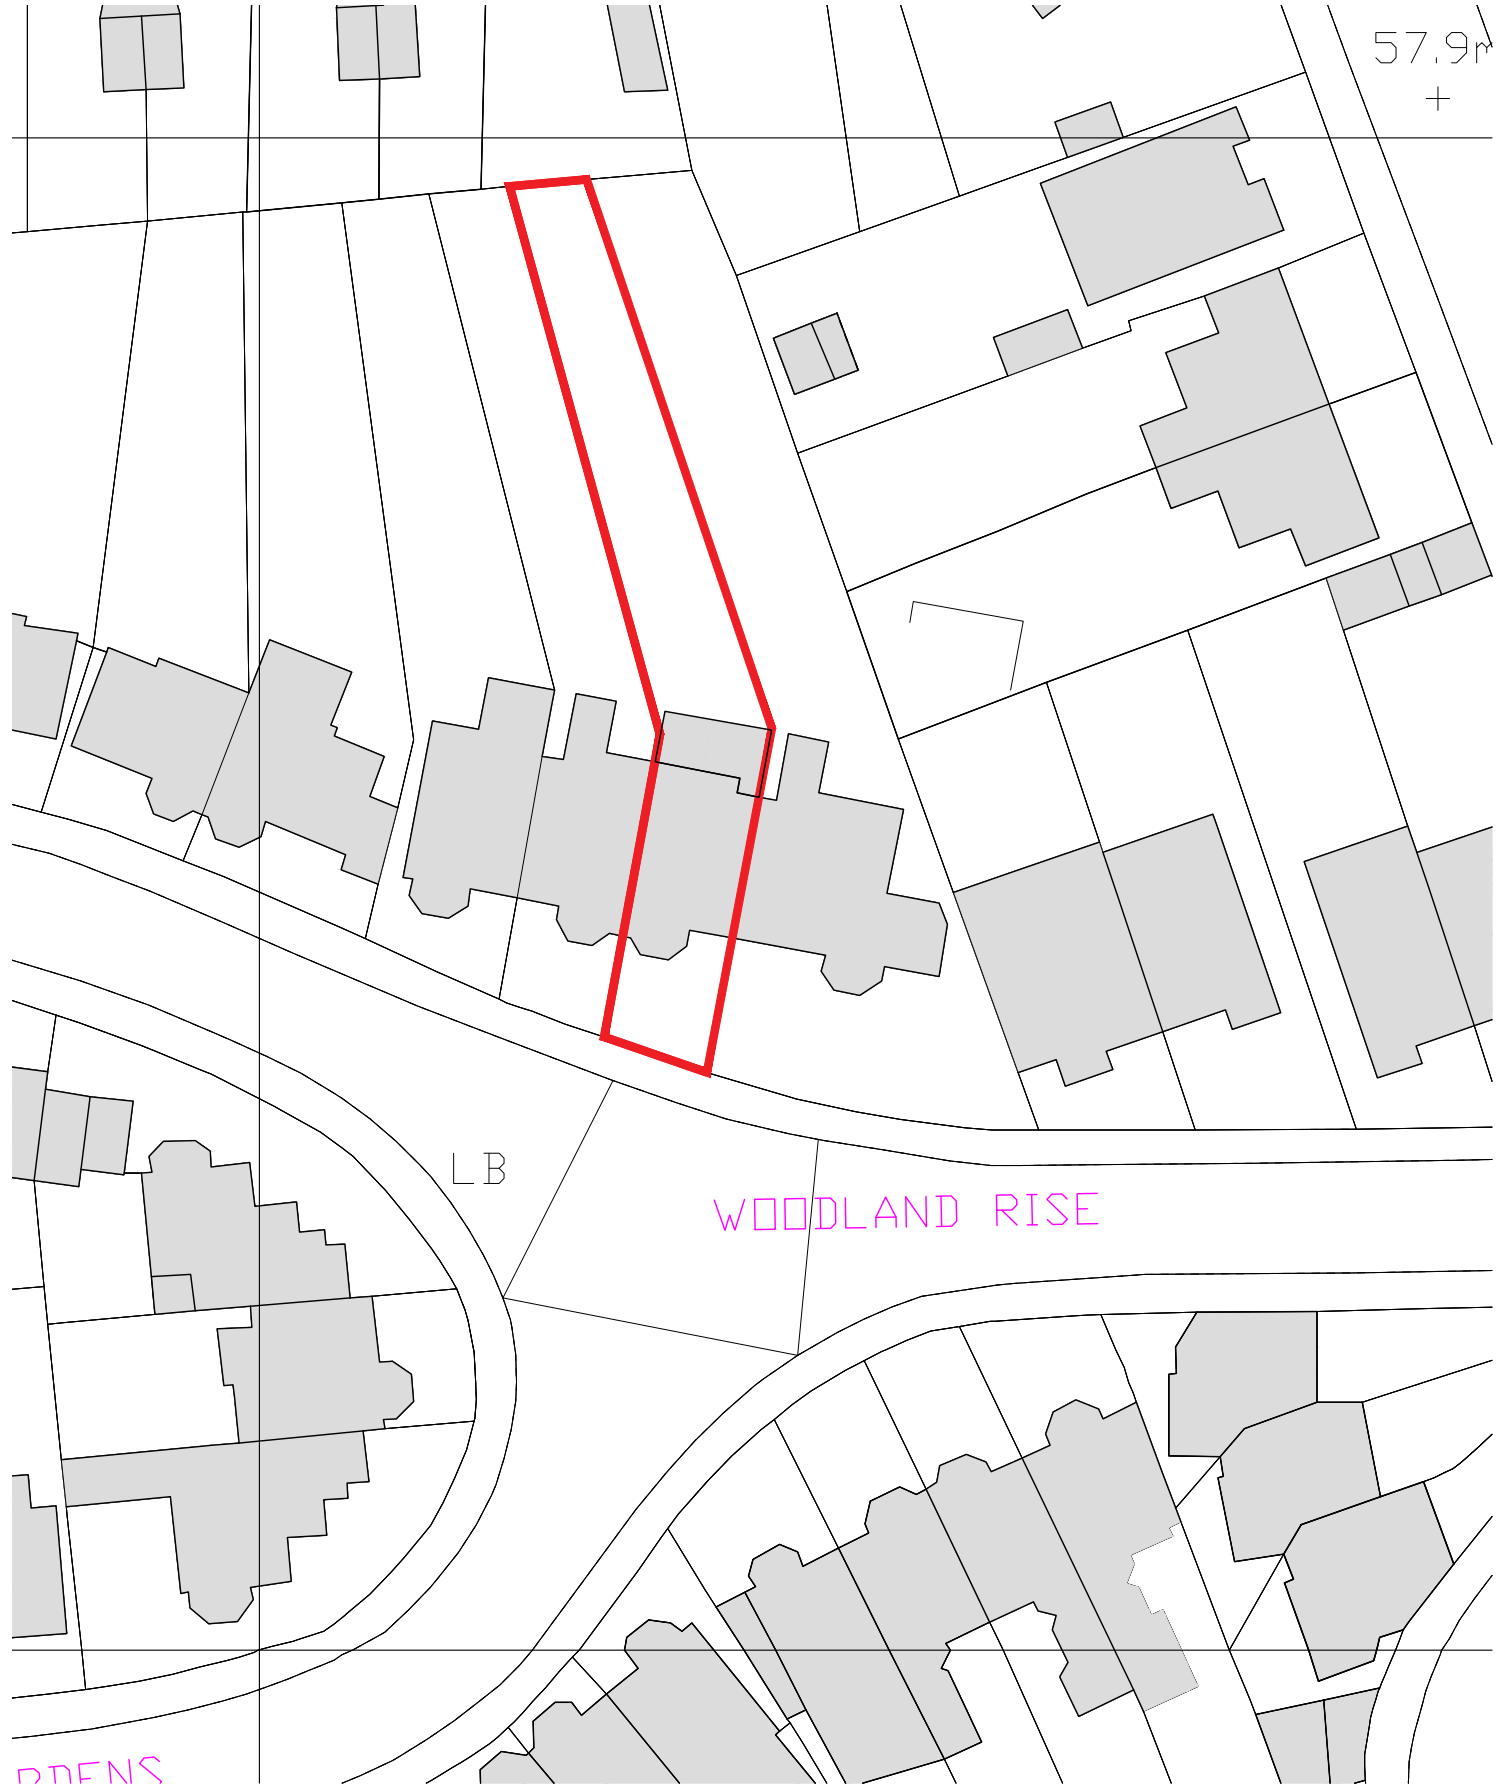

Pproposed BLOCK PLAN