

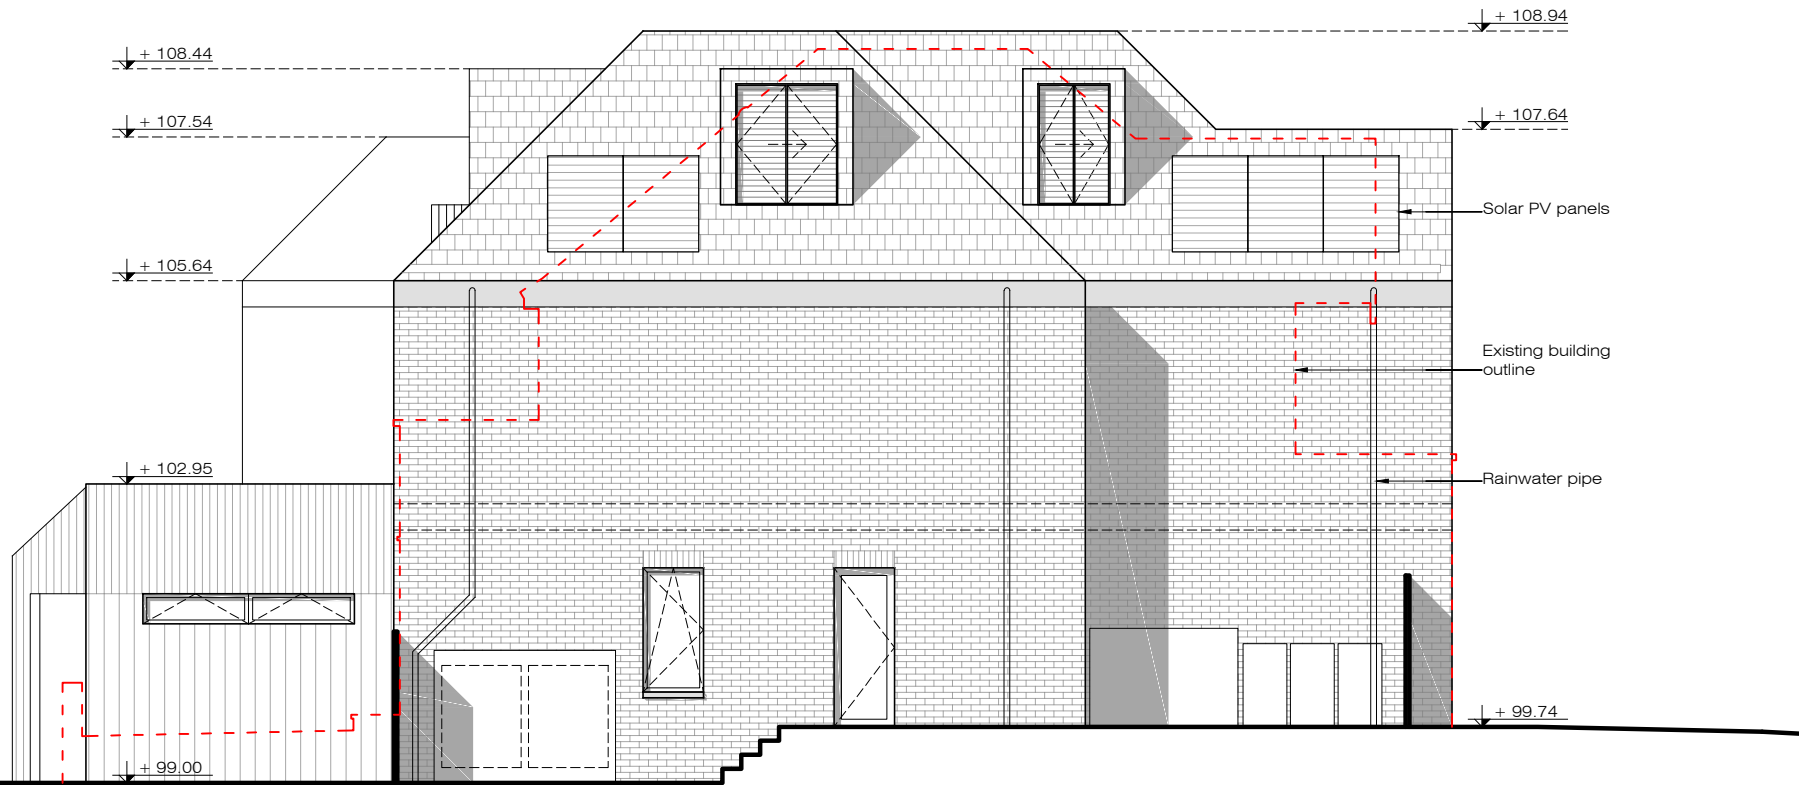


X PROPOSED
Side Elevation 2
(with External Shutters closed)
1:100@A3

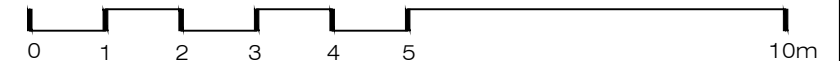

X PROPOSED
Side Elevation 2
(with External Shutters open)
1:100@A3

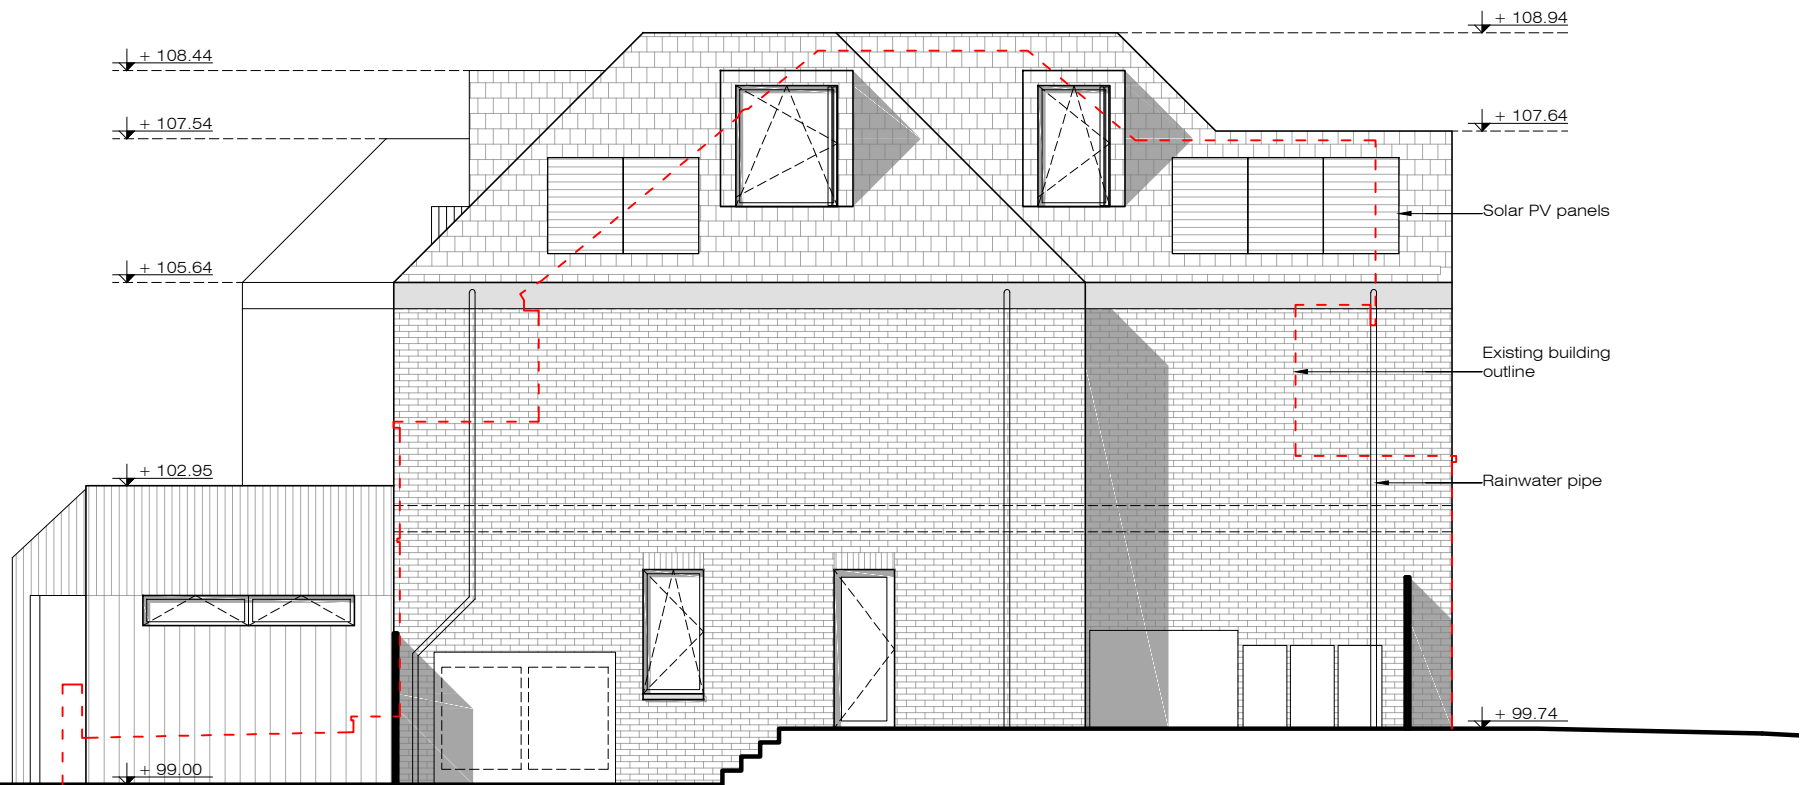

PLEASE NOTE:

- All dimensions to be checked on site before fabrication,
- Contractor to refer to engineers drawings before proceeding with works.
- All drawings and designs are covered by design right (intellectual property), and may not be distributed, copied or issued without written permission by the Architect.
- All design concepts are the sole property of the Architect and no adaptations, reproductions or copies may be made without written permission of the Architect.
- These drawings are subject to any variation required or recommendation by any statutory authority, or for the better carrying out of the works.
- Samples to be provided by contractor for XUL Architecture's approval.
- All finishes to XUL Architecture's satisfaction.
- All drawings to be approved by XUL Architecture prior to construction.

ADDITIONAL NOTE:

Issue key:

Information (I)
Planning (P)
Tender (T)
Construction (C)
As Built (B)

Project Address
186 Creighton Avenue, N2 9BJ

Scale	1:100@A3	PROPOSED		
Rev. Date	28.10.22	Side Elevation 2		
Drawn	FM	Dwg. No.	PA-07	Rev. P-01
Checked	SS	Project Number	21175	

Issue For:
PLANNING