
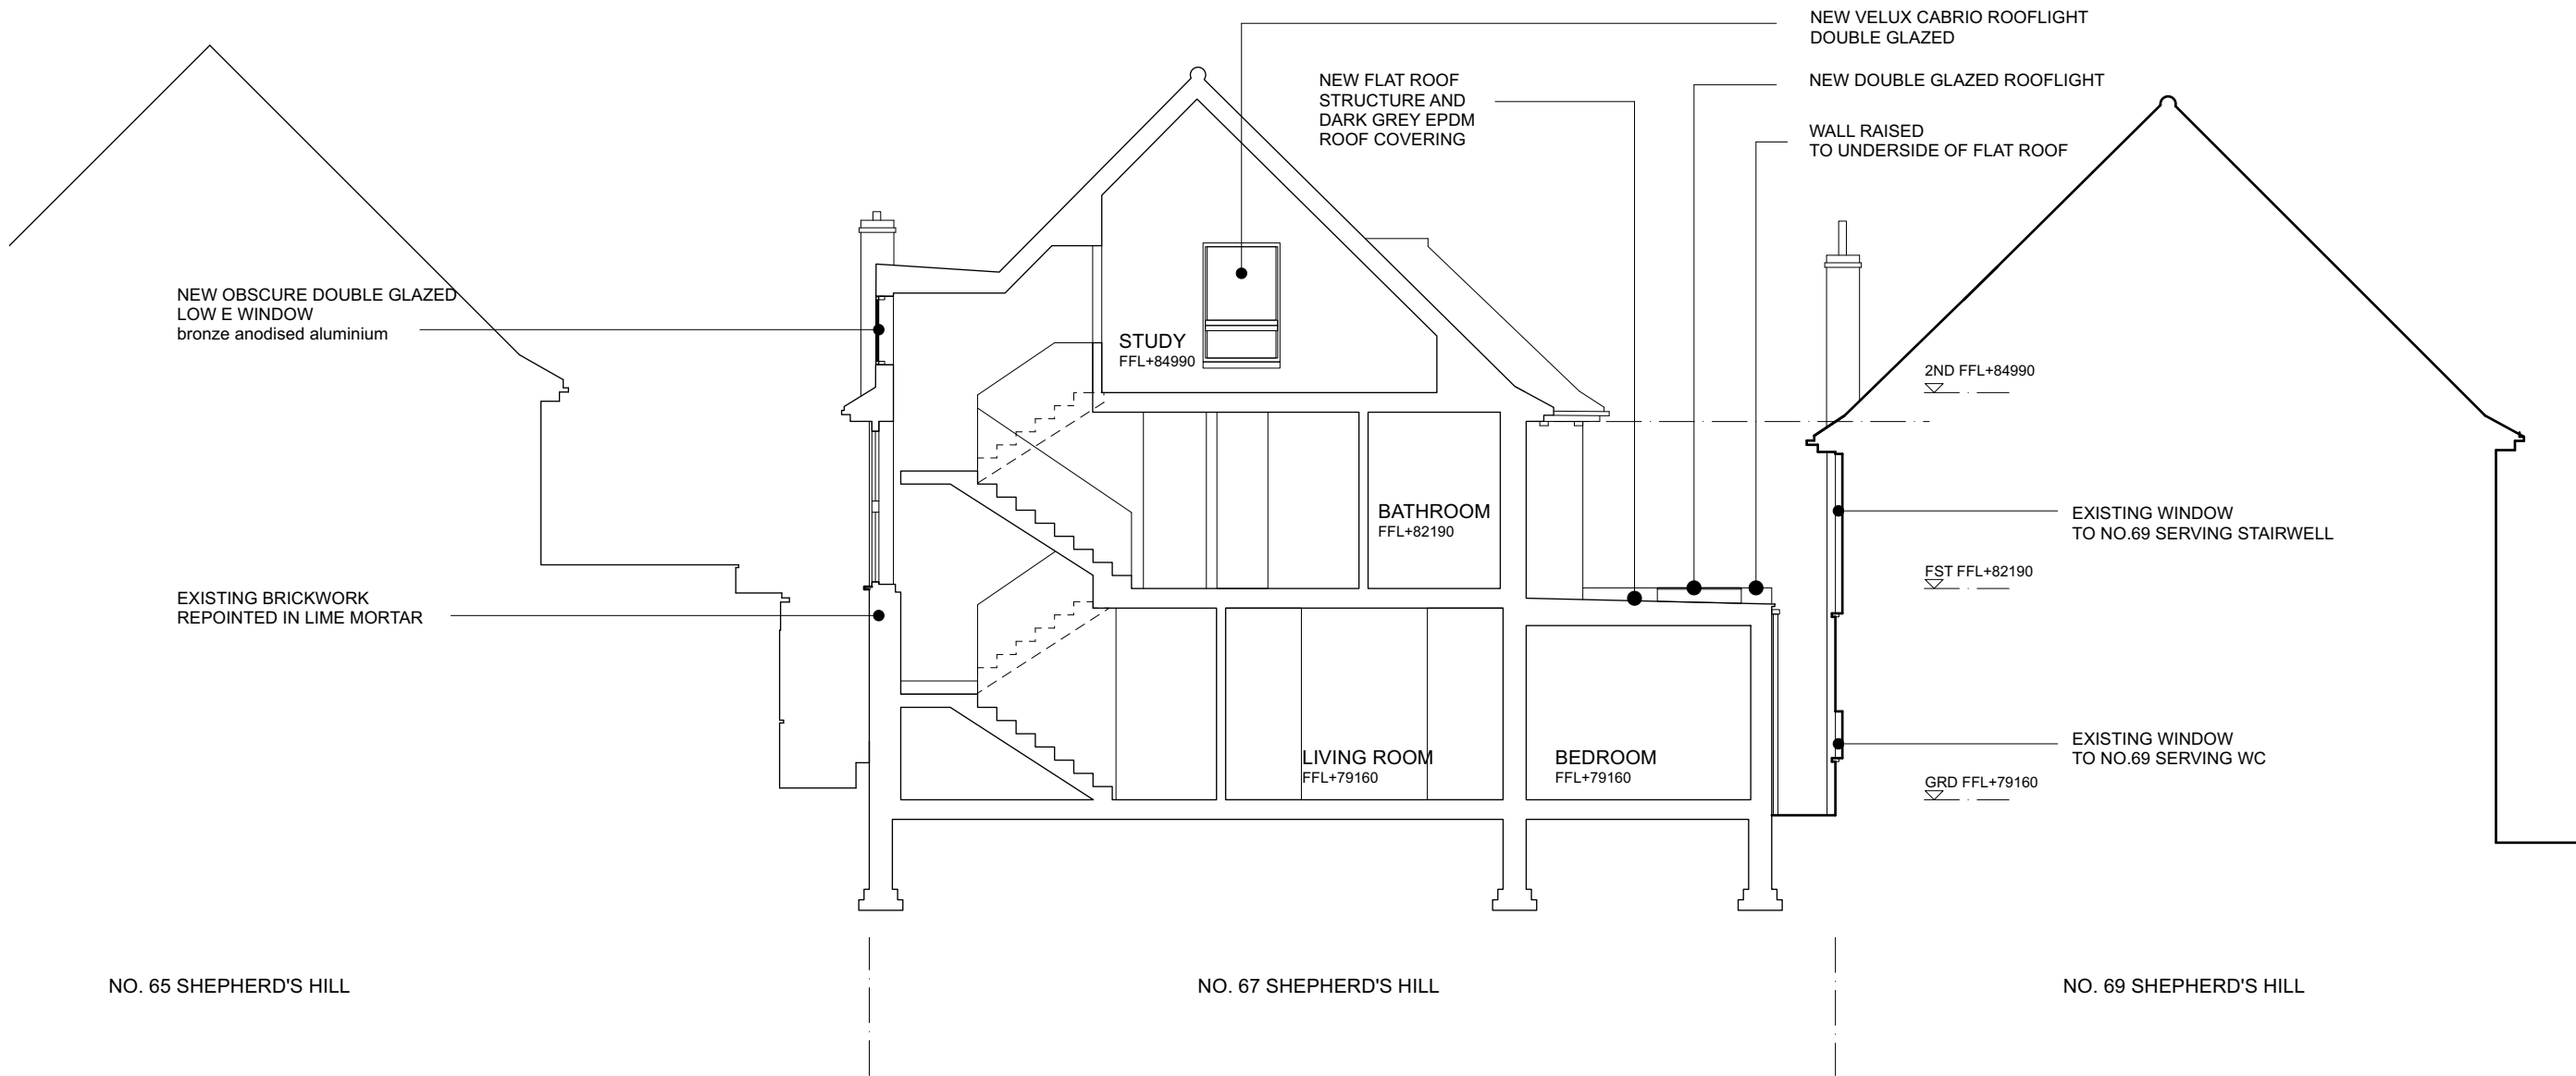


1 **Proposed Cross Section BB**
Scale: 1:100

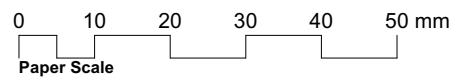

REV B: 17.11.22 ROOFLIGHT AMENDED, FLAT ROOF AMENDED TO FALL TO GUTTER.	
DAVID RUSSELL ARCHITECT 94 Revelon Road, London, SE4 2PR, UK M: +44 (0) 774 884 7288 E: info@davidrussellarchitect.com	Revision Date 22.09.22
67 Shepherd's Hill	Project Scale As Noted
Proposed Cross Section BB	Drawing Title Job No./ Stage/ Drawing No. 016_PL_024B
DO NOT SCALE FROM THIS DRAWING ALL DISCREPANCIES TO BE REPORTED ©2021 David Russell	0mm 50mm 100mm Paper Scale Revision B