



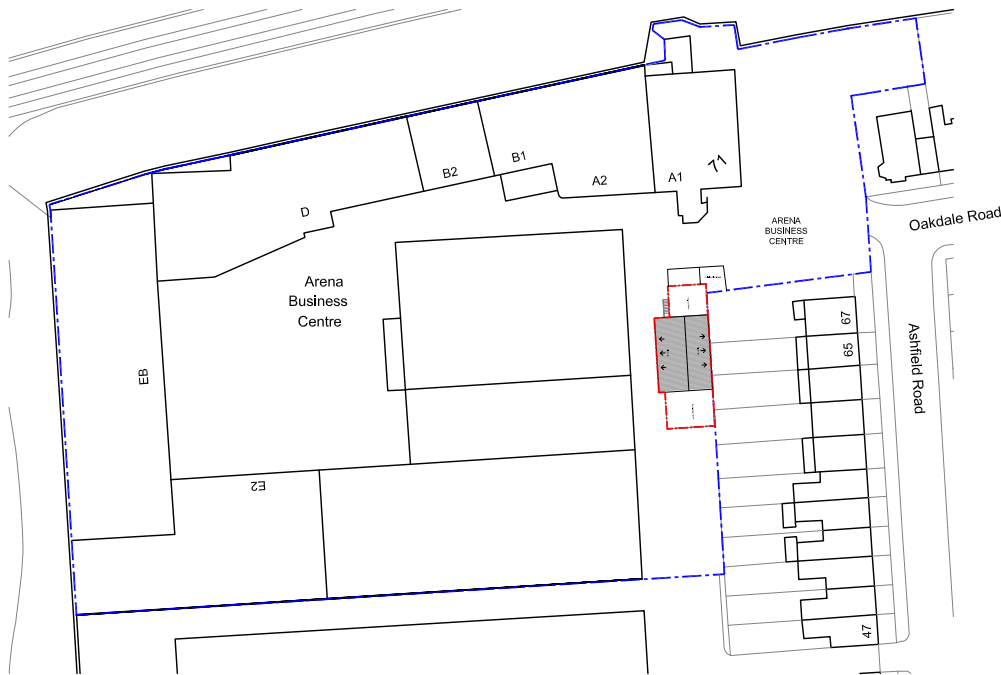

SITE LOCATION PLAN
SCALE 1:1250

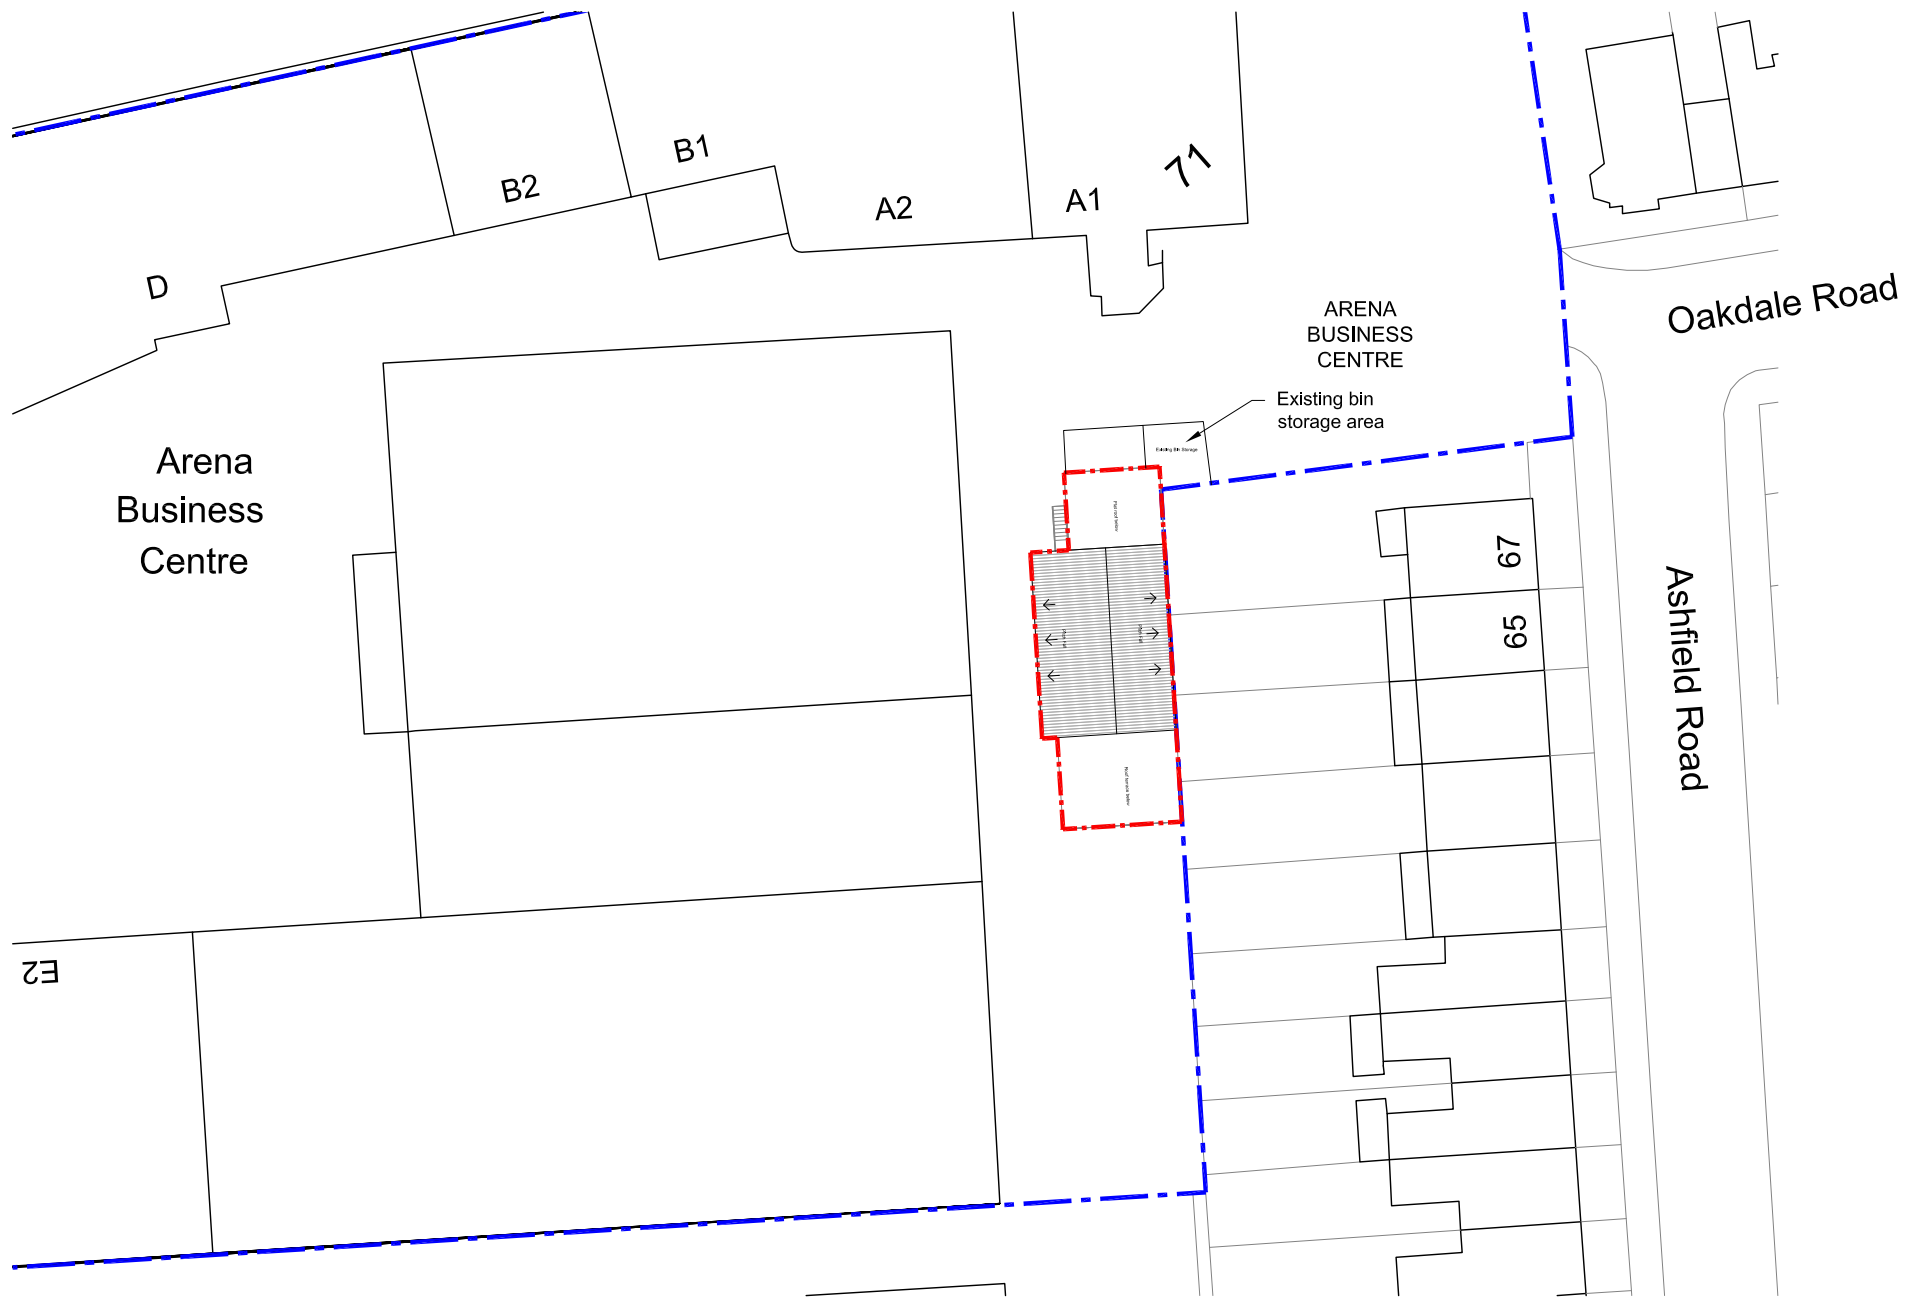



BLOCK PLAN
SCALE 1:500

--- SITE BOUNDARY
--- OWNERSHIP BOUNDARY

WP Architecture
Unit G13, Screenworks
22 Highbury Grove,
London N5 2EA
t: 07886 607144
e: info@wparchitecture.com
w: www.wparchitecture.com

1. Do not scale from drawing.
2. The author of this drawing takes no responsibility for any dimensions obtained by measuring or scaling from this drawing and no reliance may be placed on such dimensions. If no dimension is given it is the responsibility of the recipient to ascertain the dimension specifically from the author or by site measurement.
3. The sizing of all structural and service elements must always be checked against the relevant engineer's drawings. No reliance should be placed upon sizing information shown on this drawing.
4. All areas are approximate and measured off preliminary drawings. They relate to the likely area of the building at the current state of the design and using the stated option either in accordance to client standards or the RICS Code of Measuring Practice, 6th Edition, RICS43VA. Any decisions to be made on the basis of these predictions, whether as to project viability, pre-letting, lease agreements or the like should include due allowances for the increases and decreases inherent in the design development and building process.
5. Report all drawing errors, omissions and discrepancies to the architect.

NOT FOR CONSTRUCTION
FOR PLANNING PURPOSES ONLY
EXISTING BUILDING LAYOUT BASED ON
SURVEY DRAWINGS BY THIRD PARTY.
ALL INFORMATION SUBJECT TO
ACCURATE, PRECISE SITE DIMENSIONS

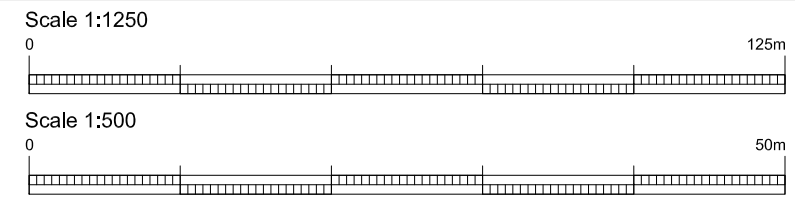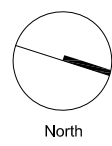

REV	DATE	NOTES
-		Planning Issue

INT	Project title	Scale @ A3
WPA	20015 Arena Centre M	1:1250 / 1:500
	Drawing title	Drawn
	Site Location Plan and Block Plan	WPA
	Checked	WPA
	Drawing no.	
	AP001	