

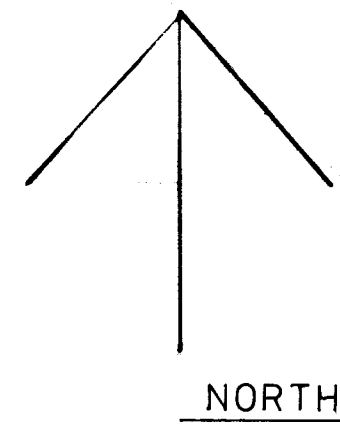
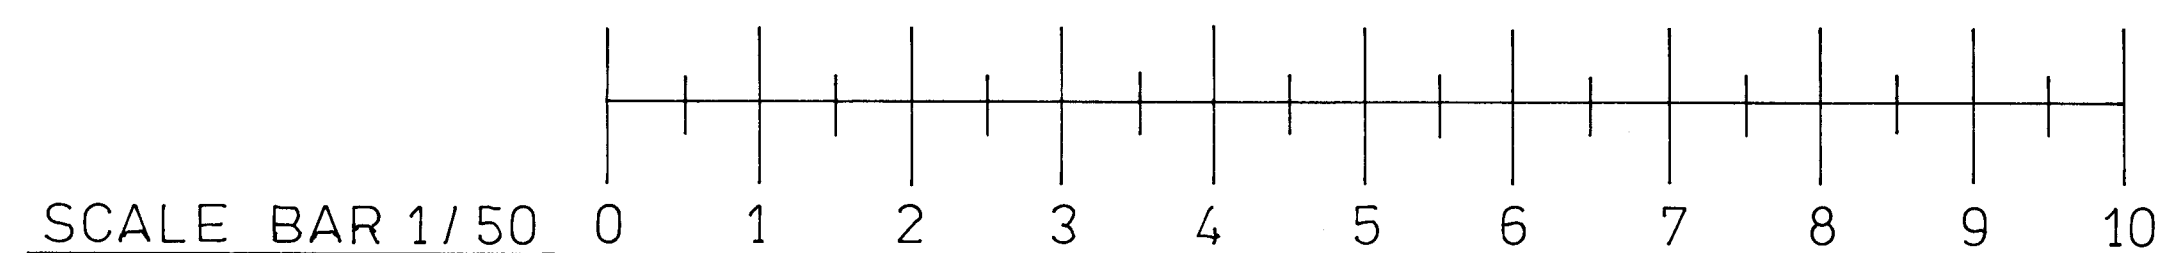
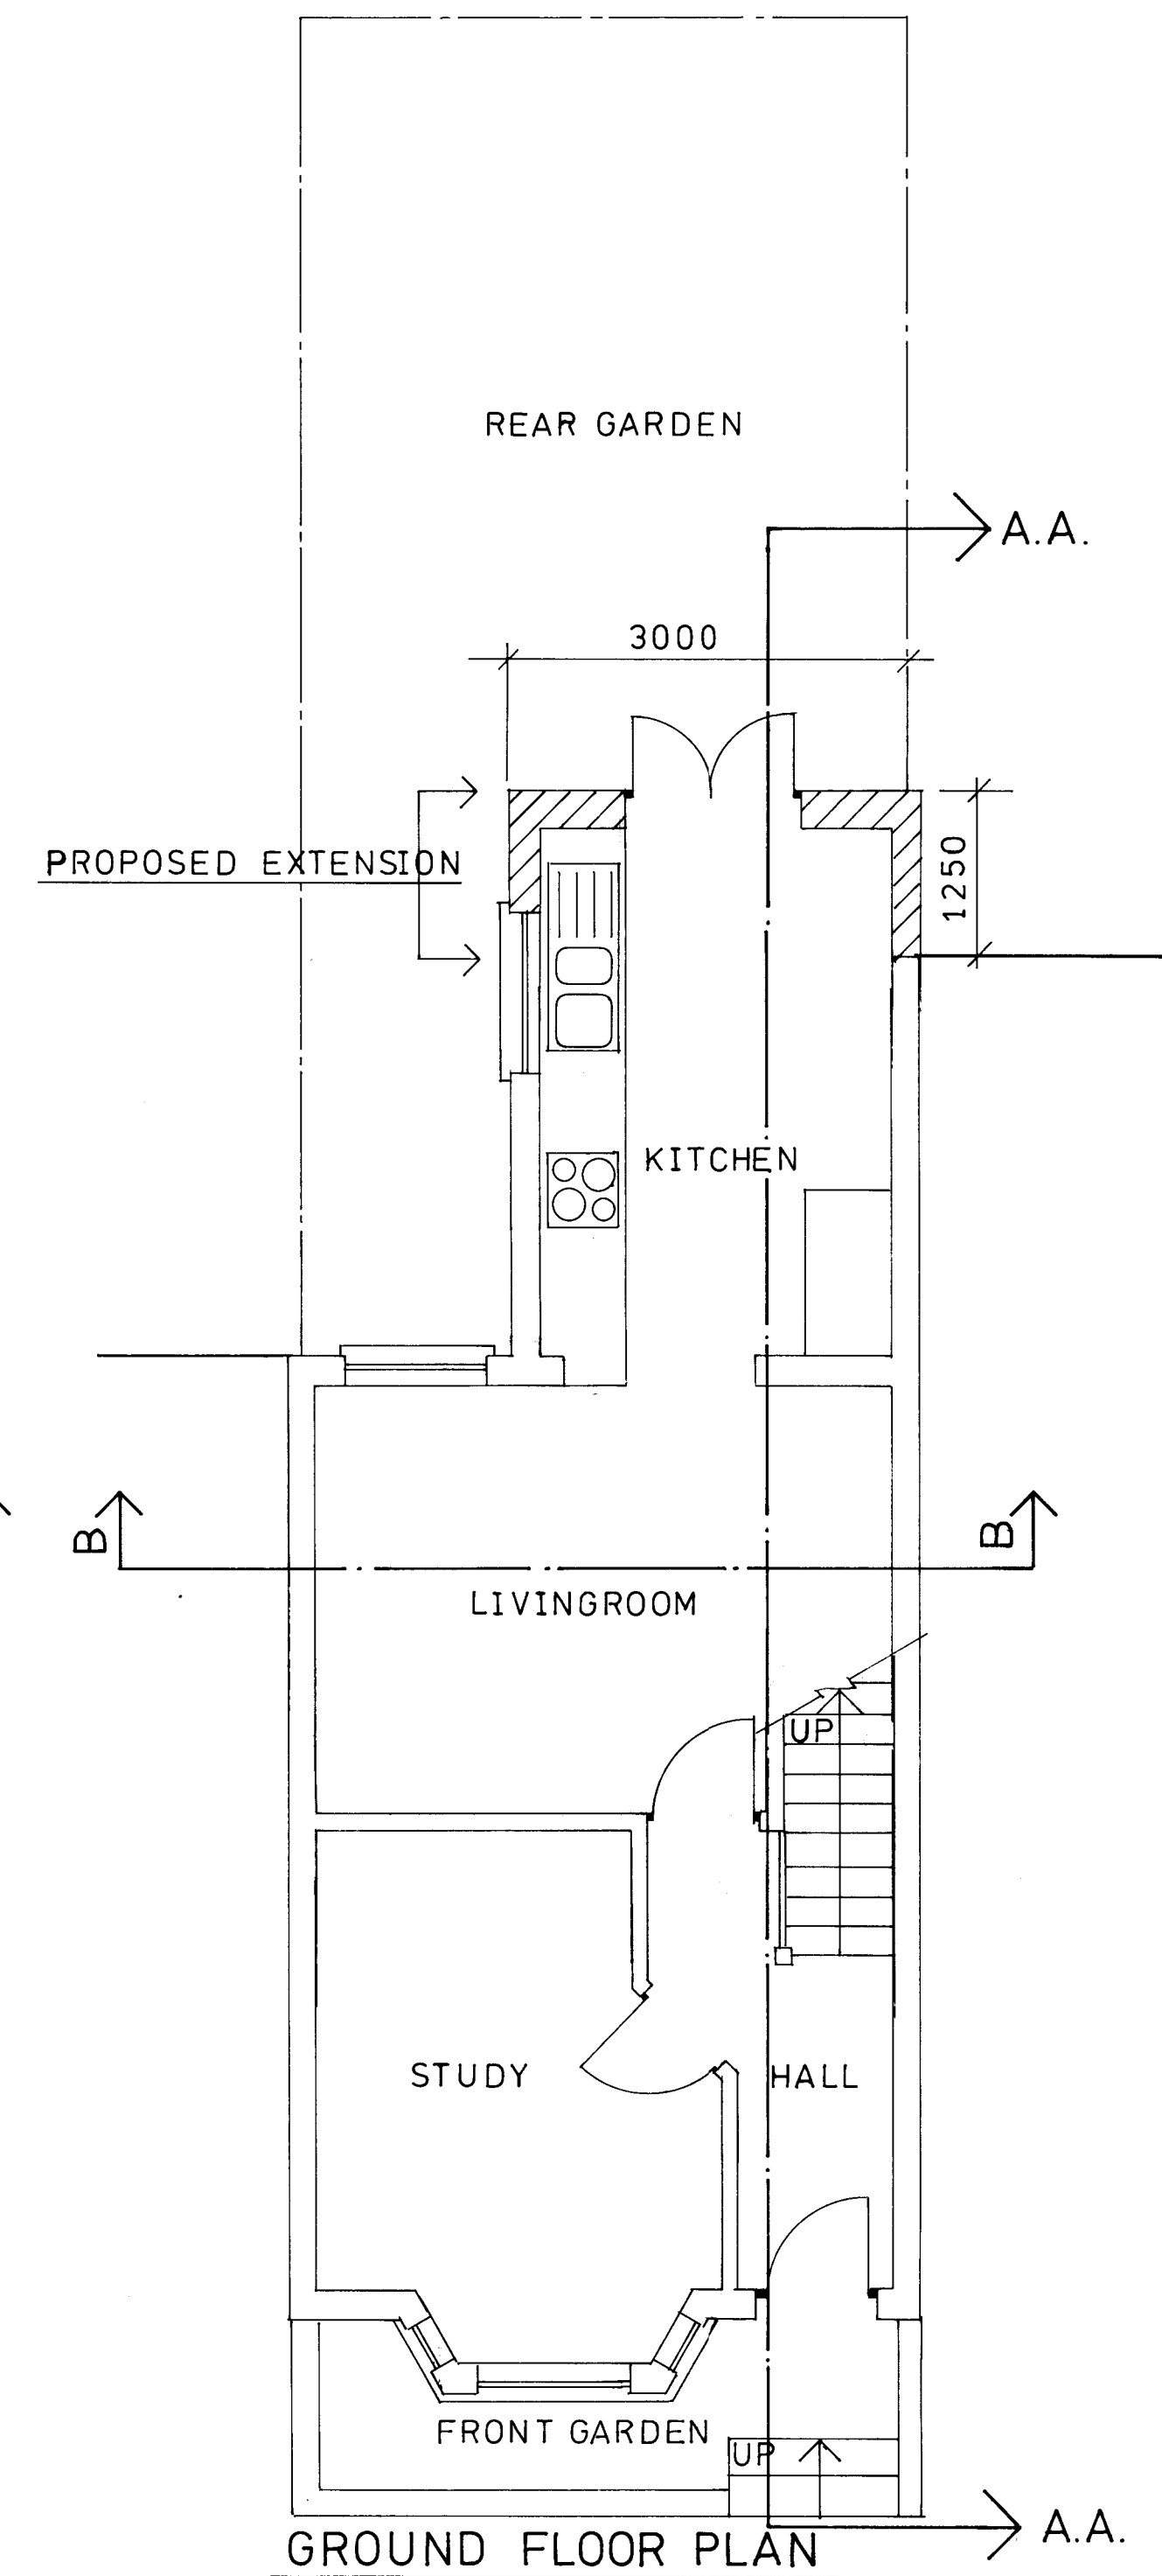
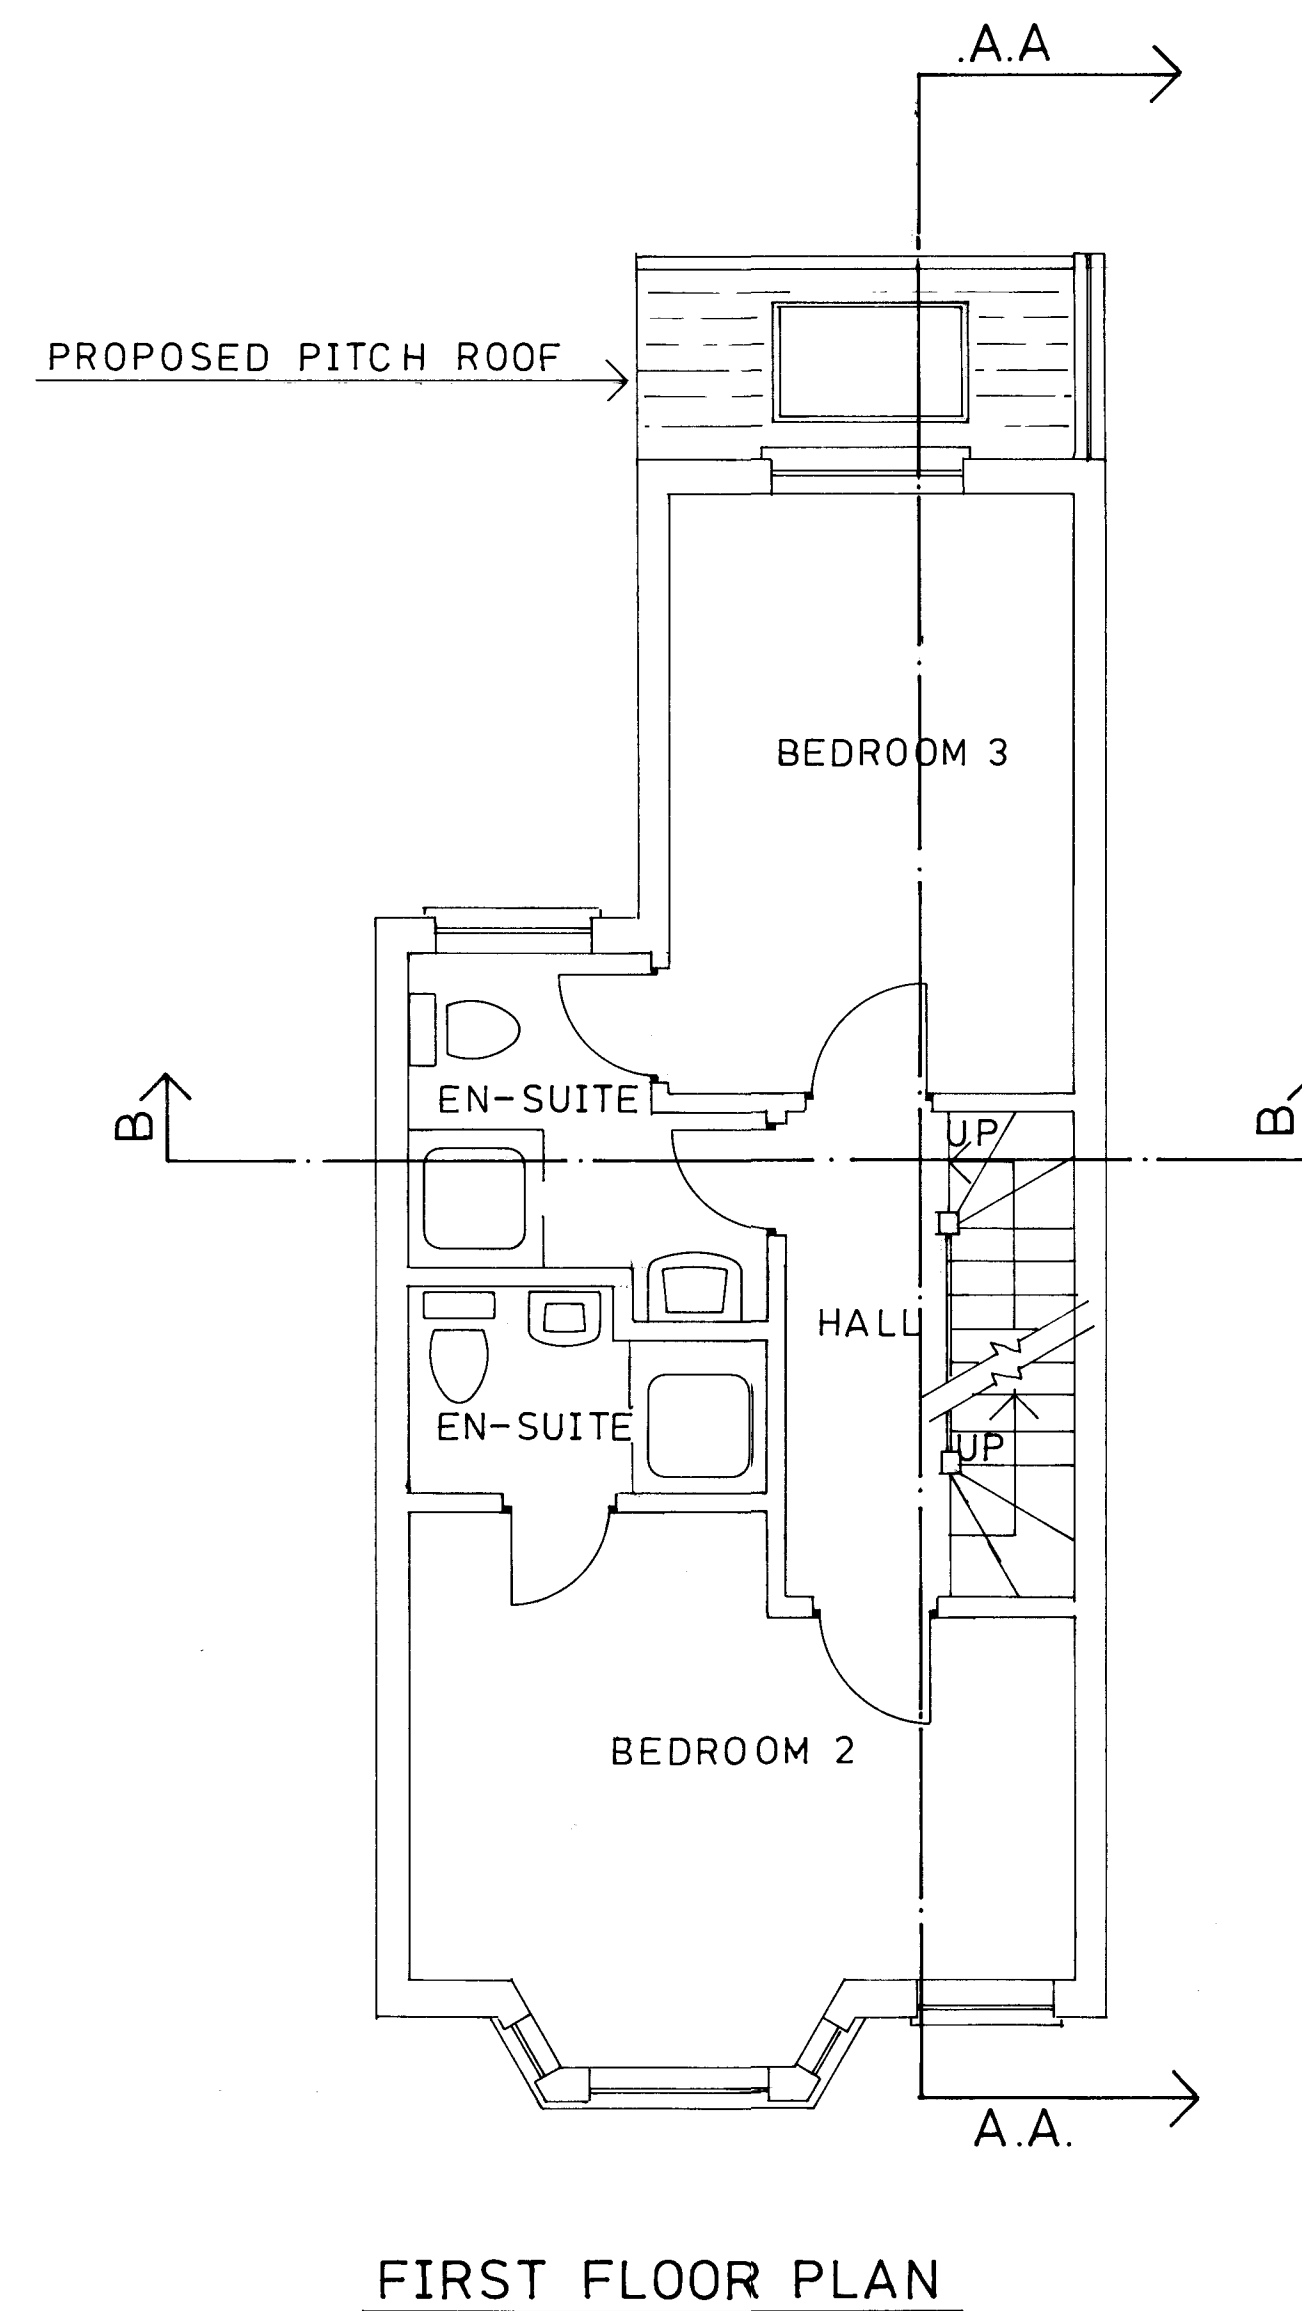
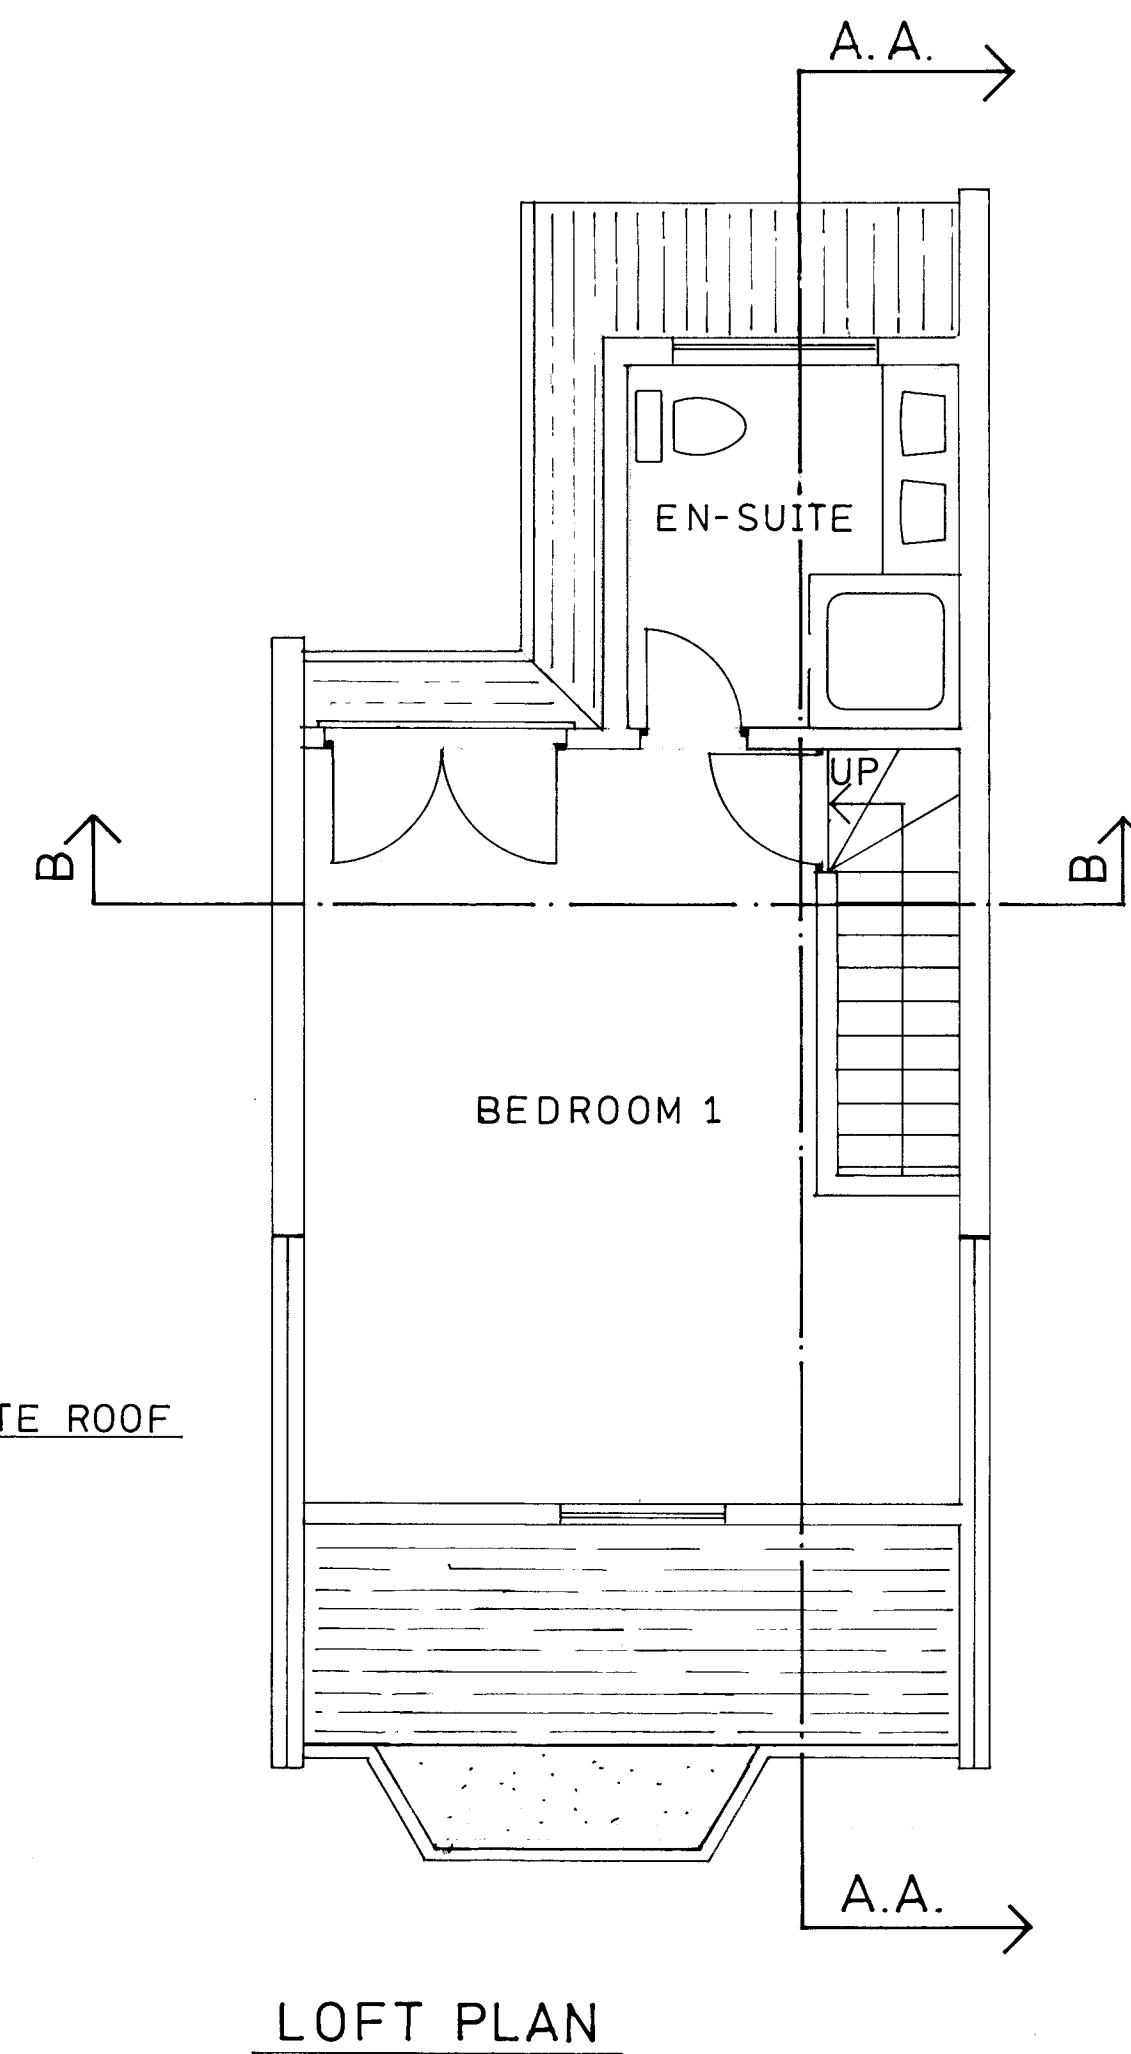


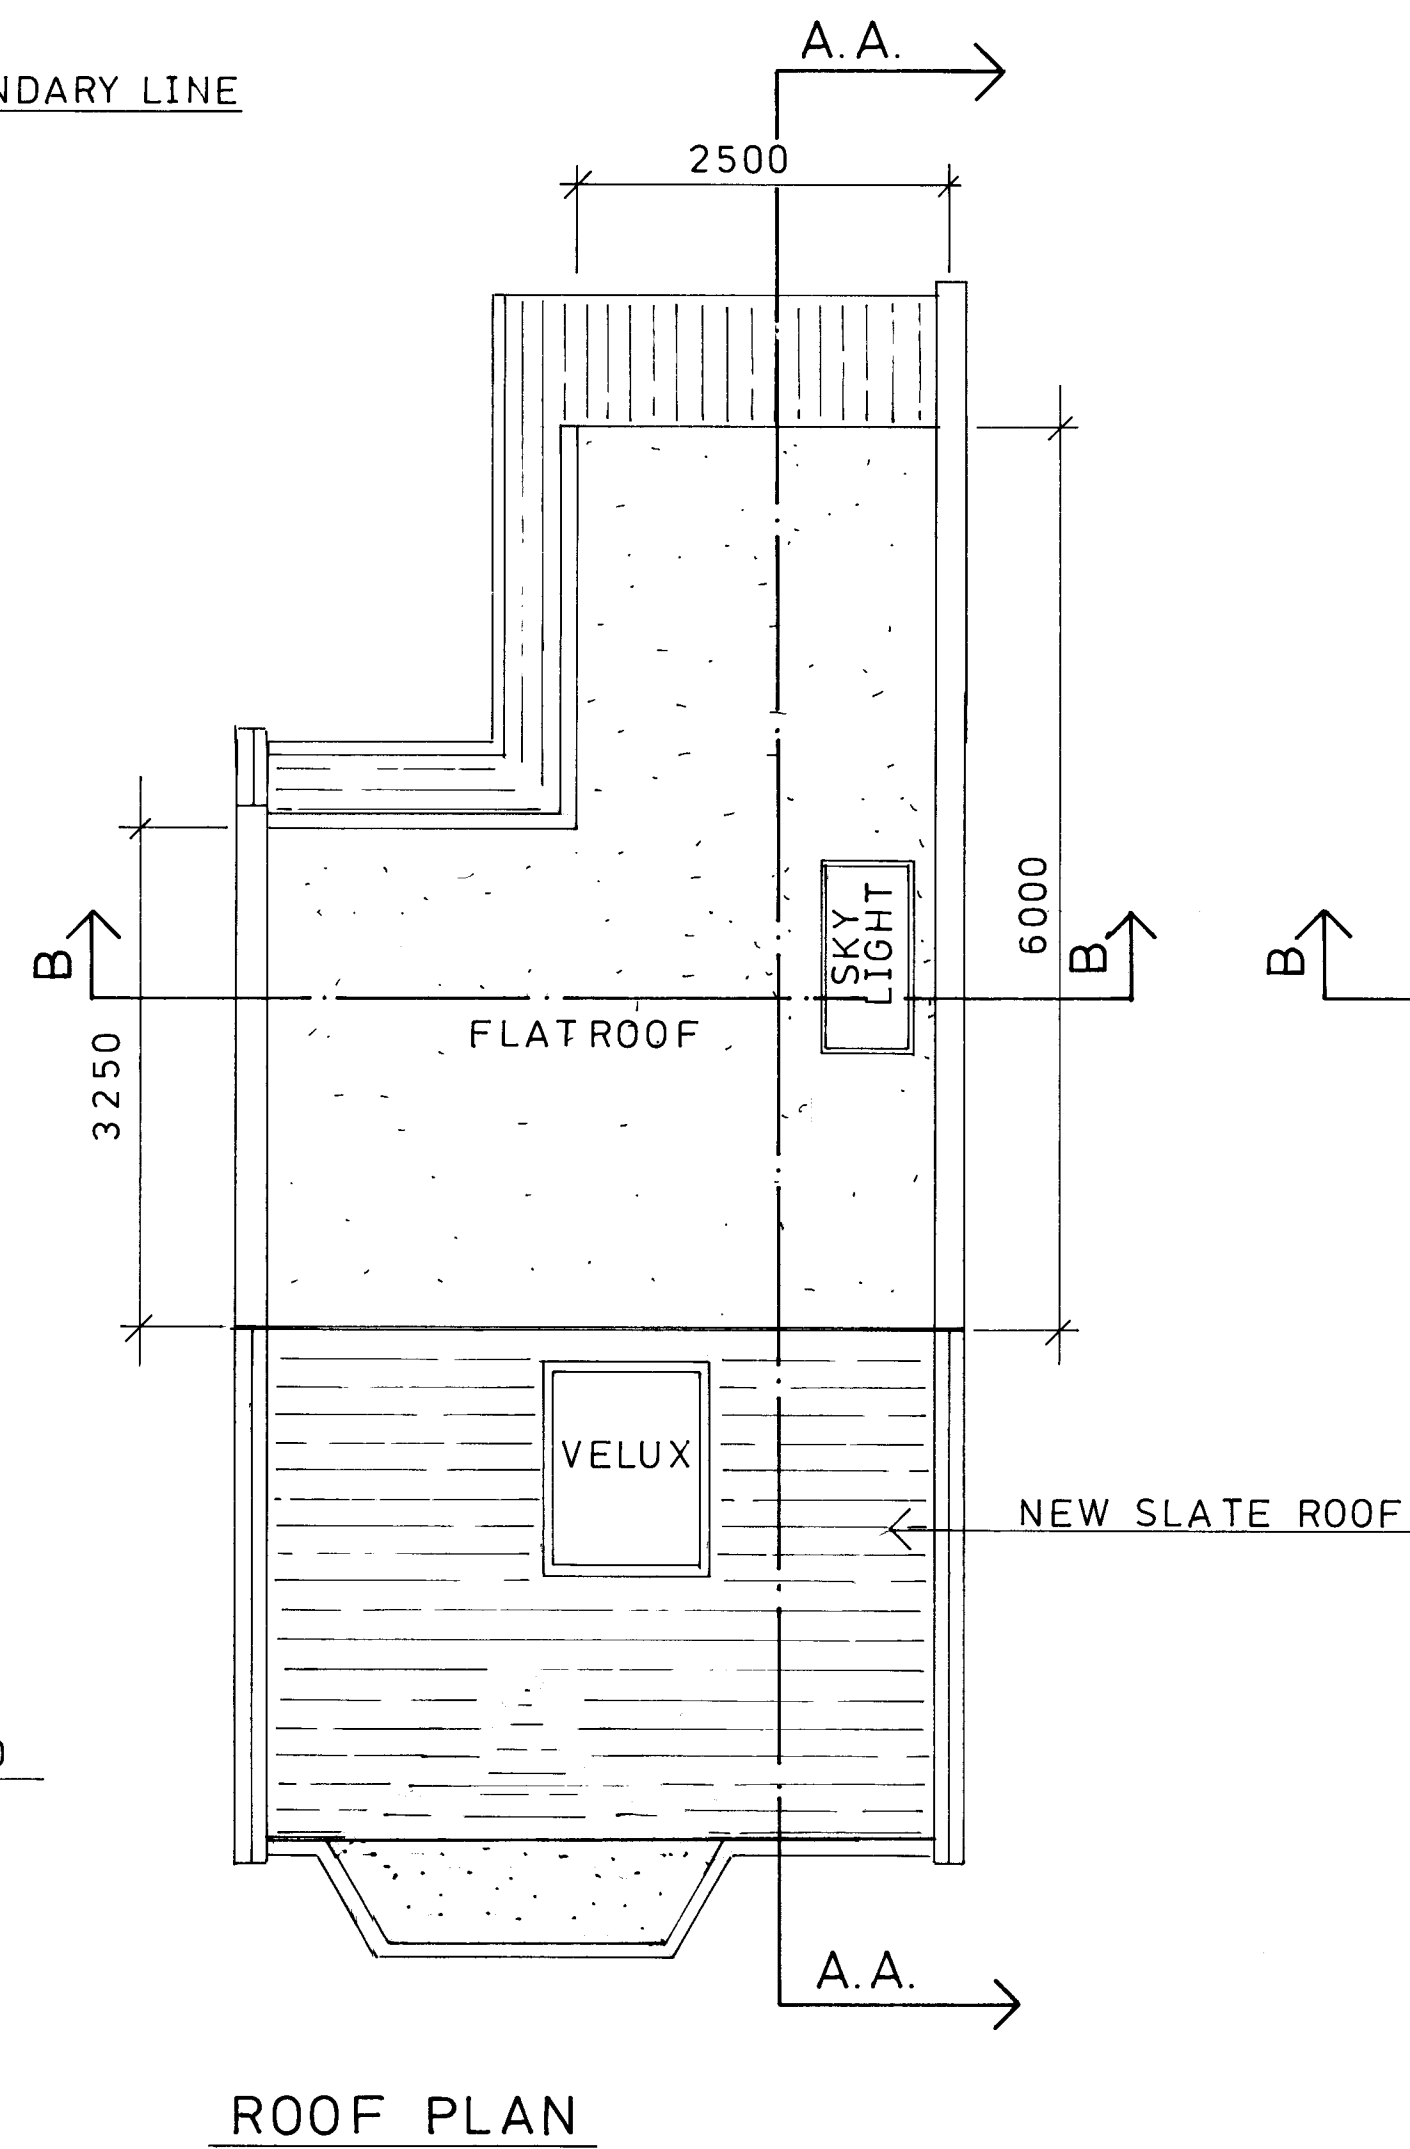

VOLUME DETAILS	
MAIN REAR DORMER	$2200 \times 3250 \times 4300 \div 2 = 15.37 \text{ m}^3$
SECONDARY REAR DORMER	$2400 \times 2100 \times 2000 \div 2 = 6.55 \text{ m}^3$
	$2400 \times 2100 \times 0.700 = 3.58 \text{ m}^3$
TOTAL NEW VOLUME	<u>24.5 m³</u>

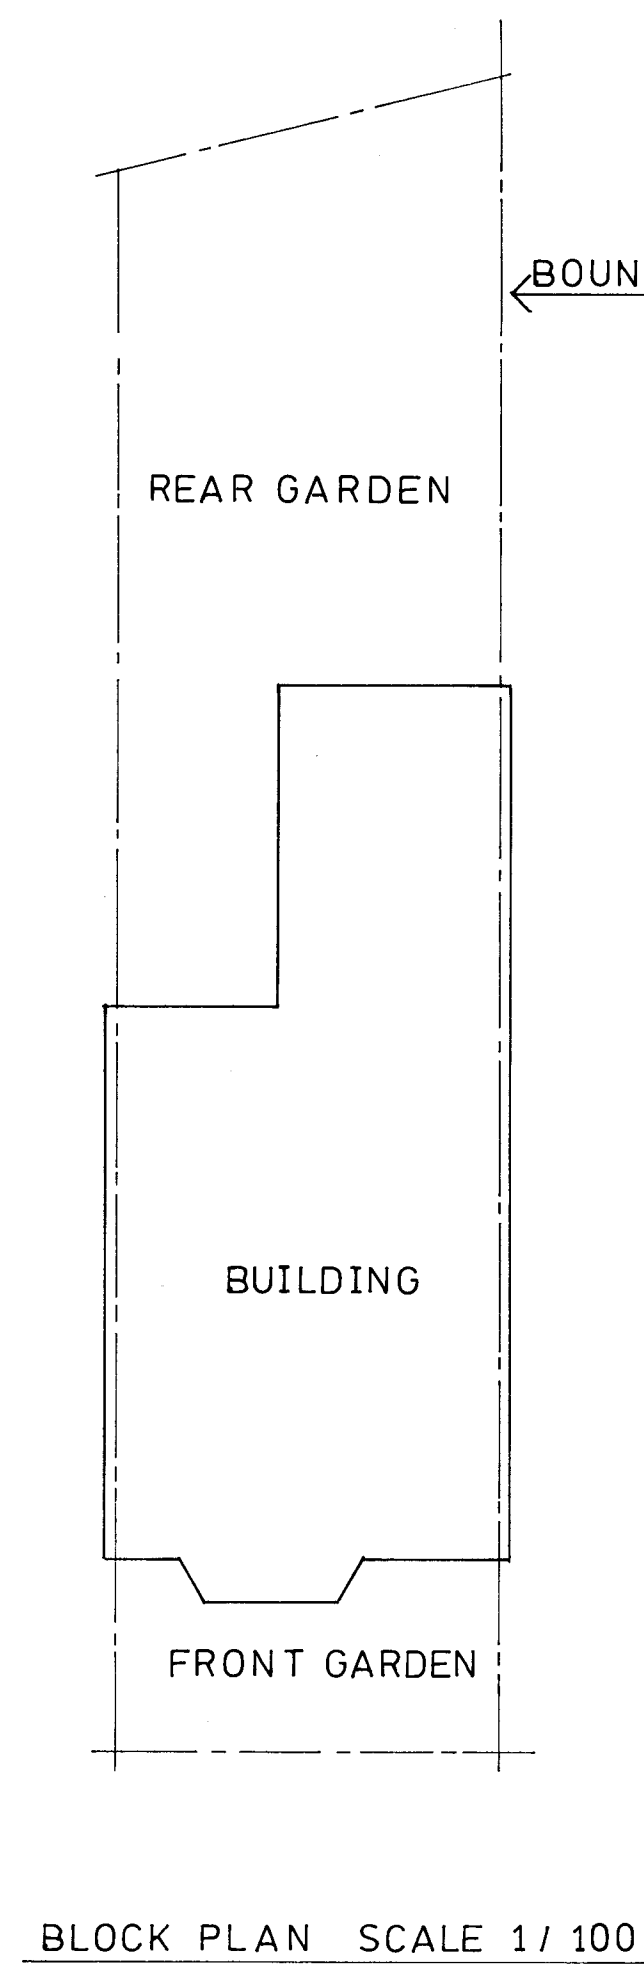

EXISTING PLANS at
21 CLONMEL ROAD N176JY
SCALE 1/50 DATE 15.8.2016
REF N° JP/01
CLIENT MR TASSOS EFSTATHIOU
AGENT MR TASS TEL 07836 752 123
E-Mail design.build@hotmail.com.uk
REVISIONS :- Remove front crown pitch roof 30/9/12