


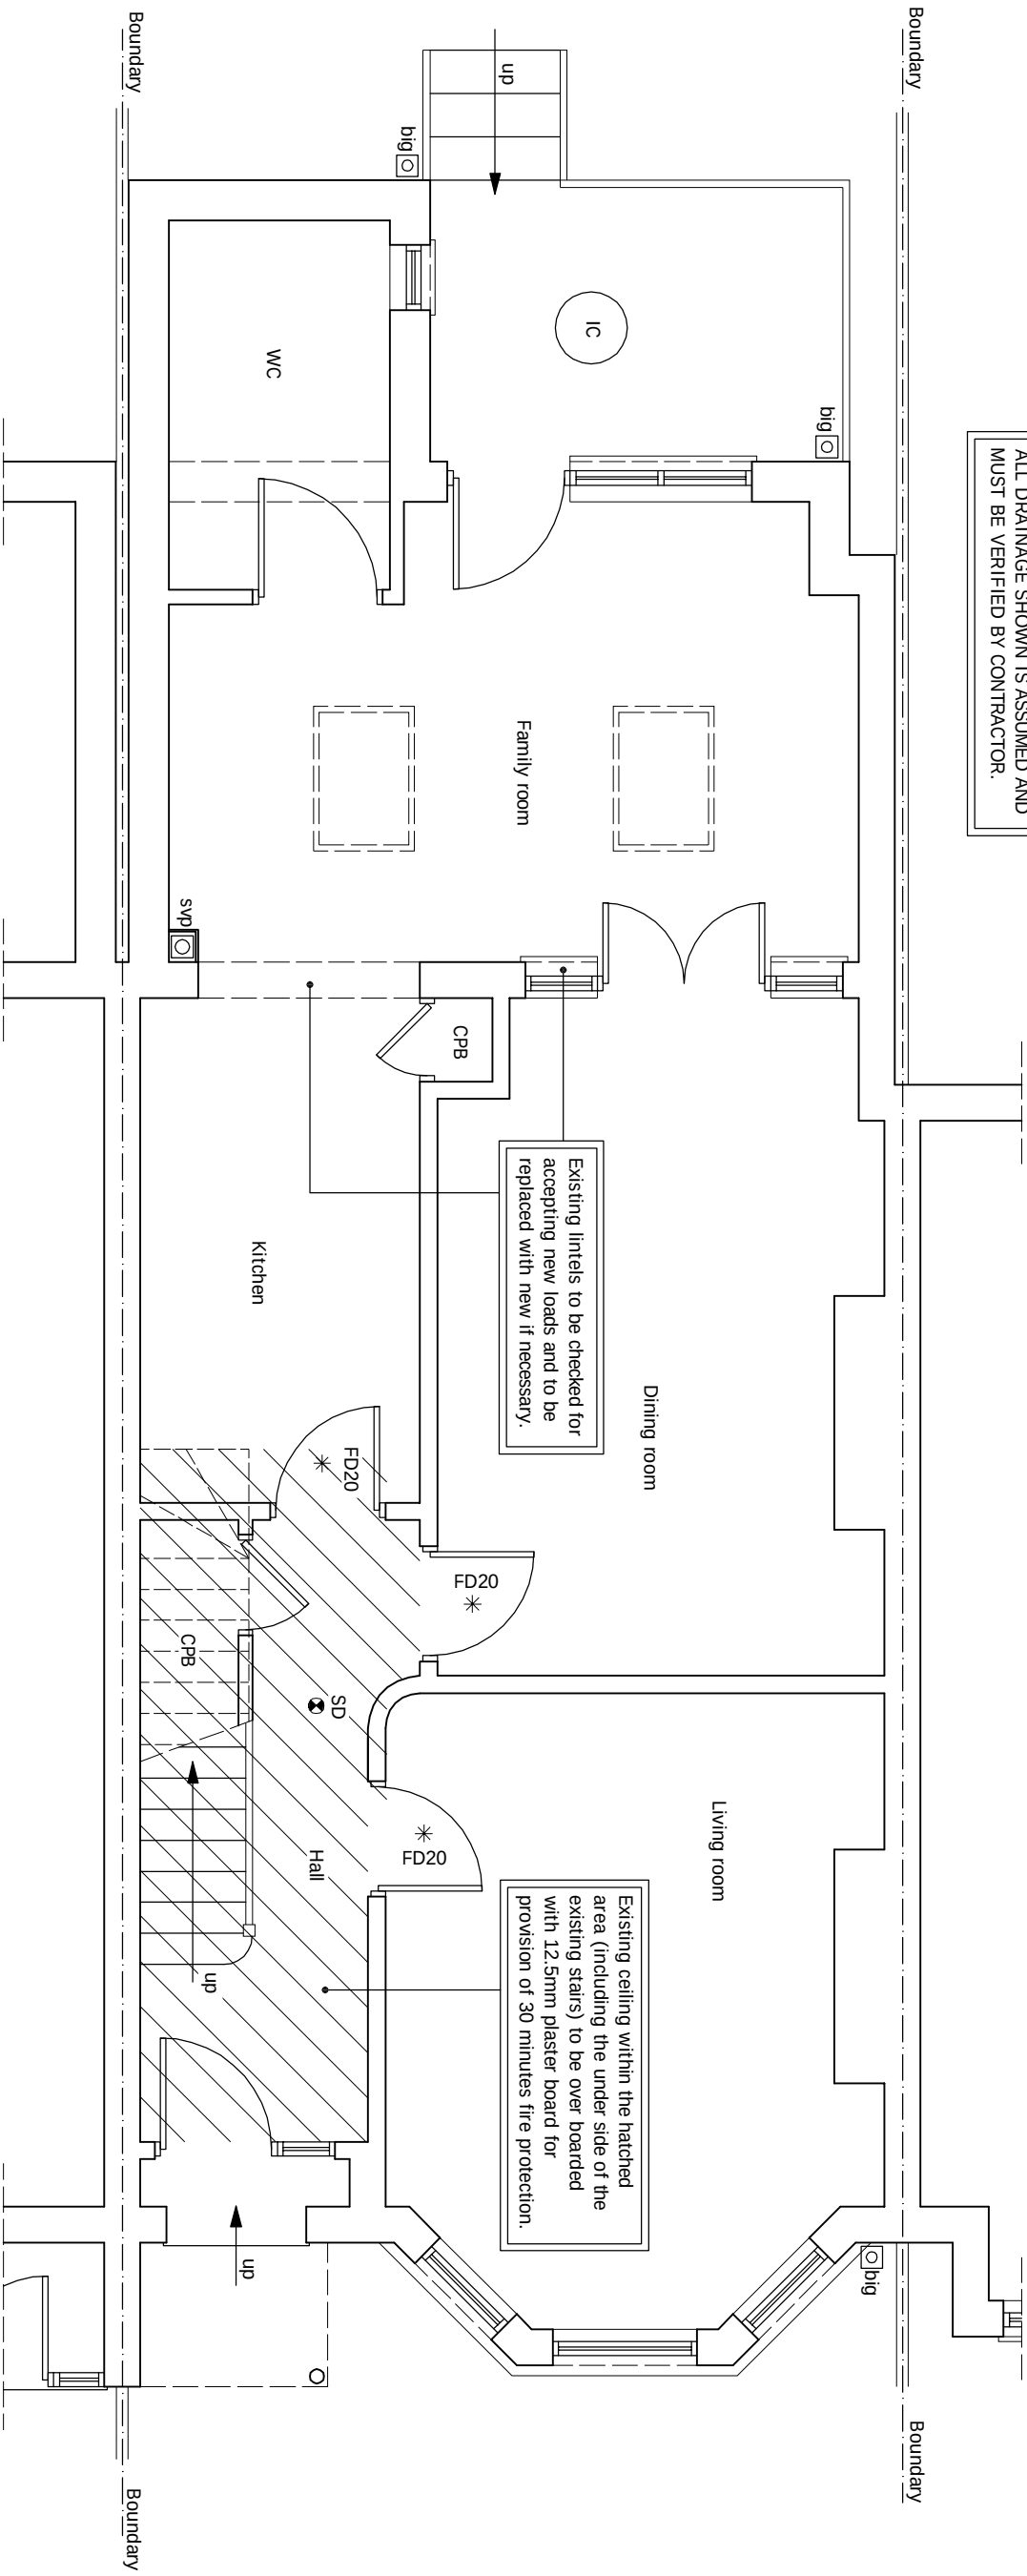

New internal doors to have 10mm air gap to underside.

[illegible][illegible]

SITE ADDRESS		773 LYNDRURST ROAD, WOOD GREEN, LONDON, N22 5AX	
DRAWING TITLE		PROPOSED DRAWINGS	
DRAWN AT	HEAD OFFICE	DRAWN BY	
SCALE	AS SHOWN	@ A3	10. NOVEMBER, 2022
DRAWING NO.	REVISION		
DPL.06.	-		
www.discountplans Ltd.com			