

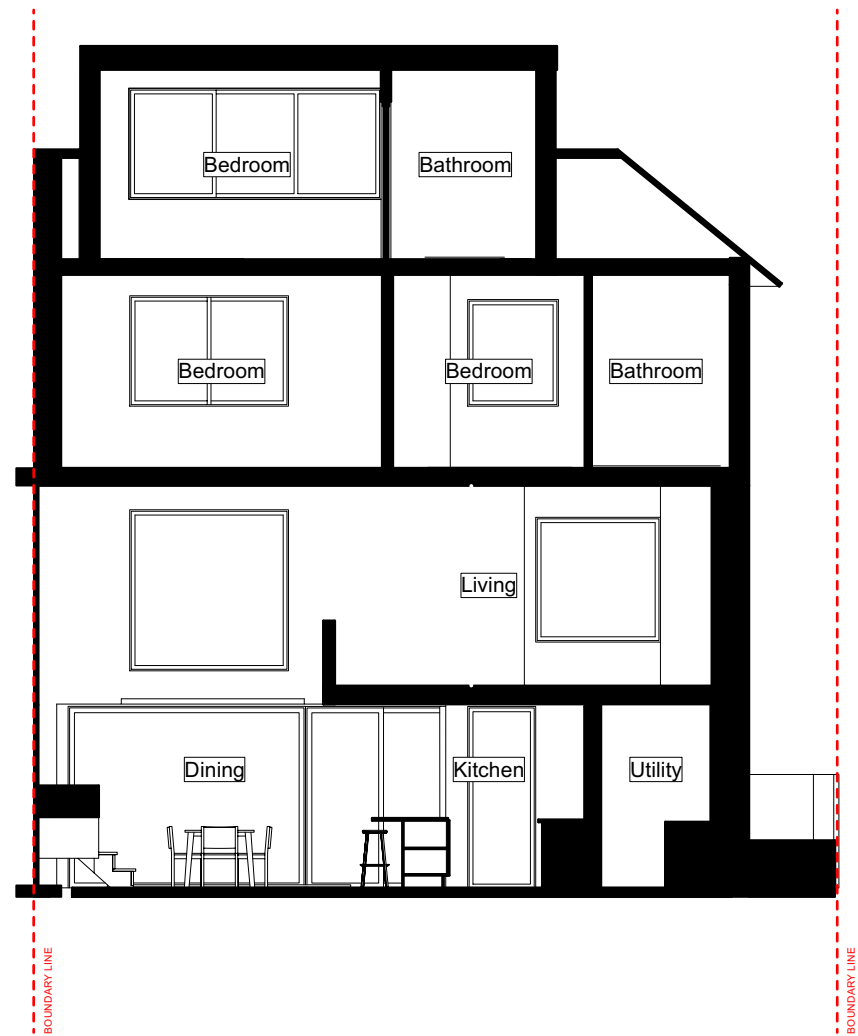


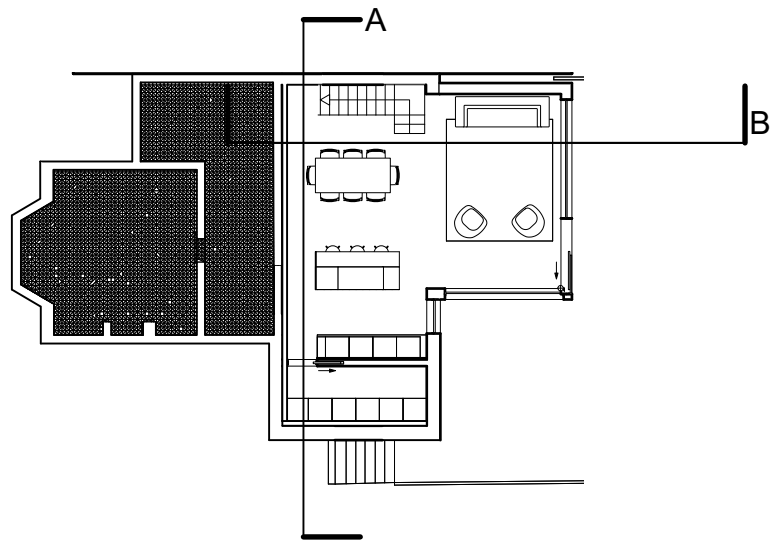


SECTION A - PROPOSED

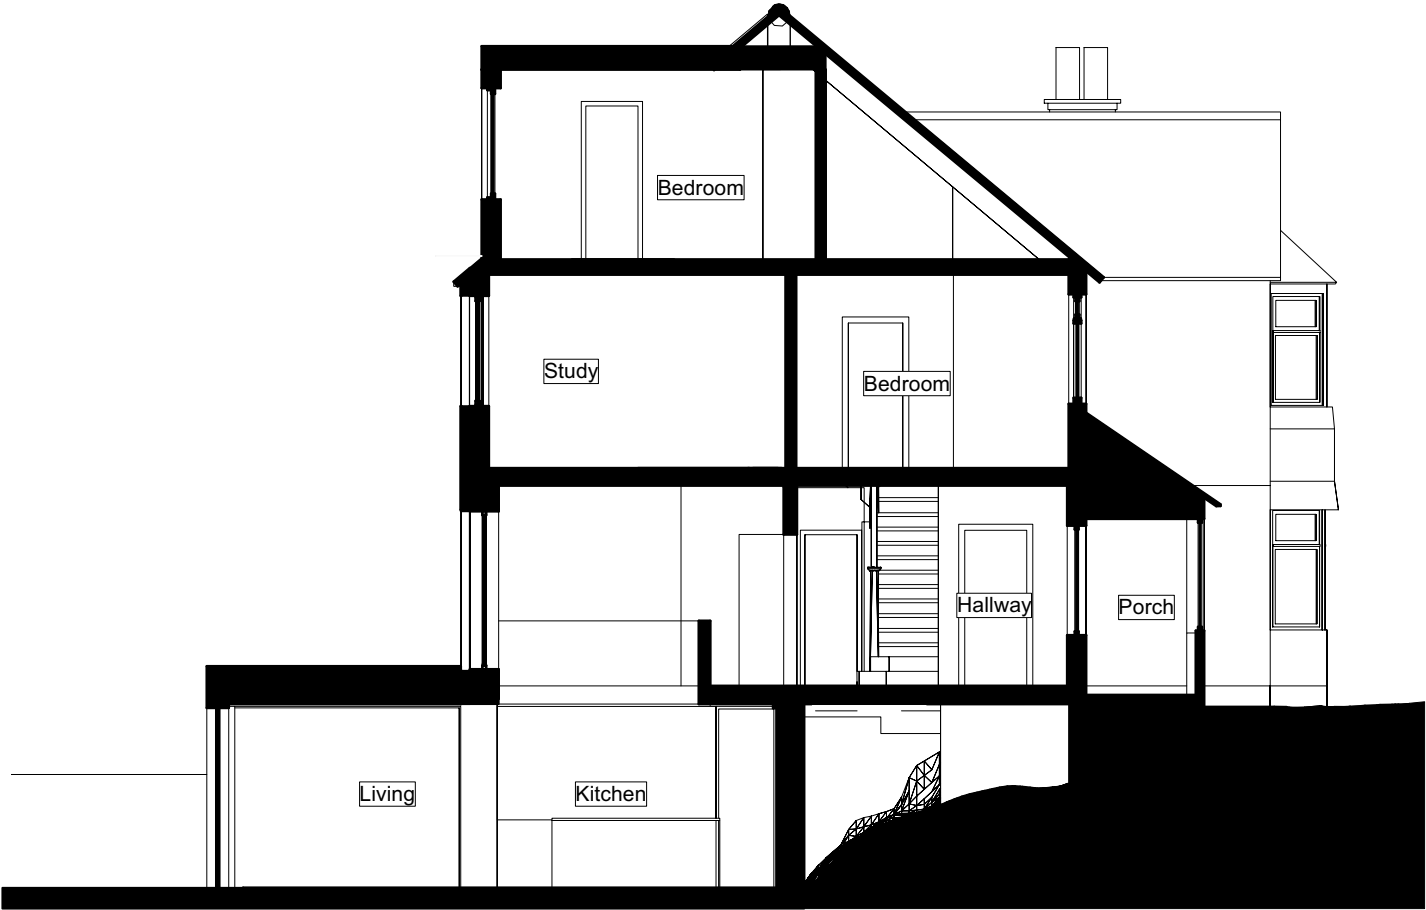

SECTION B - PROPOSED

revisions  
P1 04/10/2022

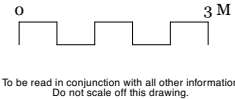

To be read in conjunction with all other information  
Do not scale off this drawing.

Mulroy

020 7267 5123  
www.mulroyarchitects.com

project 6 Creighton Avenue, London, N10 1NU  
for Hannah & Chris Halton  
title Proposed Sections

status RIBA Stage 3

scale  
1:100

size  
A3

drawing number  
22023-3-120

P1