

TDK GREEN LANES LOCATION PLAN

Project number	Drawing number	Revision
52	101	/
Date	Status	
November 2022	PLANNING	
Scale	Drawn	Checked
1:1250 @ A3	AB	

Rev.	Date	Description
------	------	-------------

Notes

Not for construction

Do not scale from this drawing, except for planning purposes only. All dimensions to be checked on site. ATELIER BAULIER to be notified of any discrepancies between the drawing and site conditions. To be read in conjunction with all relevant specifications, schedules and drawings.
© ATELIER BAULIER 2022


ATELIER BAULIER

Aurore Baulier RIBA

ATELIER BAULIER
18-22 Ashwin Street
LONDON E8 3DL

+44 (0)75 8284 3659
info@atelierbaulier.com

BAULIER

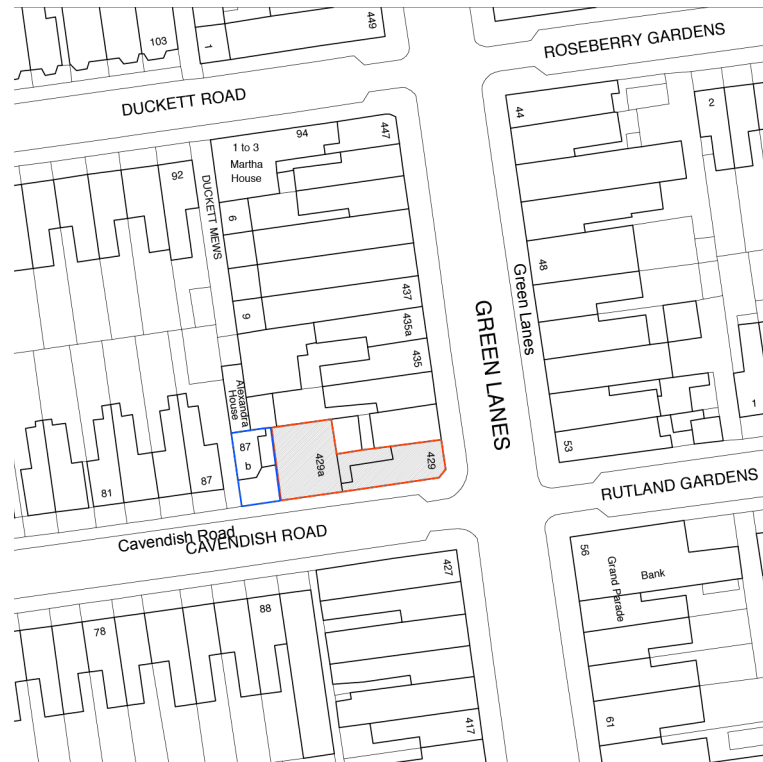

1 LOCATION PLAN
101 SCALE: 1:1250

