


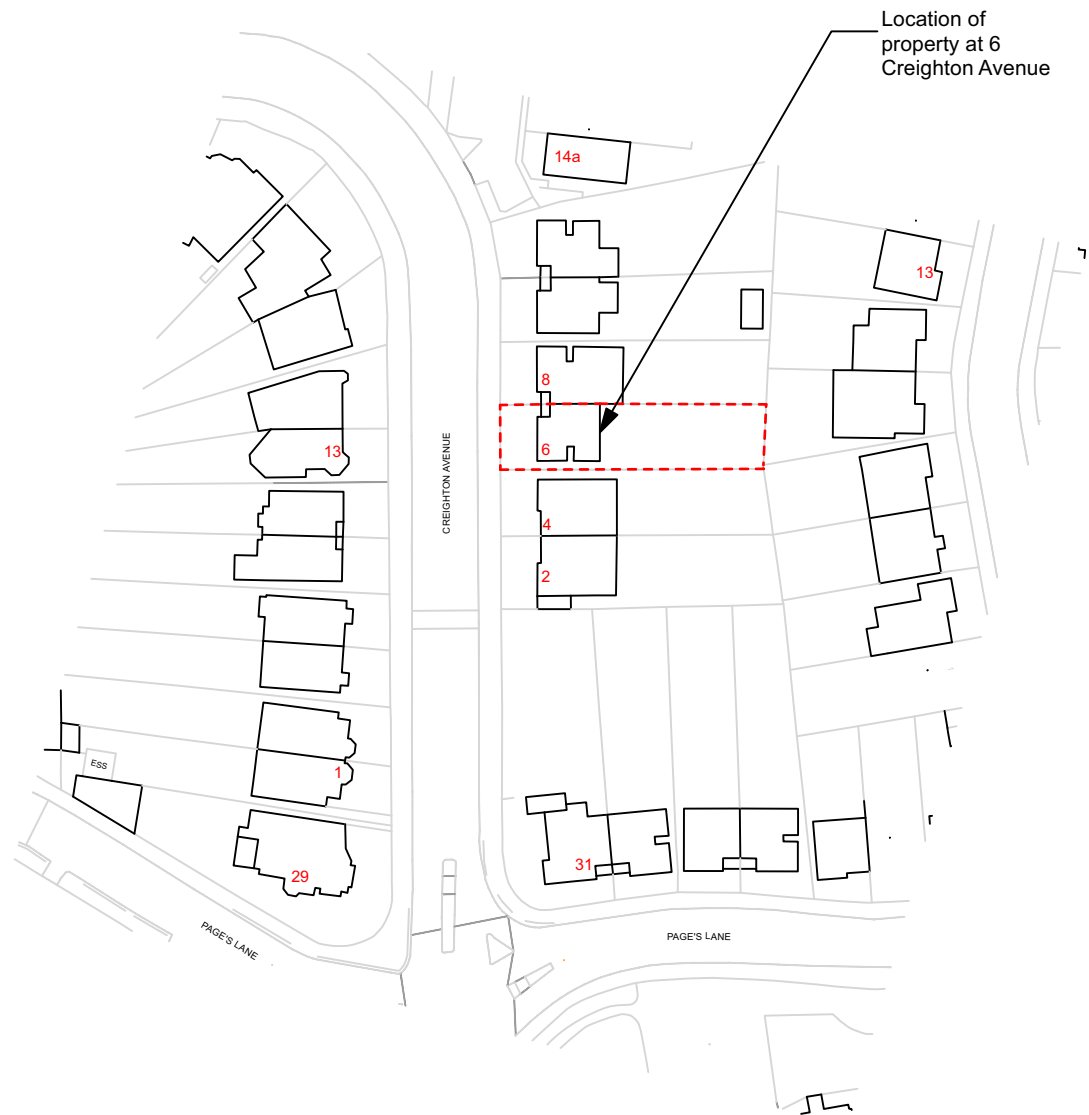


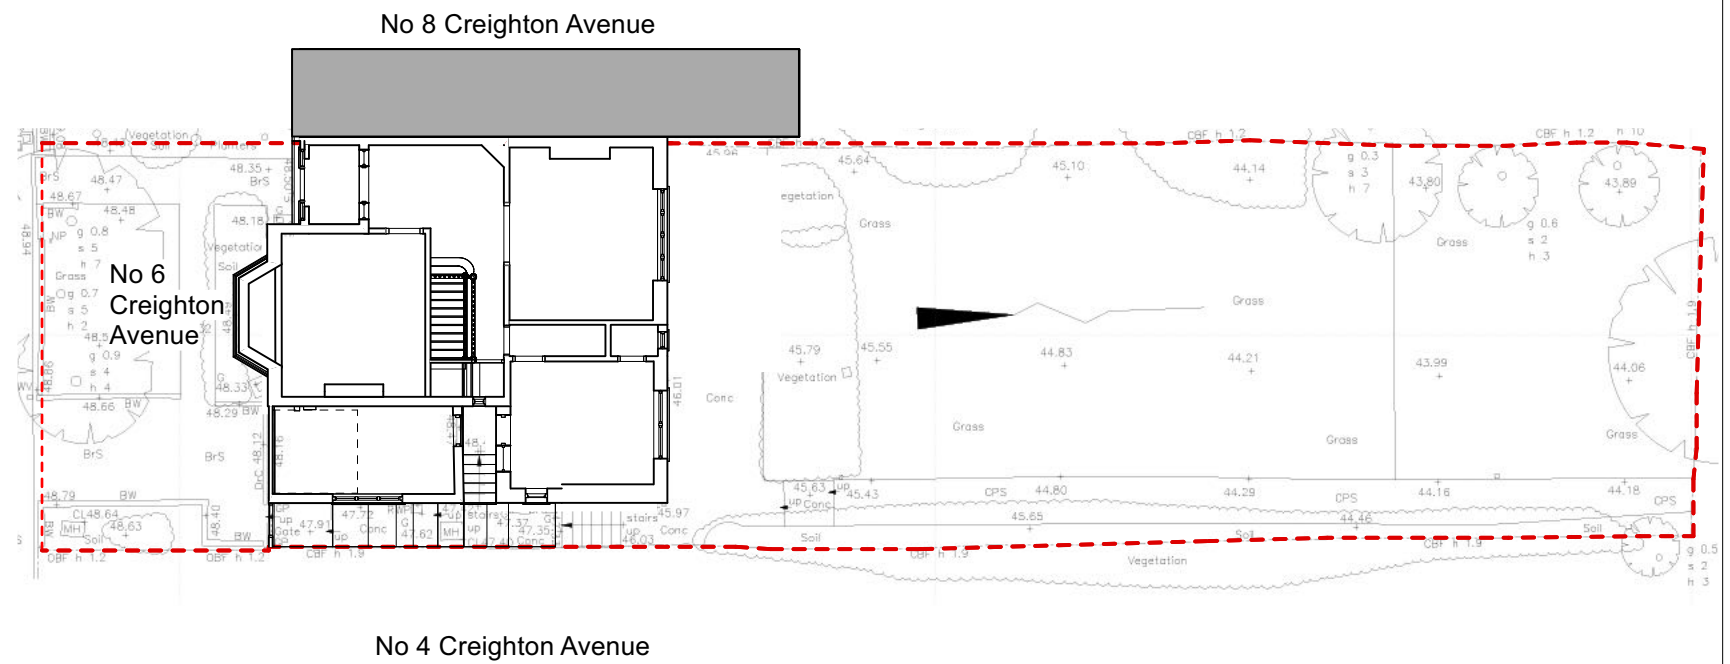

SITE LOCATION PLAN
1:1250

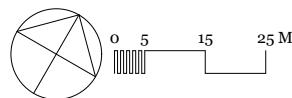

BLOCK PLAN
1:200 @ A1

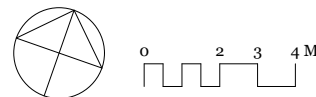

revisions
P1 04/10/2022

Mulroy

020 7267 5123
www.mulroyarchitects.com

project 6 Creighton Avenue, London, N10 1NU
for Hannah & Chris Halton
title Block Plan & Site Location Plan

status RIBA Stage 3

scale	size A3	drawing number 22023-3-001	P1
-------	------------	-------------------------------	----

To be read in conjunction with all other information
Do not scale off this drawing.