



Dormer volume

Rear Dormer : $2.8 \times 3.2 \times 6.3 / 2 = 28.2\text{m}^3$
Gable : $1/3 \times (3.2 \times 8.1/2) \times 4.1 = 17.7\text{m}^3$

TOTAL = $28.2\text{ m}^3 + 17.7\text{ m}^3 = 45.9\text{ m}^3$

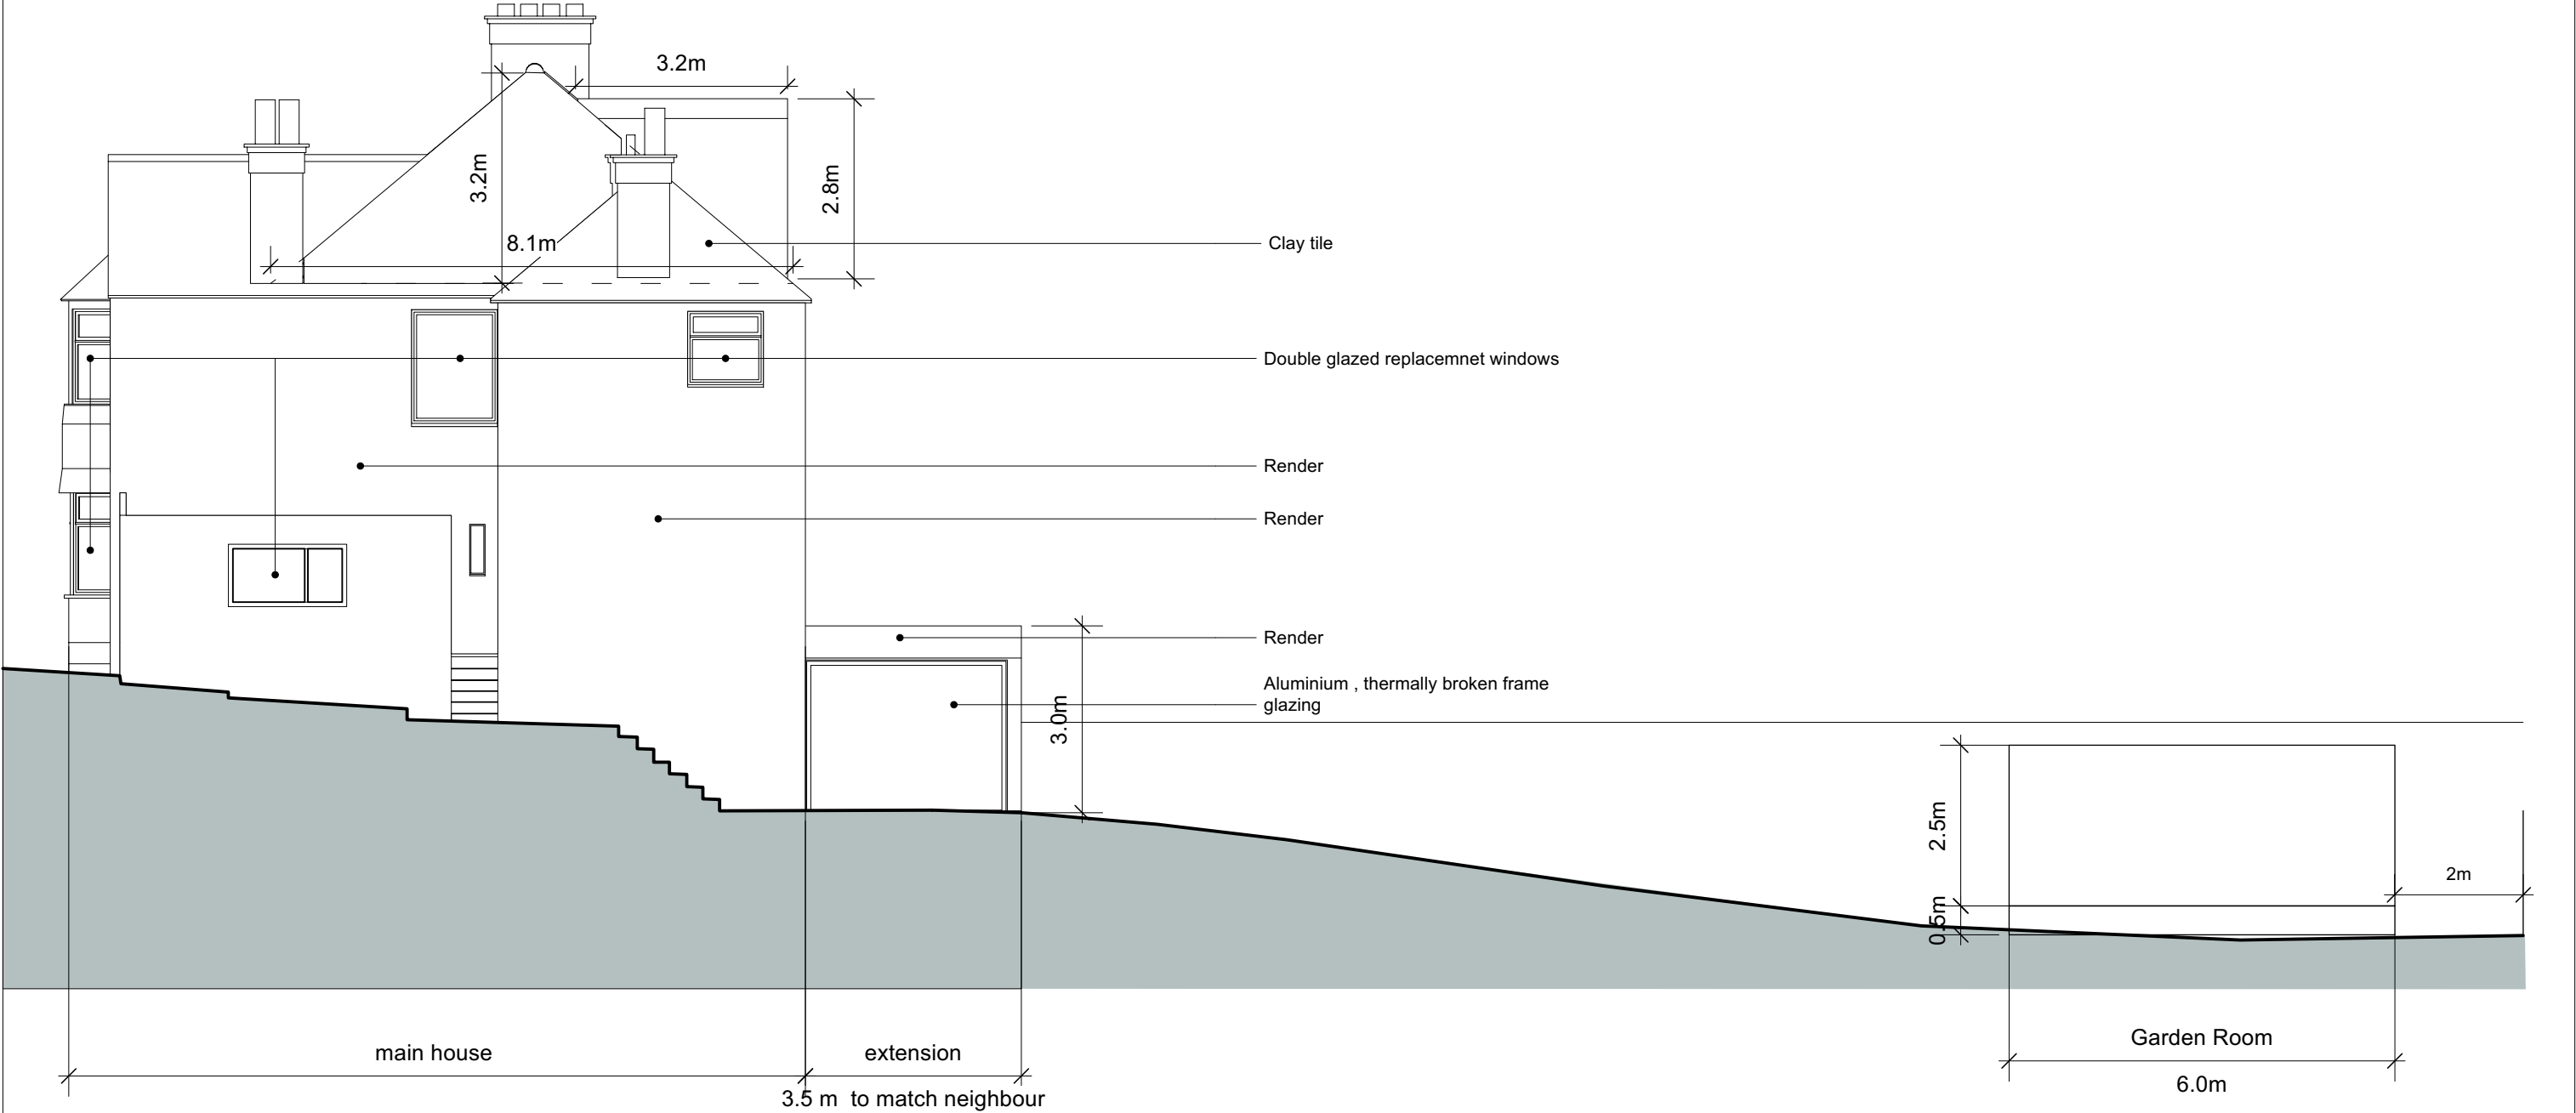

revisions
P1 04/10/2022

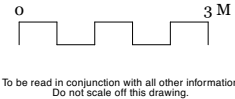

Mulroy

020 7267 5123
www.mulroyarchitects.com

project 6 Creighton Avenue, London, N10 1NU			
for Hannah & Chris Halton			
title Proposed side elevation			
status RIBA Stage 3			
scale 1:100	size A3	drawing number 22023-3-131	P1