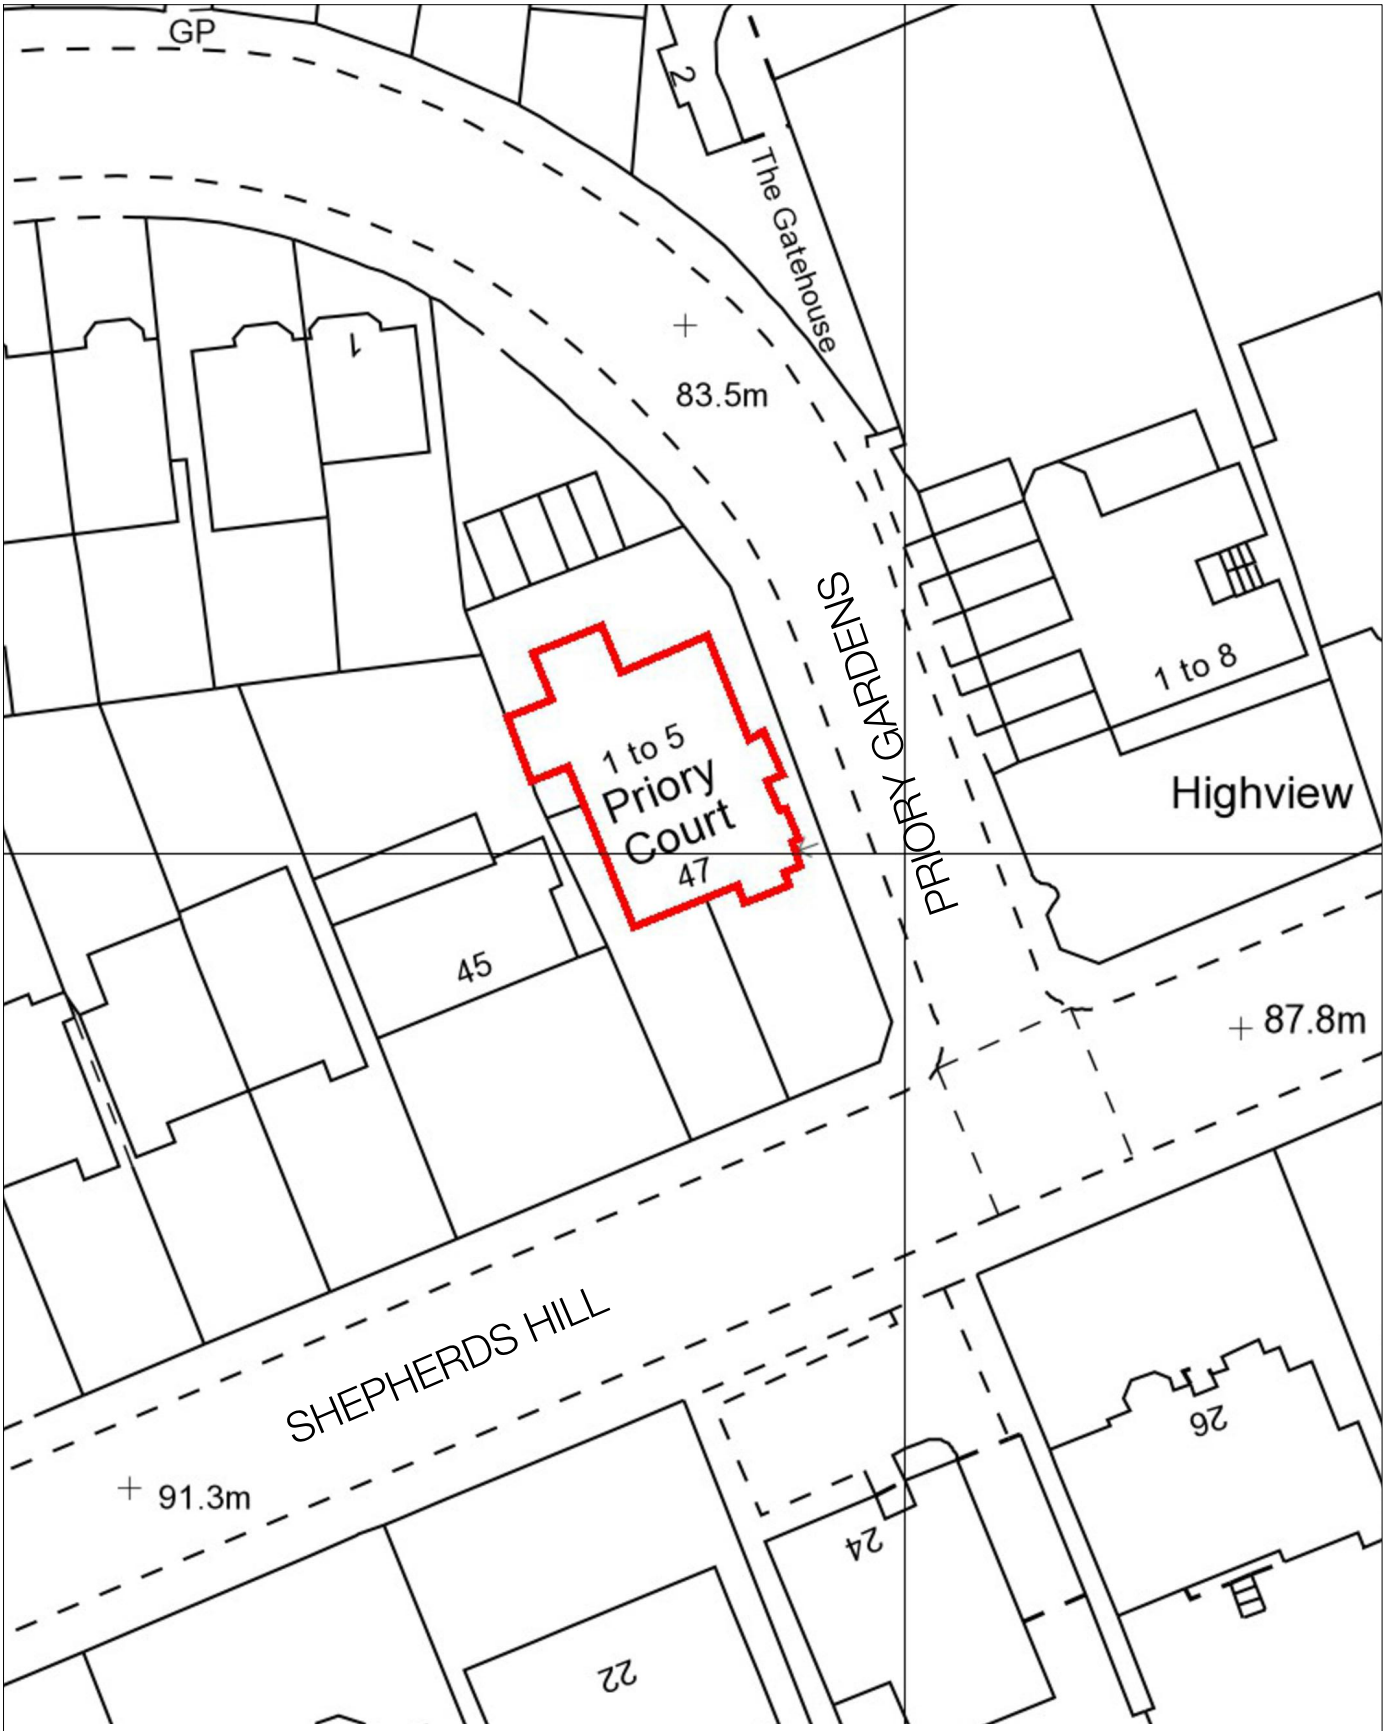
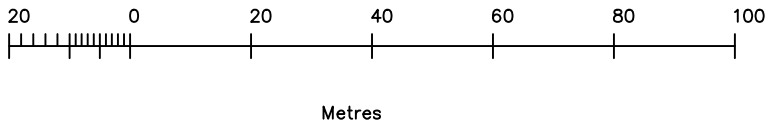
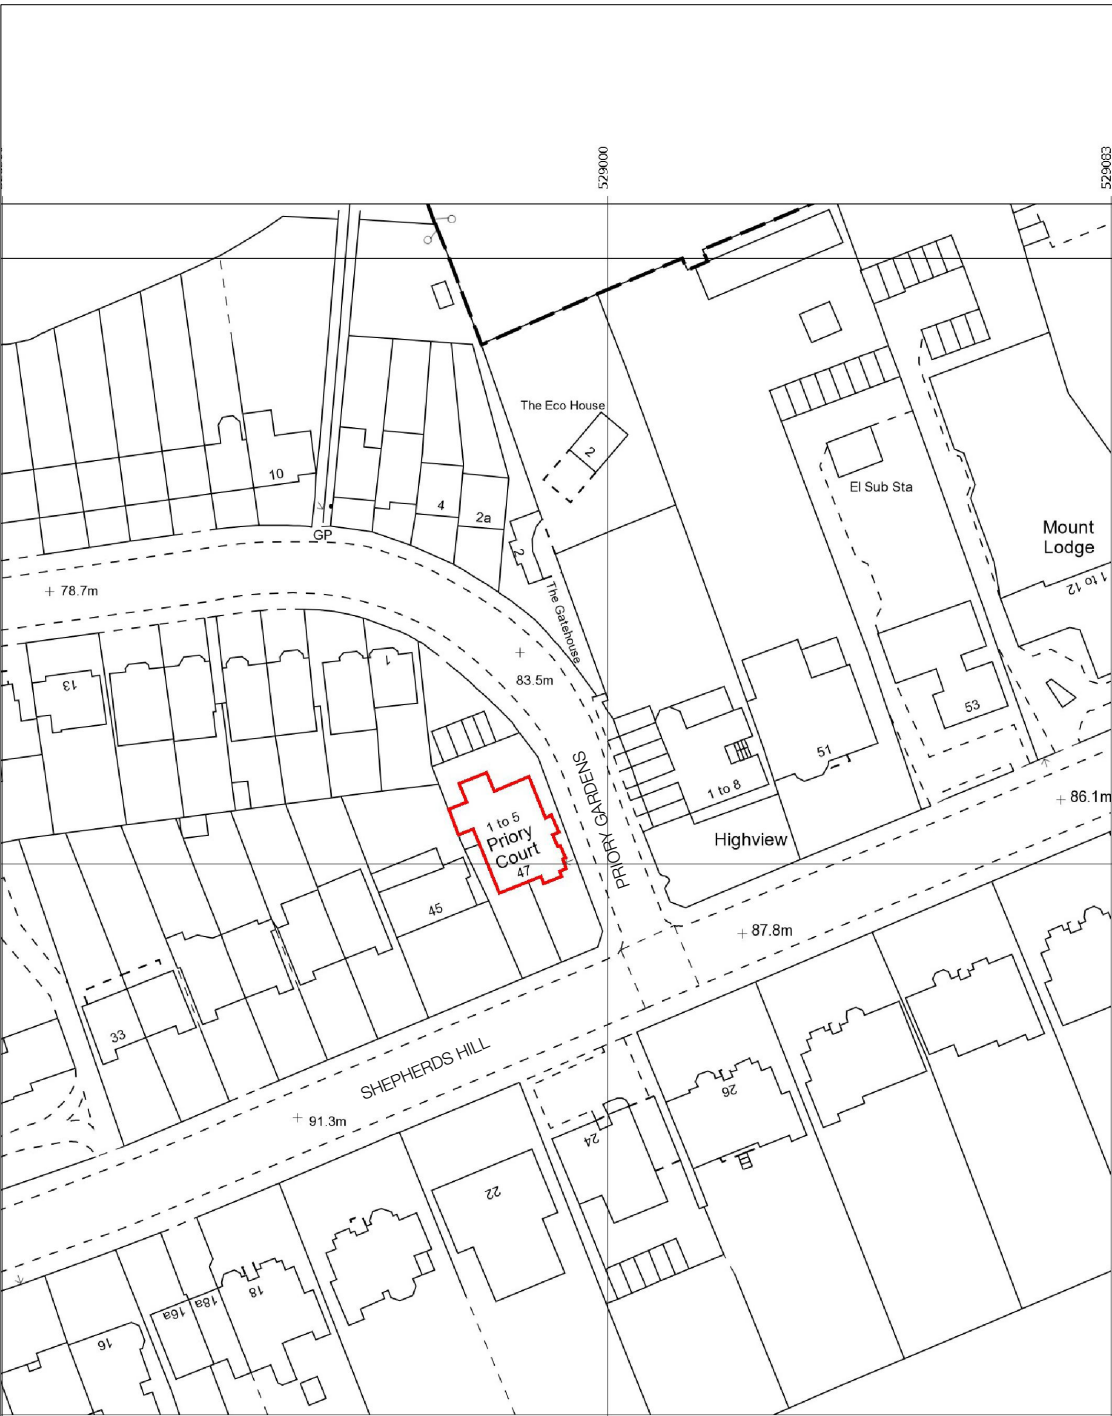


FELIXDB

12 Chichester Road
London NW6 5QN

t. 07966264656

felix@felixdb.co.uk

drawing no.	FDB-47SH-A001
title:	LOCATION AND BLOCK PLAN
project:	47 SHEPHERDS HILL, N6 5QN
date:	20/11/2022 12:23:21
revision no.	
drawn by:	F.P.
scale:	1:1250@A3, 1:500@A3

dimensions to be checked on site before construction