
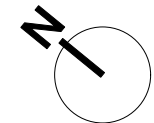


BRIDGEMOUNT MEWS

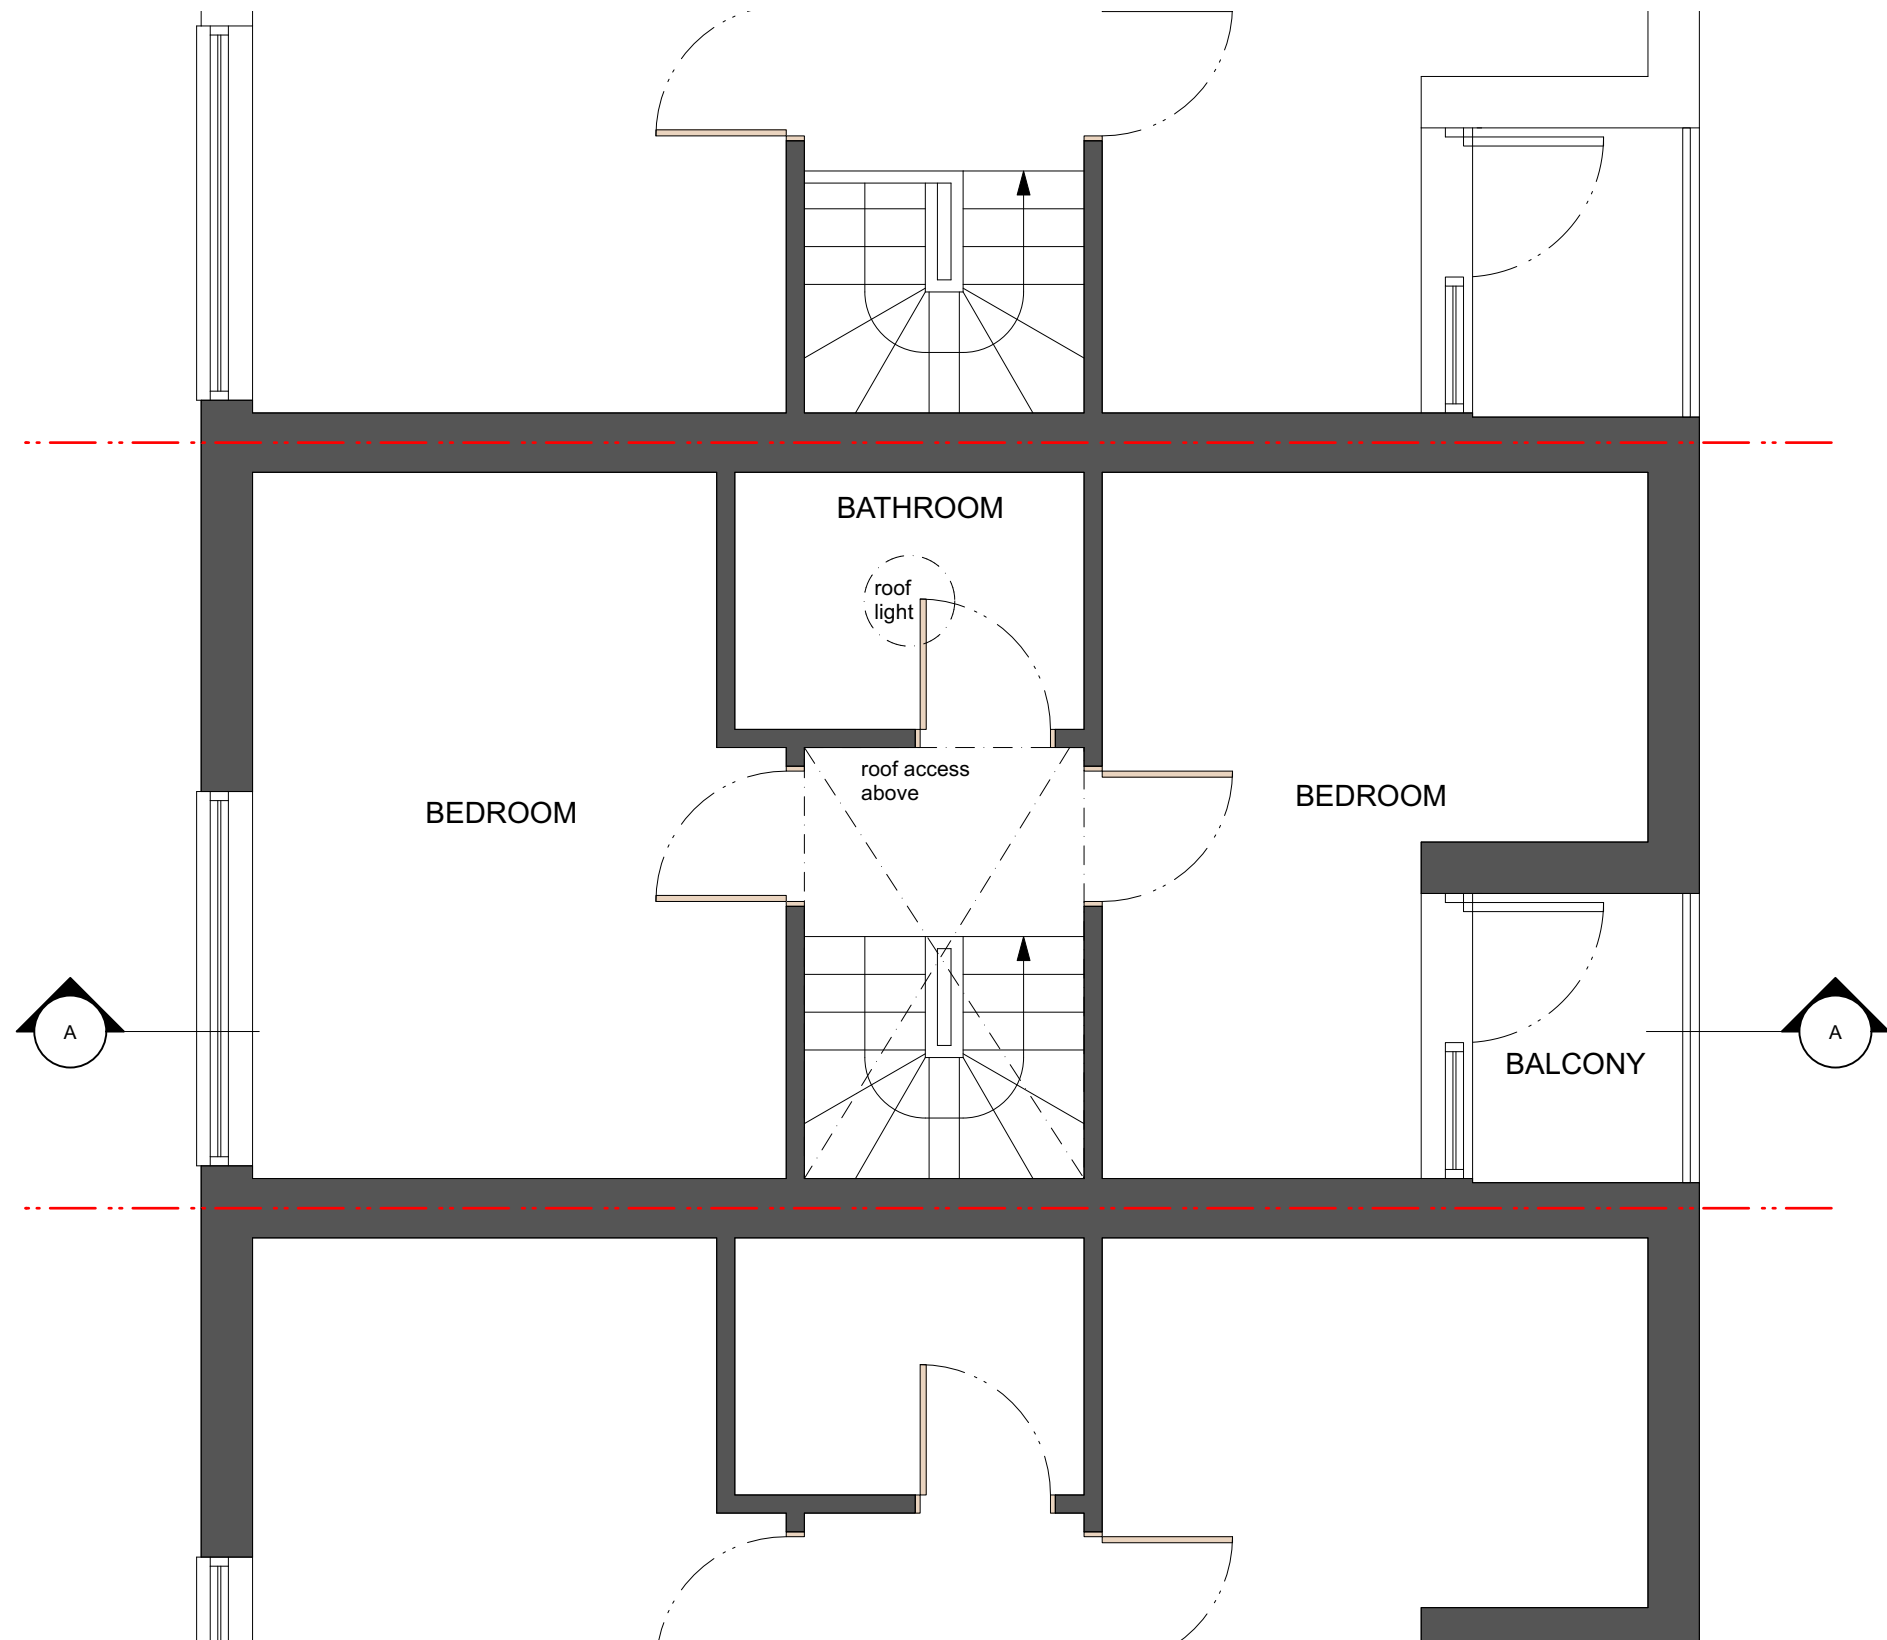

© All information contained within this document remains copyright of Architecture Landscape Urbanism Ltd and shall not be reproduced without prior consent. (1) Do not scale from drawings - use written dimensions only. (2) All dimensions are in millimeters unless noted. (3) All dimensions shall be verified on site before proceeding with the work. (4) Architecture Landscape Urbanism Ltd shall be notified of any discrepancies. (5) Engineer to specify all structural information.					mail fergus@archlandurb.co.uk tel 07975660833 post 17 Barrington Close Oxford OX3 7AX web www.archlandurb.com	Project Title			Drawing Title			
						4 Bridgemount Mews, Mount Pleasant Villas, London N4 4AN						
							Drawn Date 08/06/2022	Drawn FNMA	Checked FNMA	Drawing No. ALU209 103		Revision
							Scale 1:50	Status PRELIMINARY				
					Client Khan							