
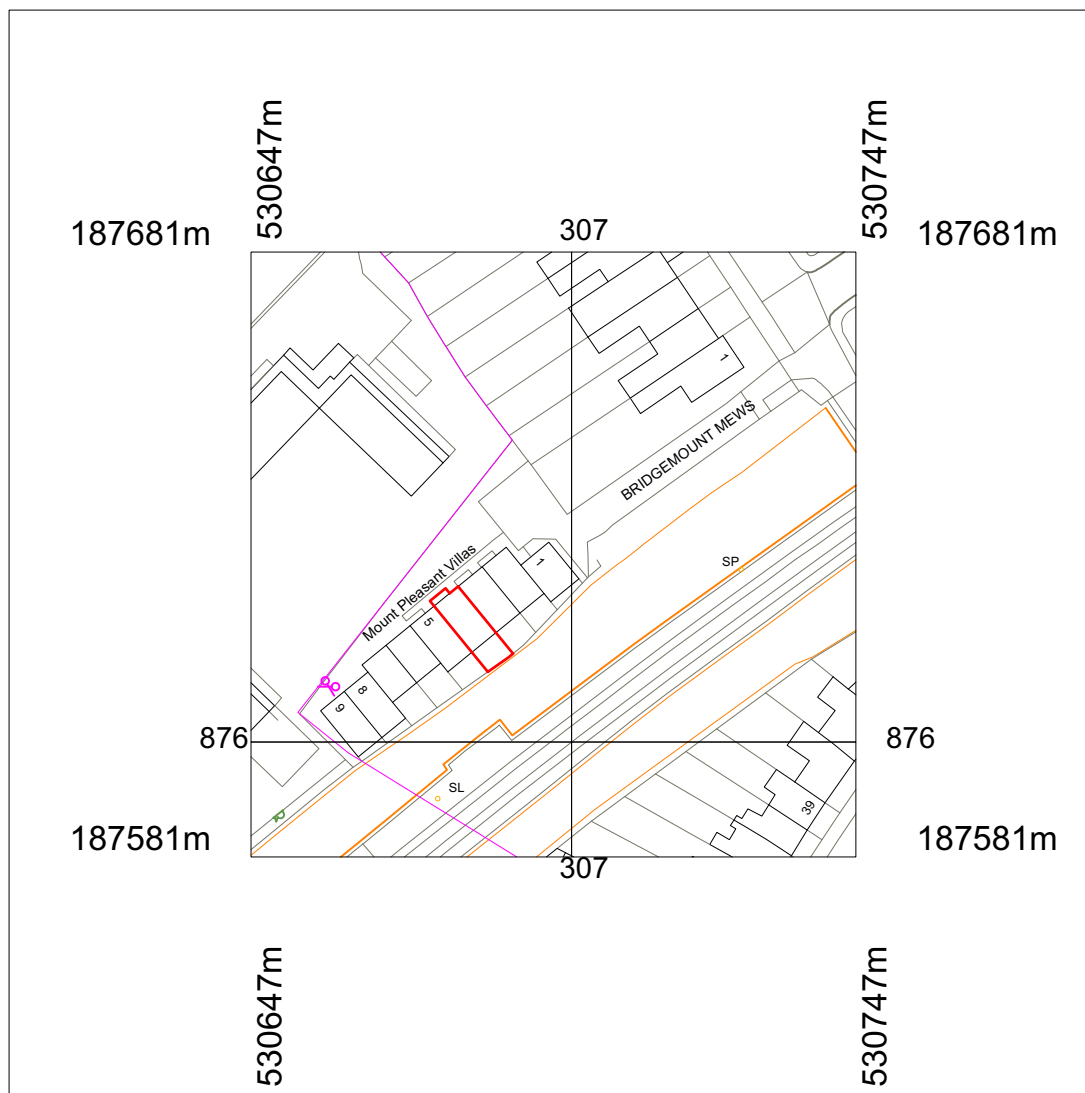


Metres

N

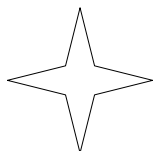

	mail fergus@archlandurb.co.uk	Project Title 4 Bridgemount Mews, Mount Pleasant Villas, London N4 4AN			Drawing Title Location Plan	
	tel 07975660833					
	post 17 Barrington Close Oxford OX3 7AX					
web www.archlandurb.com	© All information contained within this document remains copyright of Architecture Landscape Urbanism Ltd and shall not be reproduced without prior consent.			Drawn Date 17/11/2022	Drawn FNMA	Checked FNMA
Client Khan	Scale 1:1250	Status PRELIMINARY			Drawing No. ALU209 000	Revision