




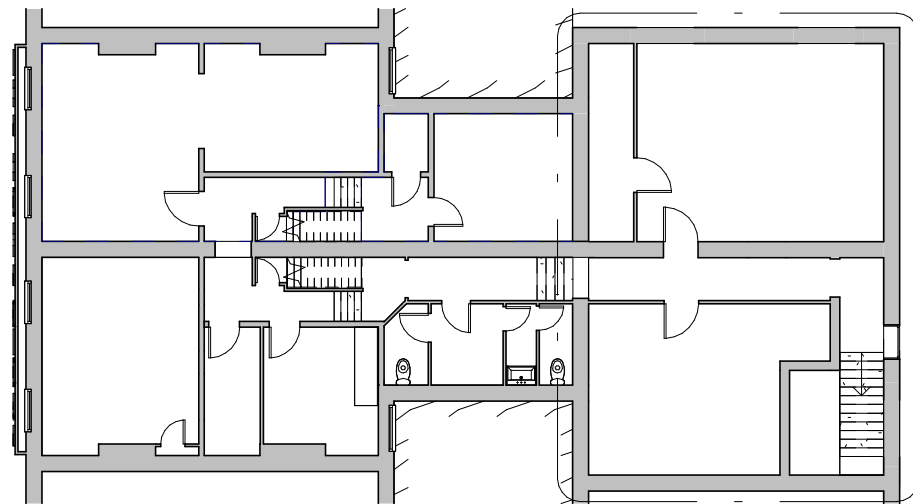


Existing First Floor
(Scale 1:200)

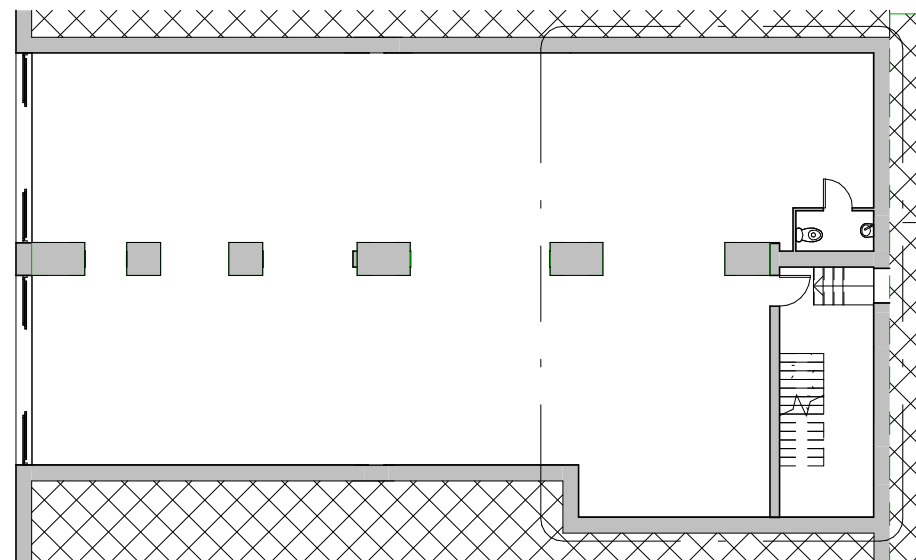


Existing Ground Floor
(Scale 1:200)

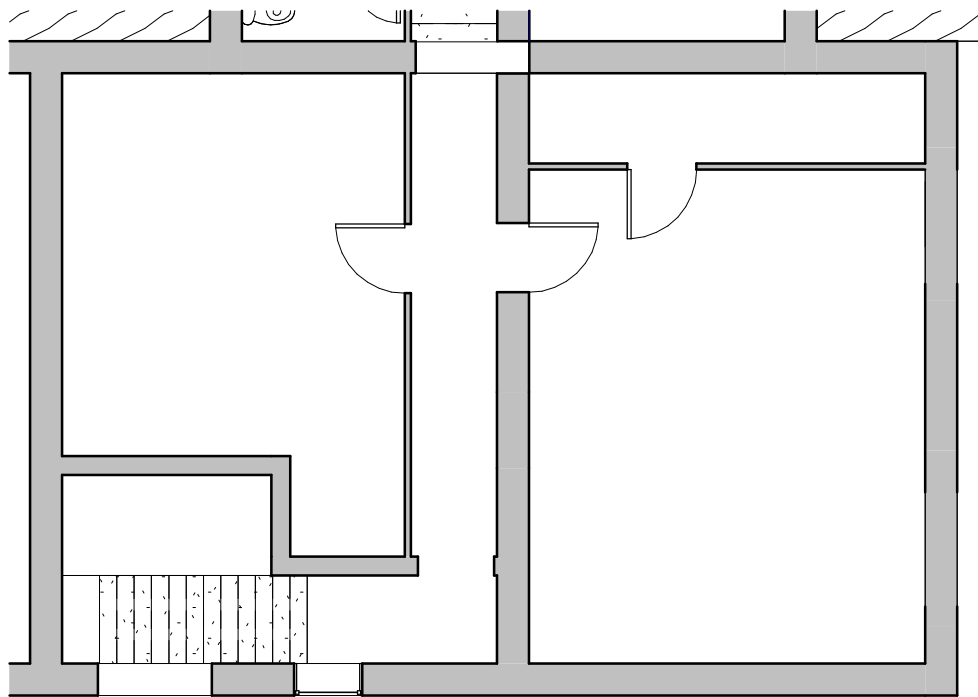

Existing Part Plan First Floor
(Scale 1:100)

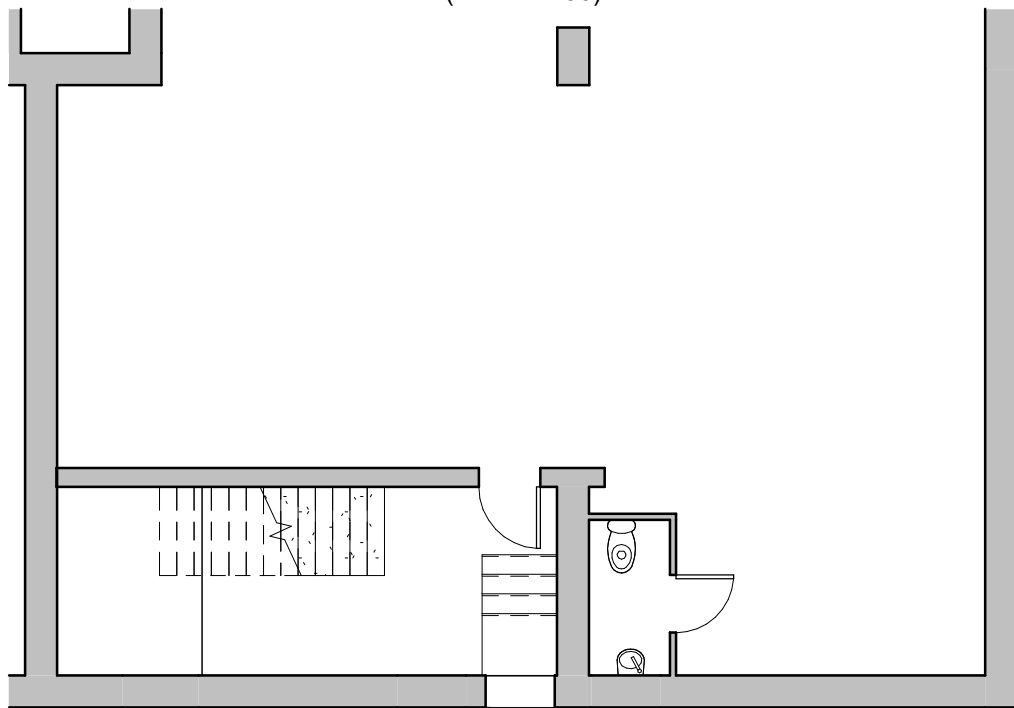

Existing Part Plan Ground Floor
(Scale 1:100)

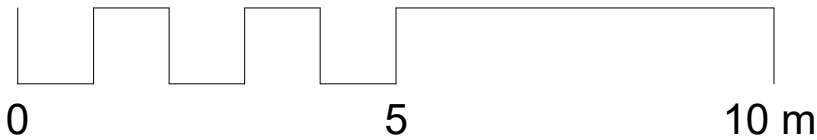

B	14-11-22	Planning resubmission		
A	16-09-22	Planning submission		
Rev	Date	Comments	By	Chk

Arta Architectural

A CIAT Chartered Practice
51 Colney Hatch Lane
Muswell Hill
London
N10 1LJ
t: 0845 299 3402

Proposed Lilac Mews - Existing Plans

Scale As indicated
Issued Oct 2022

Client Connecting Moments Ltd

Project 59-61 High Road
Wood Green
N22 6BH

Drawing No. HRW P 20 Rev

