



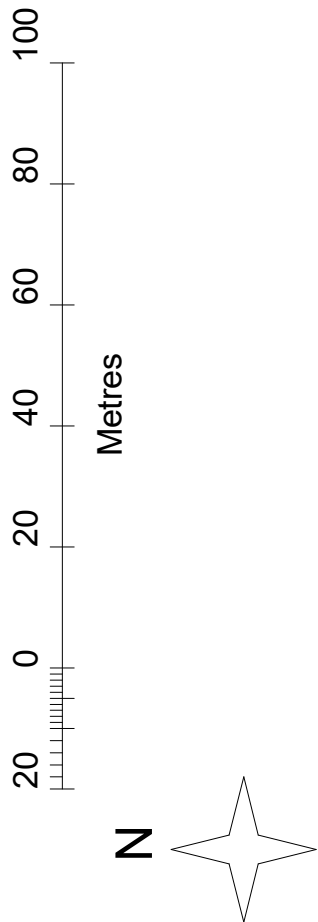

B	14-11-22	Planning resubmission		
A	14-09-22	Planning submission		
Rev	Date	Comments	By	Chk

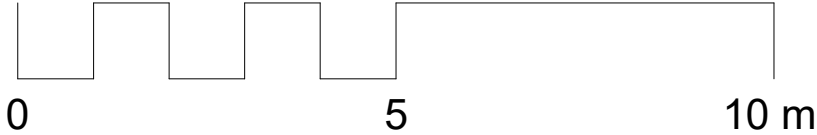

Arta Architectural
A CIAT Chartered Practice
51 Colney Hatch Lane
Muswell Hill
London
N10 1LJ
t: 0845 299 3402

Location Plan

Scale 1 : 1250
Issued Oct 2022

Client Connecting Moments Ltd

Project 59-61 High Road
Wood Green
N22 6BH
Drawing No. HRW P 01 Rev