


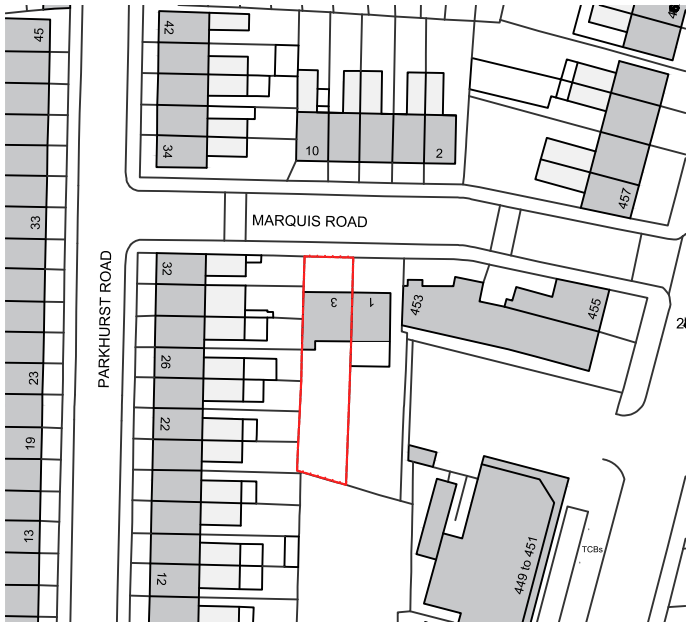

Do not scale off this drawing. All areas and dimensions are approximate and subject to site survey.		
rev.	rev. date	rev. description

tasou


associates

architects + structural engineers

4 Amwell Street, London. EC1R 1UQ T:020 7713 7070 F:020 7713 7071 E:tasou@tasou.co.uk		
project 3 Marquis Road London N22 4JH		
drwg title Site Location Plan		
date NOV 2022	drwg no. OS 01	rev.
scale @ A3 1:1250	job no. 1848	

PARKHURST ROAD

MARQUIS ROAD

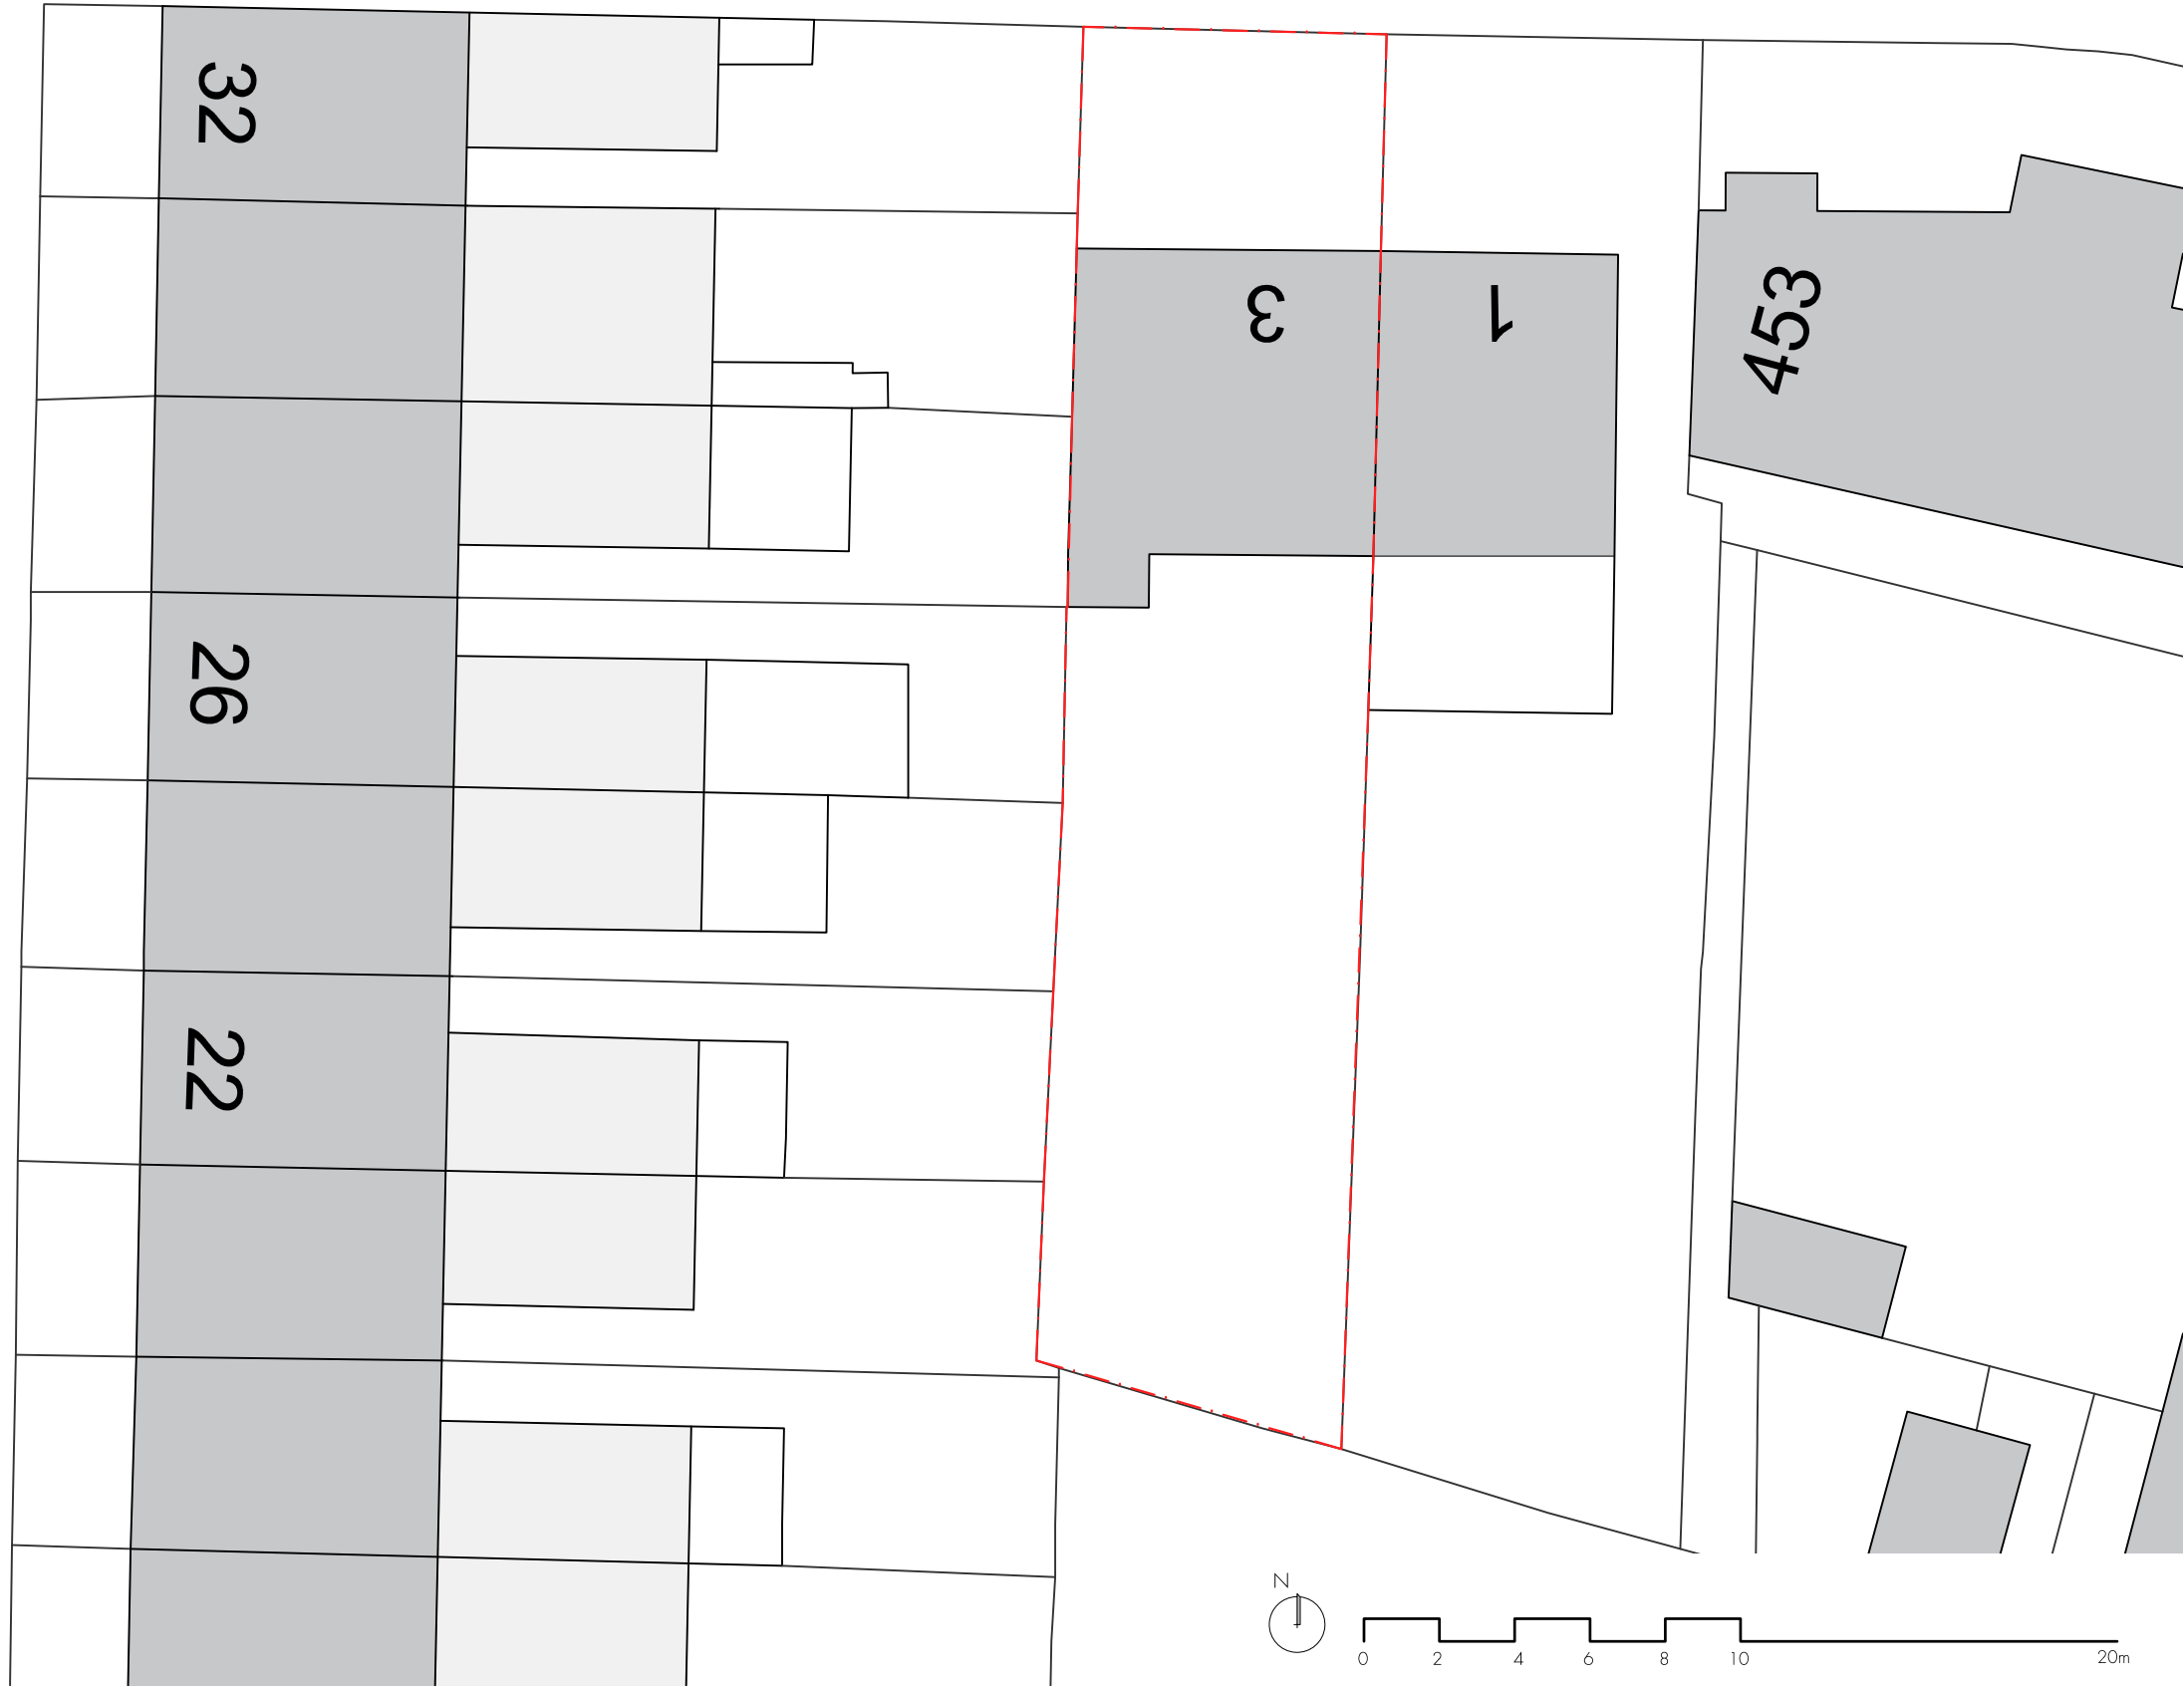

Do not scale off this drawing. All areas and dimensions are approximate and subject to site survey.		
rev.	rev. date	rev. description

tasou

associates

architects + structural engineers

4 Amwell Street, London. EC1R 1UQ T:020 7713 7070 F:020 7713 7071 E:tasou@tasou.co.uk		
project 3 Marquis Road London N22 4JH		
drwg title Block Plan		
date NOV 2022	drwg no. OS 02	rev.
scale @ A3 1:200	job no. 1848	

Do not scale off this drawing.
All areas and dimensions are approximate and subject to site survey.

rev.	rev. date	rev. description

tasou
associates

architects + structural engineers

4 Amwell Street, London. EC1R 1UQ
T:020 7713 7070 F:020 7713 7071 E:tasou@tasou.co.uk



project

3 Marquis Road
London
N22 4JH

dwg title

Existing GF Plan

date	NOV 2022	dwg no.	EX.01	rev.
scale @ A3	1:100	job no.	1848	

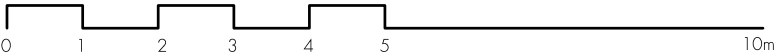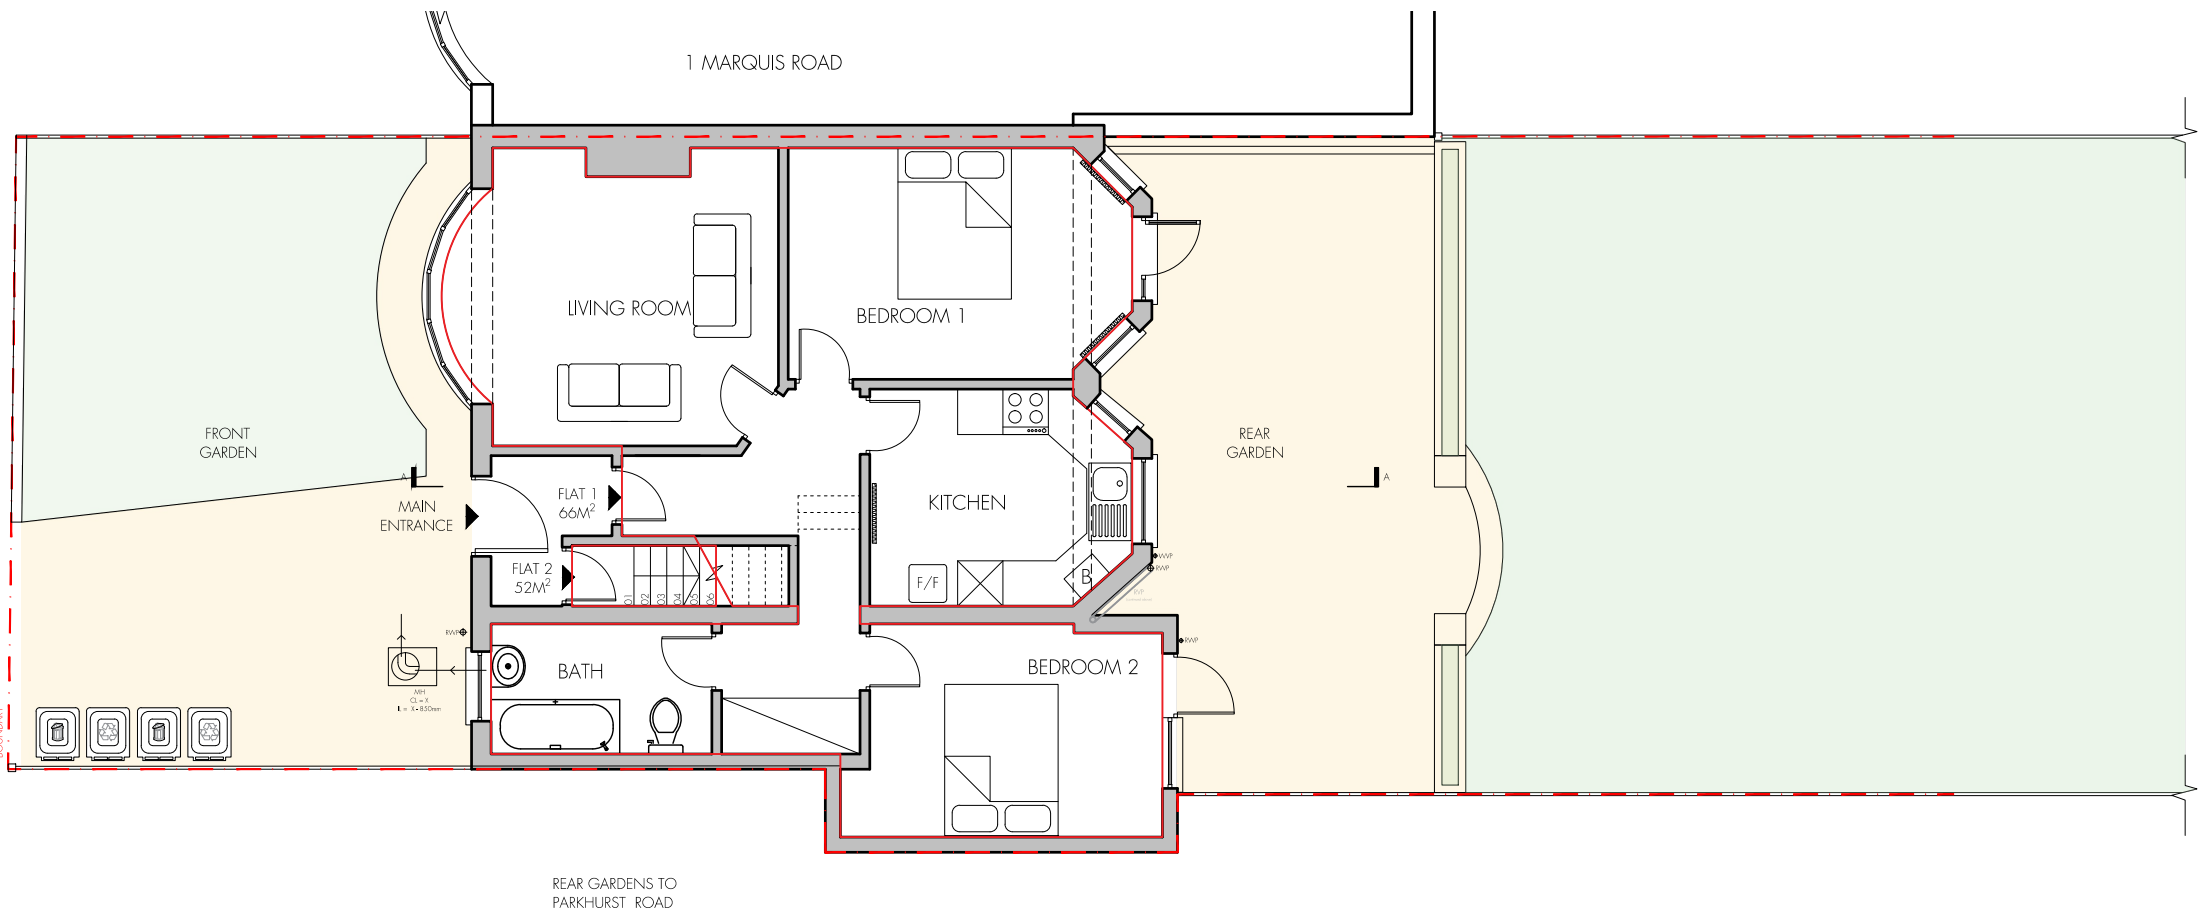

Do not scale off this drawing.
All areas and dimensions are approximate and subject to site survey.

rev.	rev. date	rev. description

tasou
associates

architects + structural engineers

4 Amwell Street, London. EC1R 1UQ
T:020 7713 7070 F:020 7713 7071 E:tasou@tasou.co.uk


project


3 Marquis Road
London
N22 4JH

dwg title

Existing FF Plan

date	NOV 2022	dwg no.	EX.02	rev.	
scale @ A3	1:100	job no.	1848		

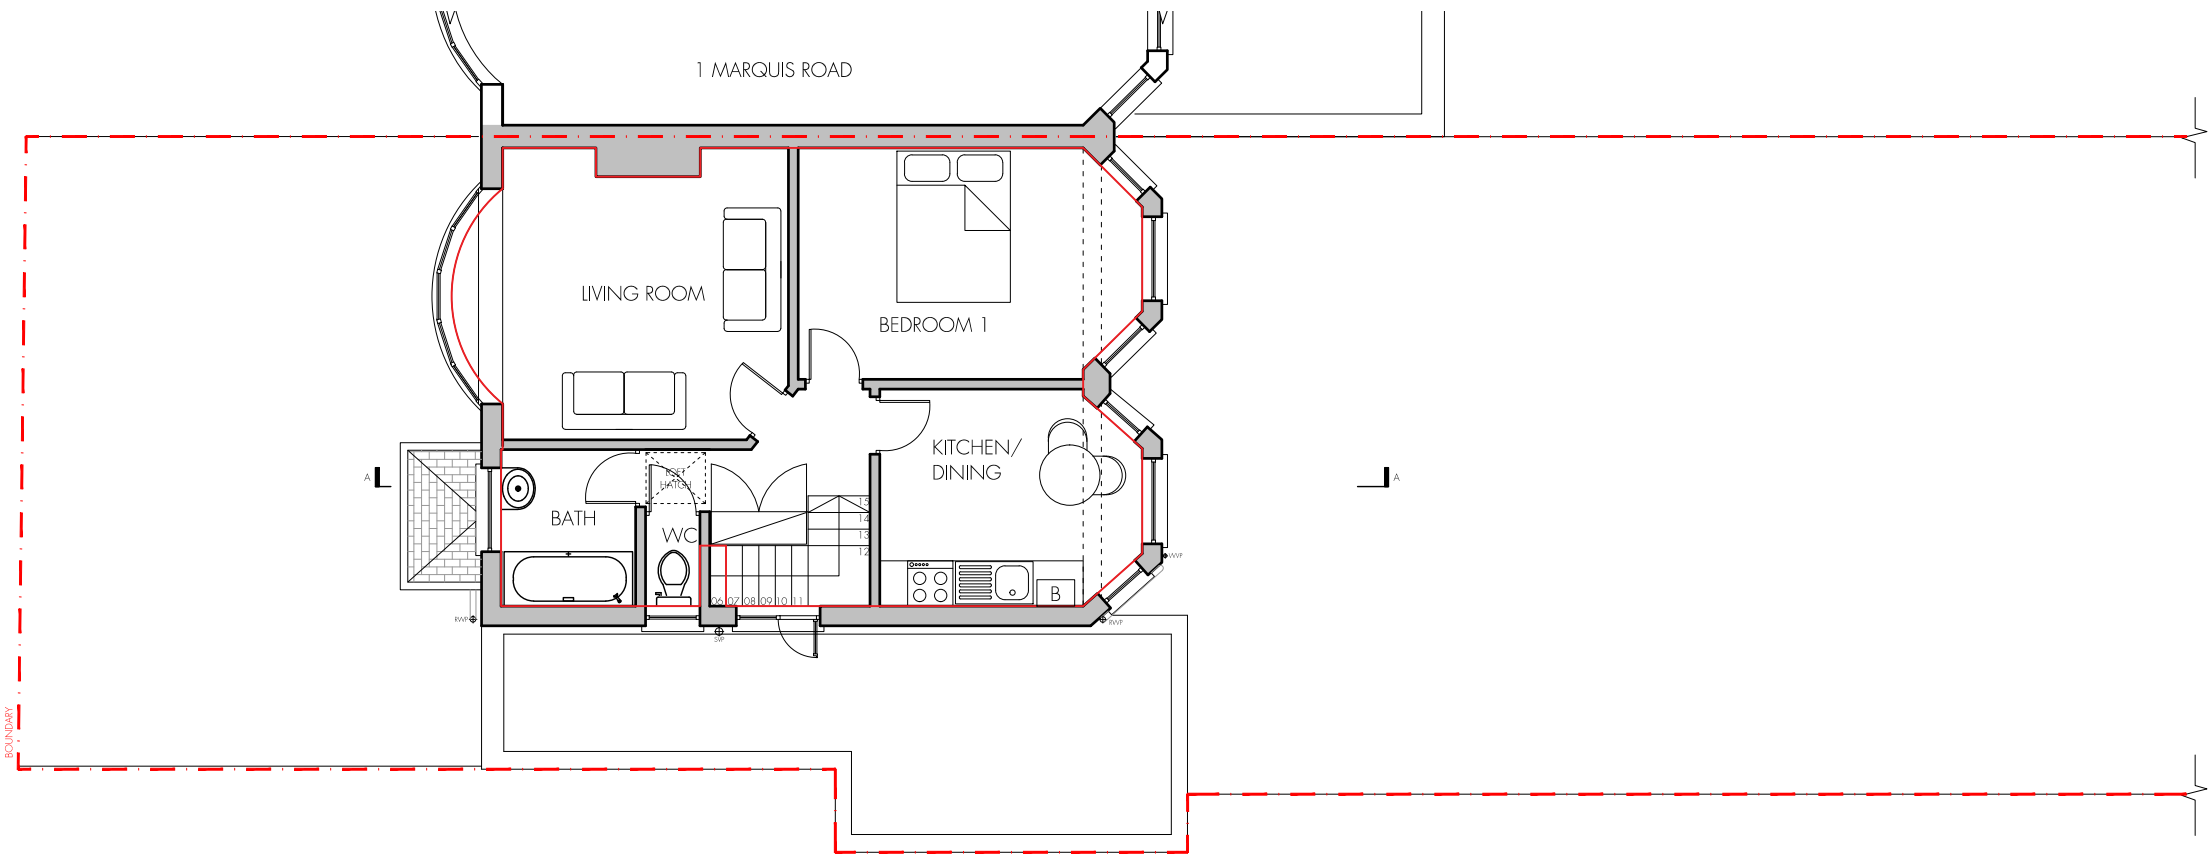

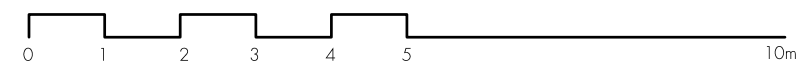

rev.	rev. date	rev. description
------	-----------	------------------

4 Amwell Street, London. EC1R 1UG T:020 7713 7070 F:020 7713 7071 E:tasou@tasou.co.uk			
project			
3 Marquis Road London N22 4JH			
drwg title			
Existing Rear Elevation			
date		drwg no.	rev.
NOV 2002		EX 03	
scale @ A3		job no.	
1:100		1848	

© copyright of tasou associates



rev.	rev. date	rev. description
------	-----------	------------------

4 Amwell Street, London. EC1R 1UQ
T:020 7713 7070 F:020 7713 7071 E:tasou@tasou.co.uk

project

3 Marquis Road
London
N22 4JH

drwg title

Existing Side Elevation

NOV 2022

drwg no. EX 04

rev

scale @ A3

1:100

job no.

1848

© copyright of tasou associates


Do not scale off this drawing.
All areas and dimensions are approximate and subject to site survey.

rev.	rev. date	rev. description
------	-----------	------------------

tasou
associates

architects + structural engineers

4 Amwell Street, London. EC1R 1UQ T:020 7713 7070 F:020 7713 7071 E:tasou@tasou.co.uk		
project 3 Marquis Road London N22 4JH		
drwg title Existing Section A-A		
date NOV 2022	drwg no. EX 05	rev.
scale @ A3 1:100	job no. 1848	

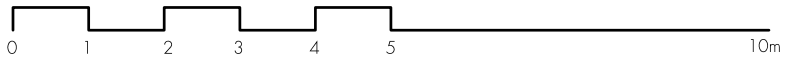


Do not scale off this drawing.
All areas and dimensions are approximate and subject to site survey.

rev.	rev. date	rev. description

tasou
associates

architects + structural engineers

4 Amwell Street, London. EC1R 1UQ T:020 7713 7070 F:020 7713 7071 E:tasou@tasou.co.uk		
project 3 Marquis Road London N22 4JH		
drwg title Proposed GF Plan		
date NOV 2022	drwg no. PA 01	rev.
scale @ A3 1:100	job no. 1848	

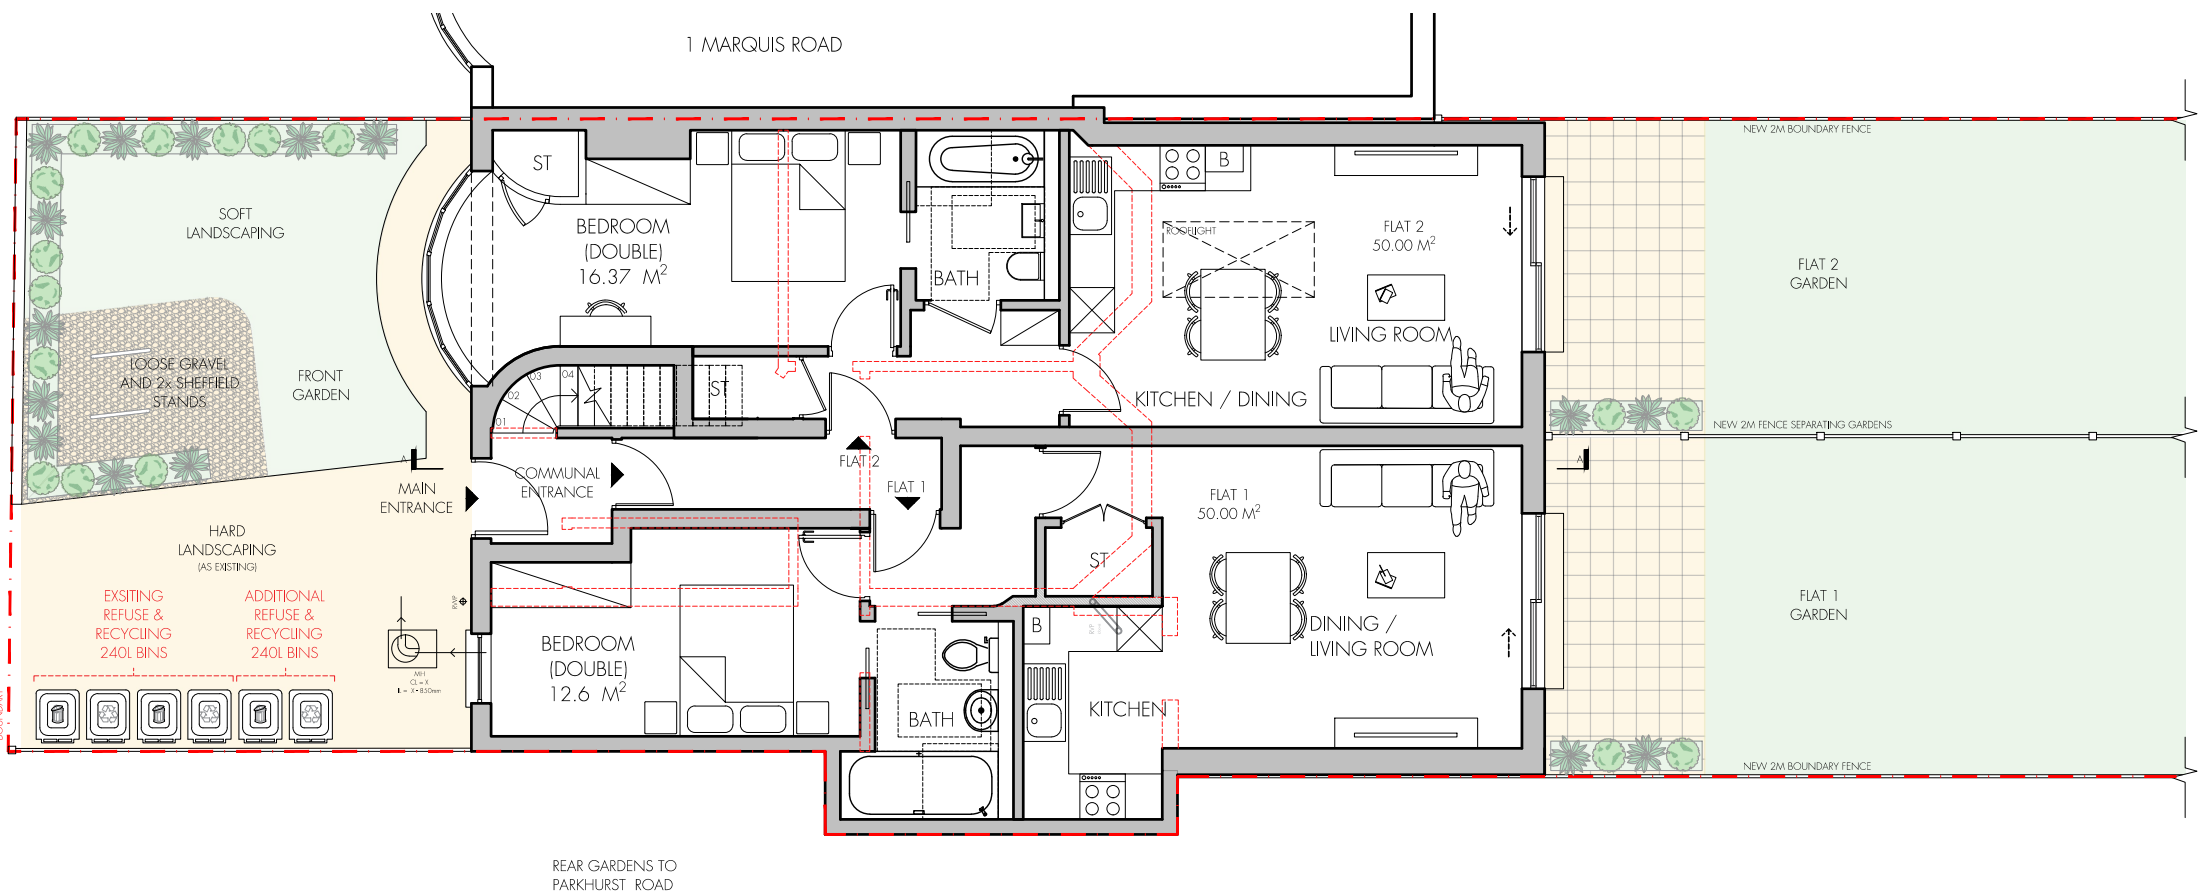

Do not scale off this drawing.
All areas and dimensions are approximate and subject to site survey.

rev.	rev. date	rev. description

tasou
associates

architects + structural engineers

4 Amwell Street, London. EC1R 1UQ
T:020 7713 7070 F:020 7713 7071 E:tasou@tasou.co.uk

project


3 Marquis Road
London
N22 4JH


drwg title

Proposed FF Plan

date	NOV 2022	drwg no.	PA 02	rev.
scale @ A3	1:100	job no.	1848	

© copyright of tasou associates

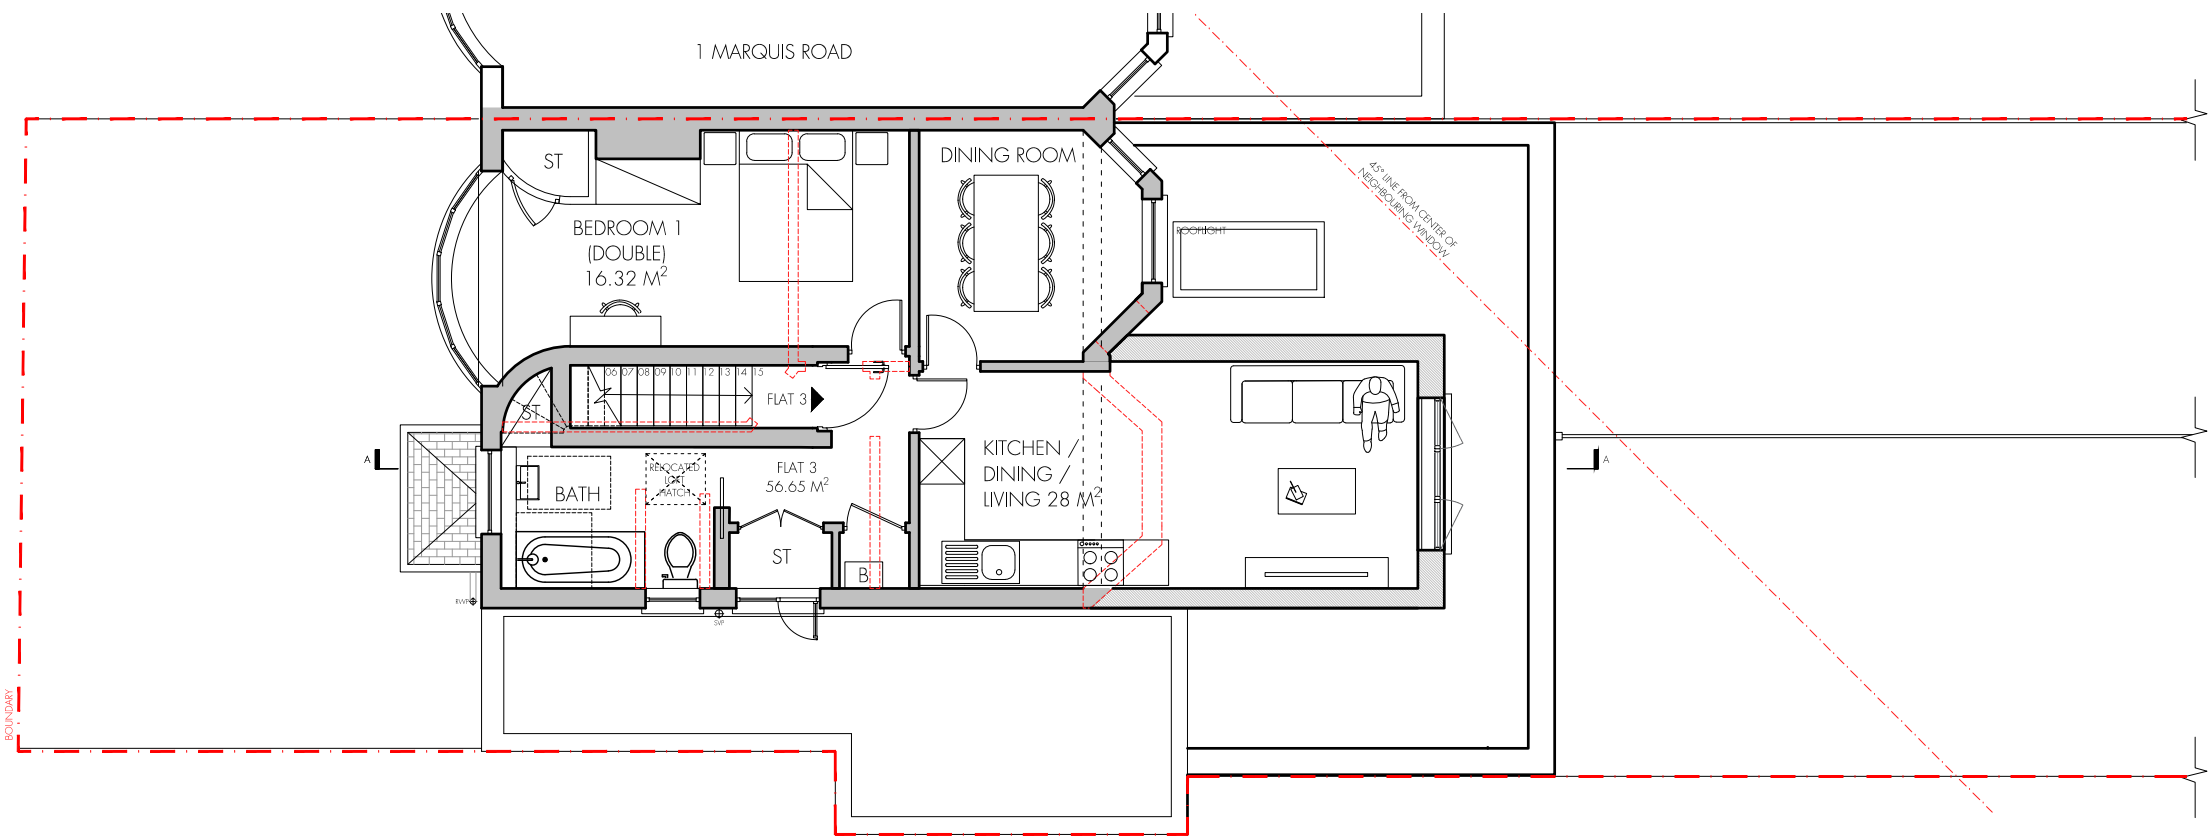

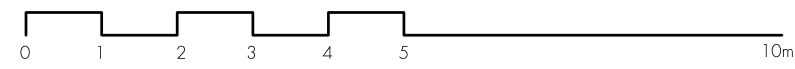

rev.	rev. date	rev. description
------	-----------	------------------

tasou
associates architects + structural engineers

4 Amwell Street, London. EC1R 1UQ
T:020 7713 7070 F:020 7713 7071 E:tasou@tasou.co.uk

project

3 Marquis Road
London
N22 4JH

dwg title
Proposed Rear Elevation

date NOV 2022	dwg no. PA 03	rev.
scale @ A3 1:100	job no. 1848	

© copyright of tasou associates



Do not scale off this drawing.
All areas and dimensions are approximate and subject to site survey.

rev.	rev. date	rev. description
------	-----------	------------------

tasou
associates

architects + structural engineers

4 Amwell Street, London. EC1R 1UQ
T:020 7713 7070 F:020 7713 7071 E:tasou@tasou.co.uk

project

3 Marquis Road
London
N22 4JH

dwg title

Proposed Side Elevation

date	NOV 2022	dwg no.	PA 04	rev.
scale @ A3	1:100	job no.	1848	

Do not scale off this drawing.
All areas and dimensions are approximate and subject to site survey.

rev.	rev. date	rev. description
------	-----------	------------------

tasou
associates

architects + structural engineers

4 Amwell Street, London. EC1R 1UQ T:020 7713 7070 F:020 7713 7071 E:tasou@tasou.co.uk		
project 3 Marquis Road London N22 4JH		
drwg title Proposed Section A-A		
date NOV 2022	drwg no. PA 05	rev.
scale @ A3 1:100	job no. 1848	

© copyright of tasou associates

