


1 Location Plan
Scale: 1:1250 @ A3
Scale Bar 1:1250 12.5 0 12.5 25 50 m

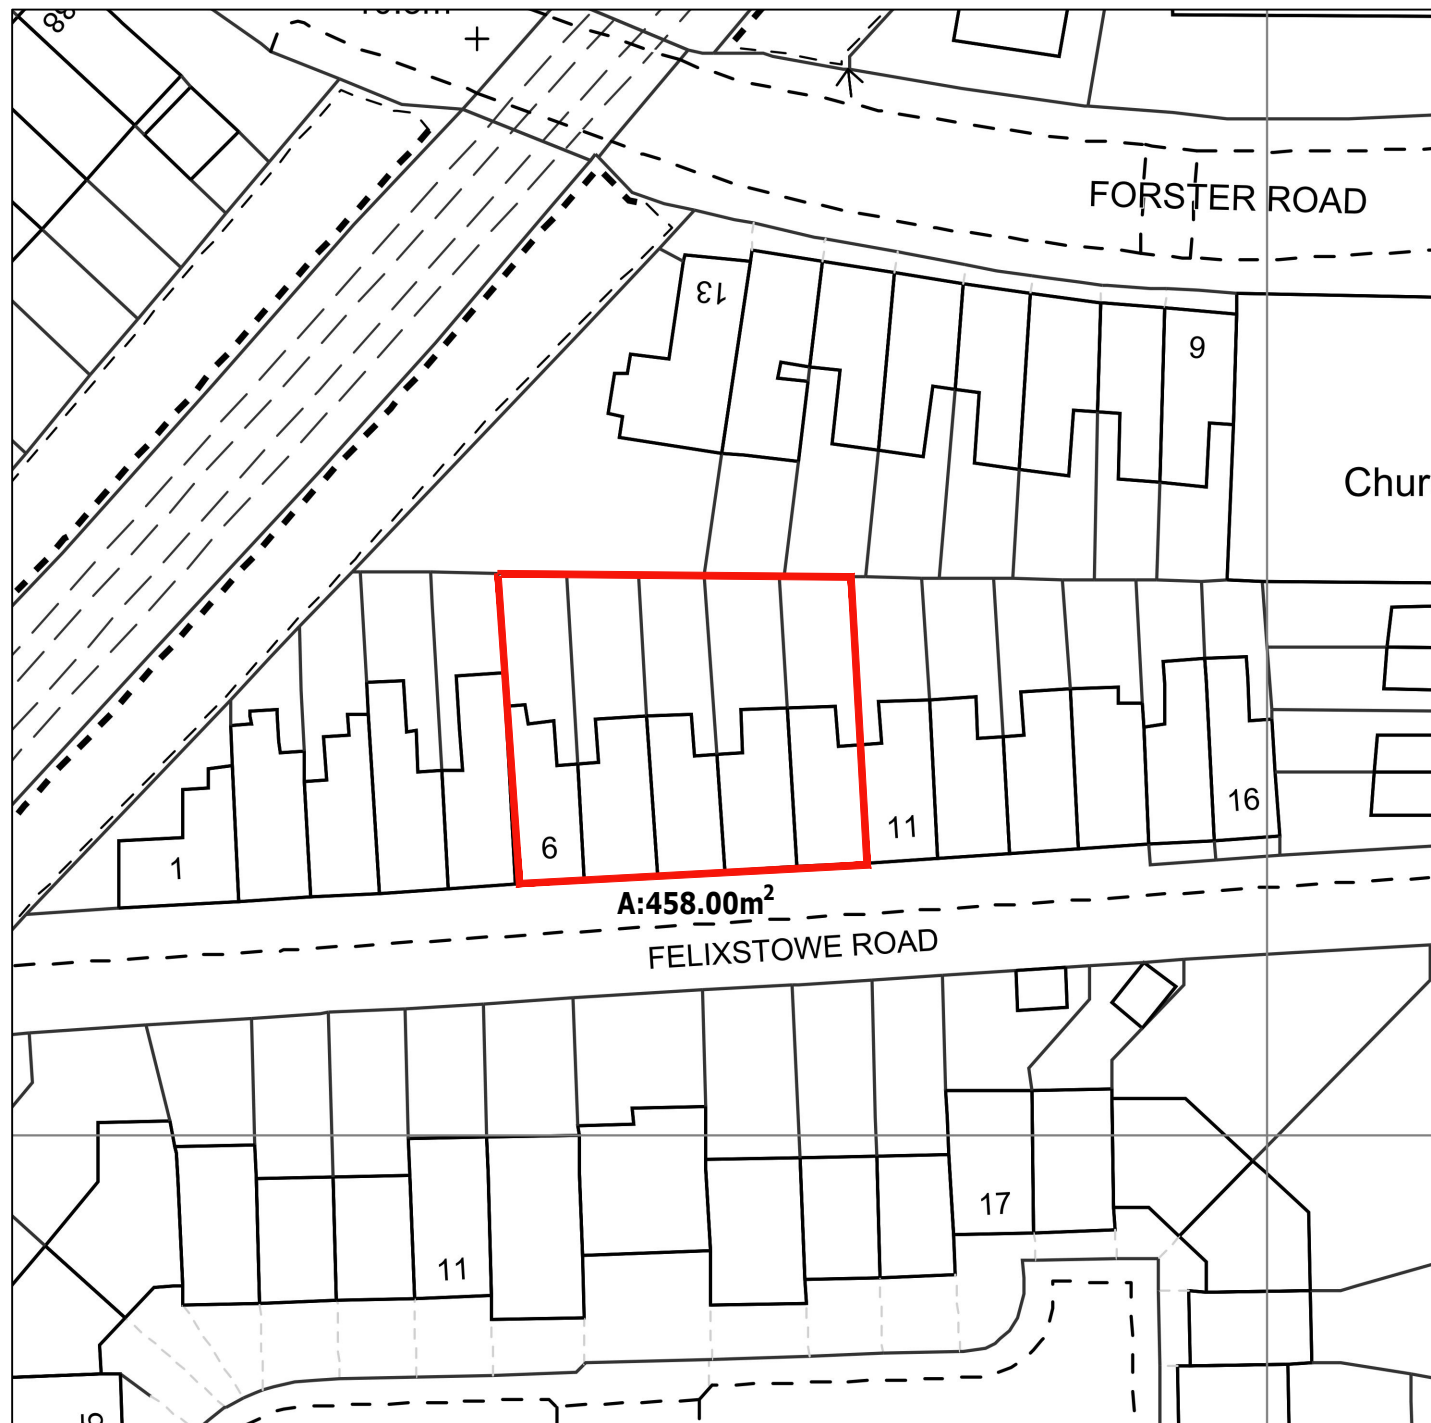

2 Block Plan
Scale: 1:500 @ A3
Scale Bar 1:500 5 0 5 10 25 m

					Client Wates	Sheet Name Location & Block Plans	Scale	As indicated @ A3
							 POTTER RAPER Duncan House 1A Burnhill Road Beckenham Kent BR3 3LA Tel: 020 8658 3538	
P1	Planning	MO	AS	06.09.2022	Project Name Capital Works			
Rev	Description	By	QA	DD.MM.YY				
© This drawing and any design hereon is the copyright of Potter Raper and must not be reproduced without their written consent. All drawings remain the property of Potter Raper. Figured dimension only to be taken from this drawing. All dimensions to be checked on site. Please inform Potter Raper immediately of any discrepancies before work proceeds.					Project Location 6-10 Felixtowe Road London N17 6QF	Project Status Planning		
							Drawing Nr. BE091-PR-FR2-ZZ-DR-A-PL001	