




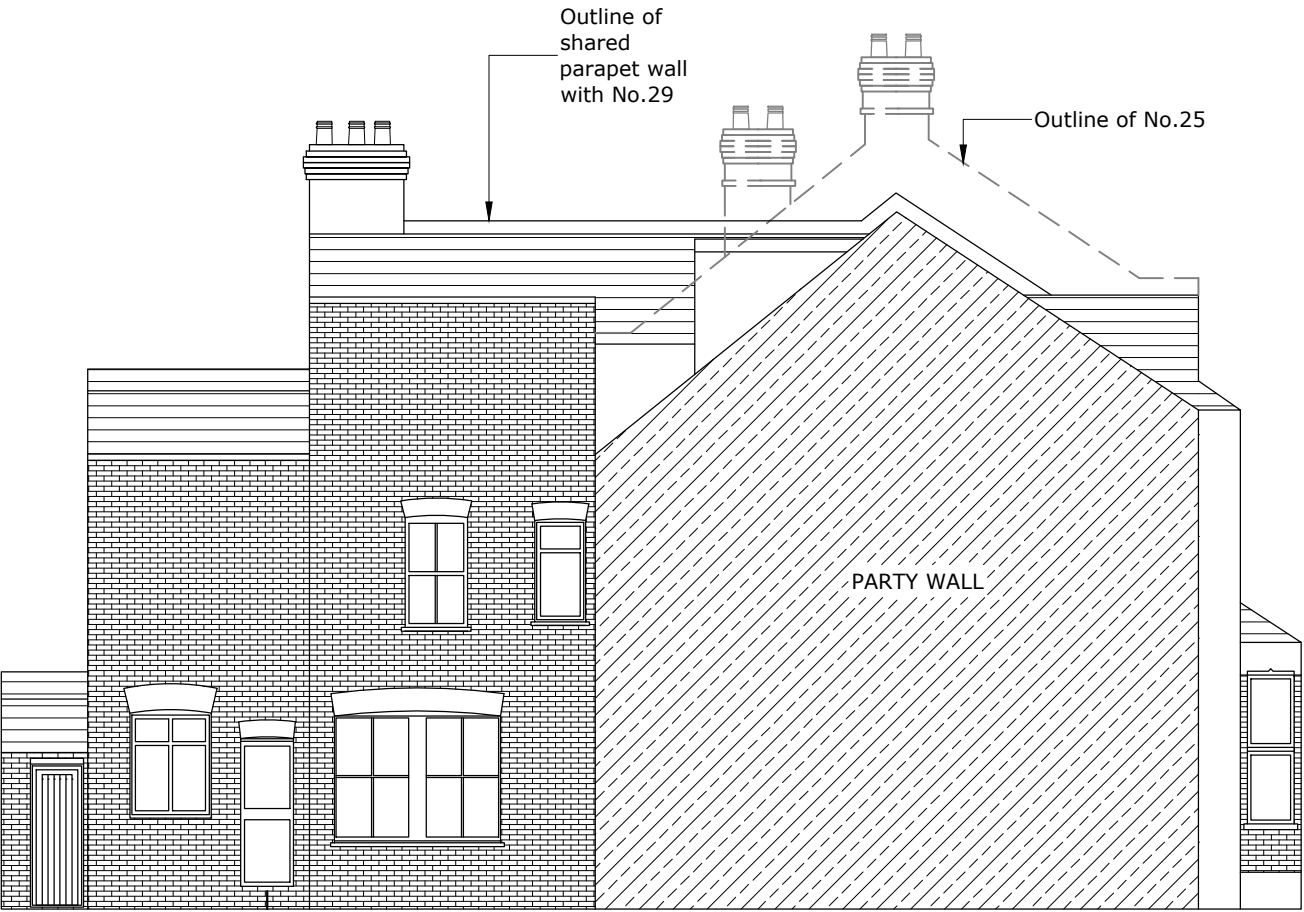

EXISTING SIDE ELEVATION - A
SCALE 1:100

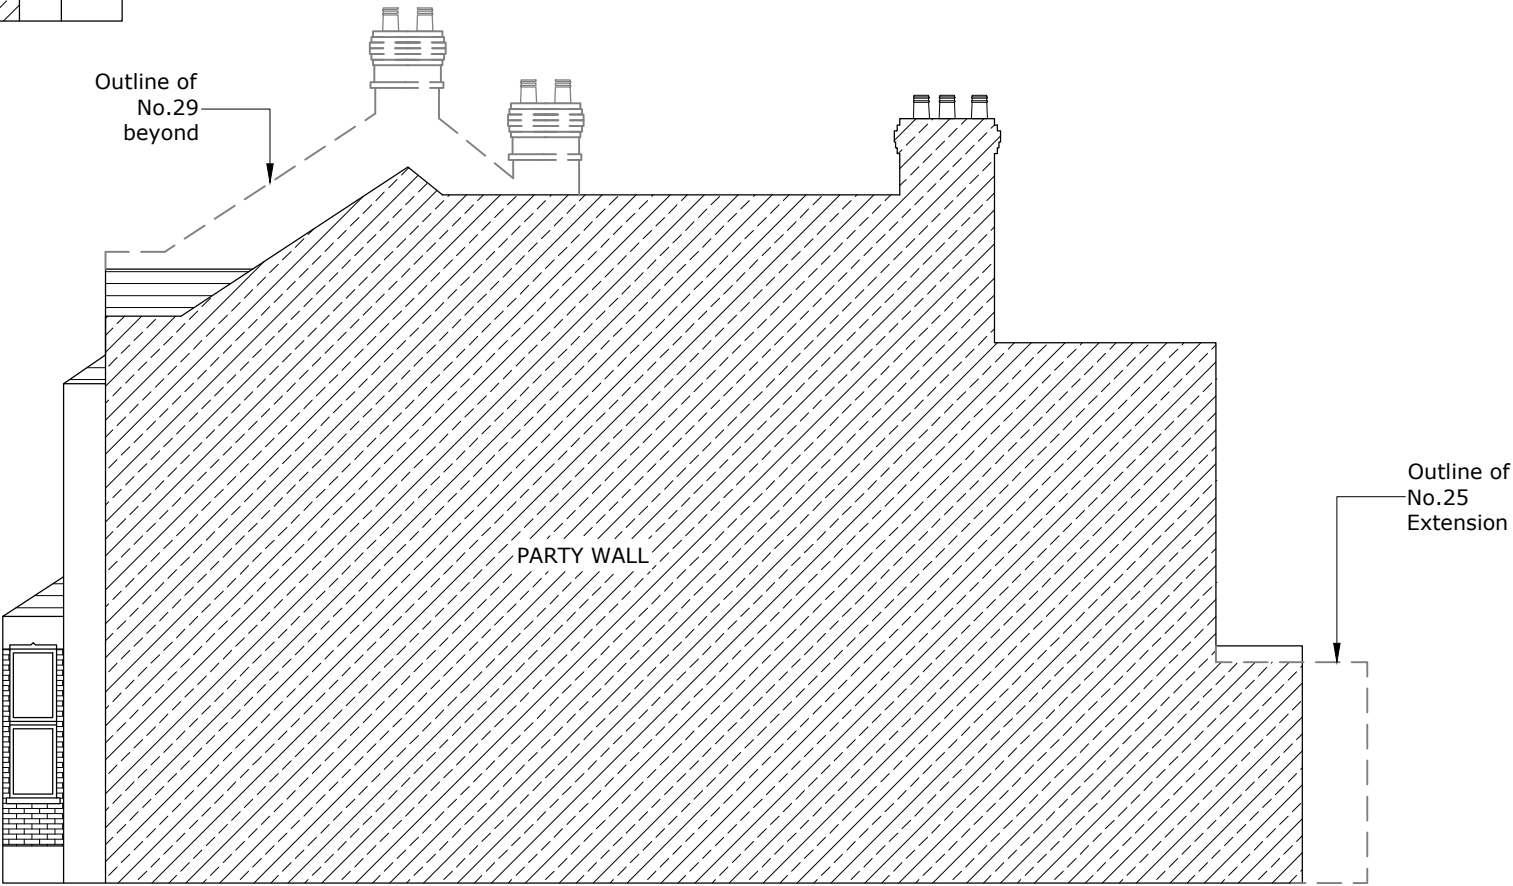

EXISTING SIDE ELEVATION - B
SCALE 1:100

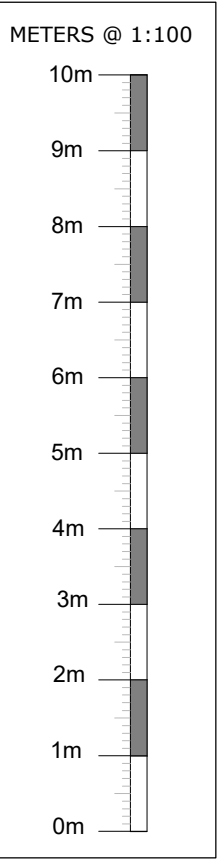

© Copyright A.S Construction and Engineering Ltd

AS Construction & Structural Engineering

54 Plashet Grove, London, E6 1AE
020 8470 5355
info@as-construction.co.uk
www.as-structuraleng.co.uk

Project
27 GLADWELL ROAD
LONDON
N8 9AA

Title
EXISTING ELEVATIONS

Client
ALYCIA AND
NATHAN

Drawing No.
3179/ P/02

Rev. Scale
P1 1:100 @ A3

Drawn
NS

Checked
AU

Date
06/01/22

Approved
AS

Drawing Status
☐ PLANNING
☒ INFORMATION
☐ TENDER
☐ CONSTRUCTION

P1	17/01/22	ISSUED FOR INFORMATION	NS	AU	
Rev.	Date	Description	Drawn	Chk'd	