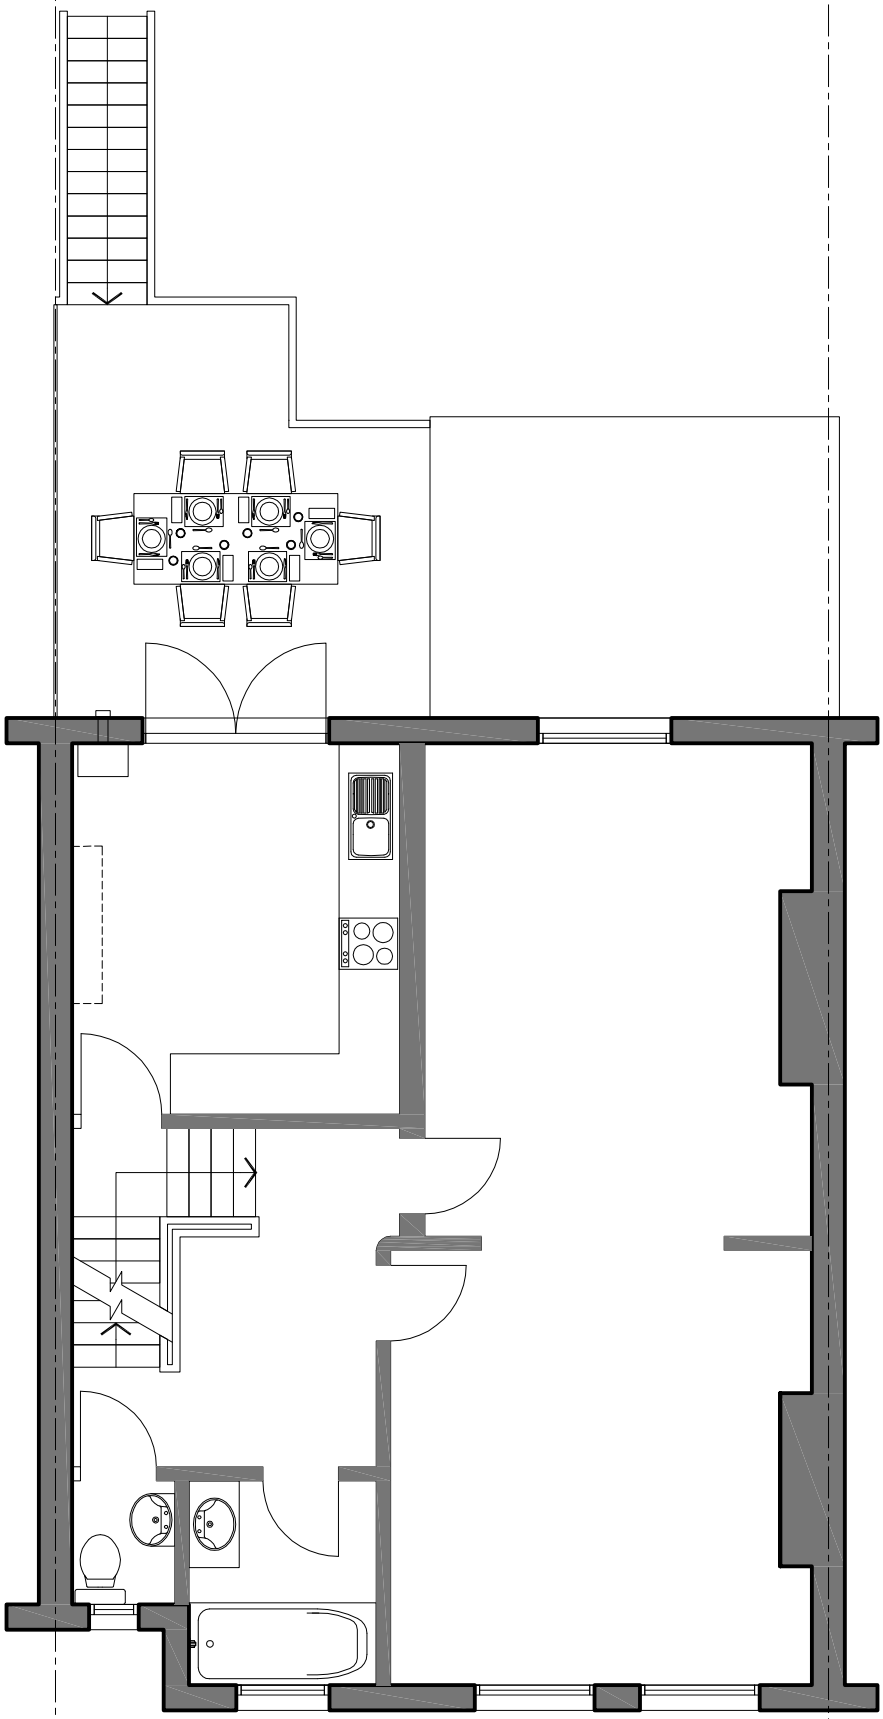


Proposed 1st Floor Plan

mm 100 200 400 600 800

M 0 1 2 3 4 5 10

Notes:

Francesca Raimondi-Taylor

32B Belmont Road, London N15

Proposed 1st Floor Plan

May 2022

1:50 1:75 @ A1 @ A3 @ A4

P0

BEL

FOCAL ARCHITECTURE

91 Cranwich Road, Stoke Newington, London N16 5JA U.K.

This drawing is copyright of Architectural Drawing & Design Ltd and must not be copied or reproduced in whole or in part, nor used in conjunction with any project without the written consent of Architectural Drawing & Design.

Dimensions are to be read, not scaled, off this drawing: all dimensions to be checked on site and any discrepancies or ambiguities to be