

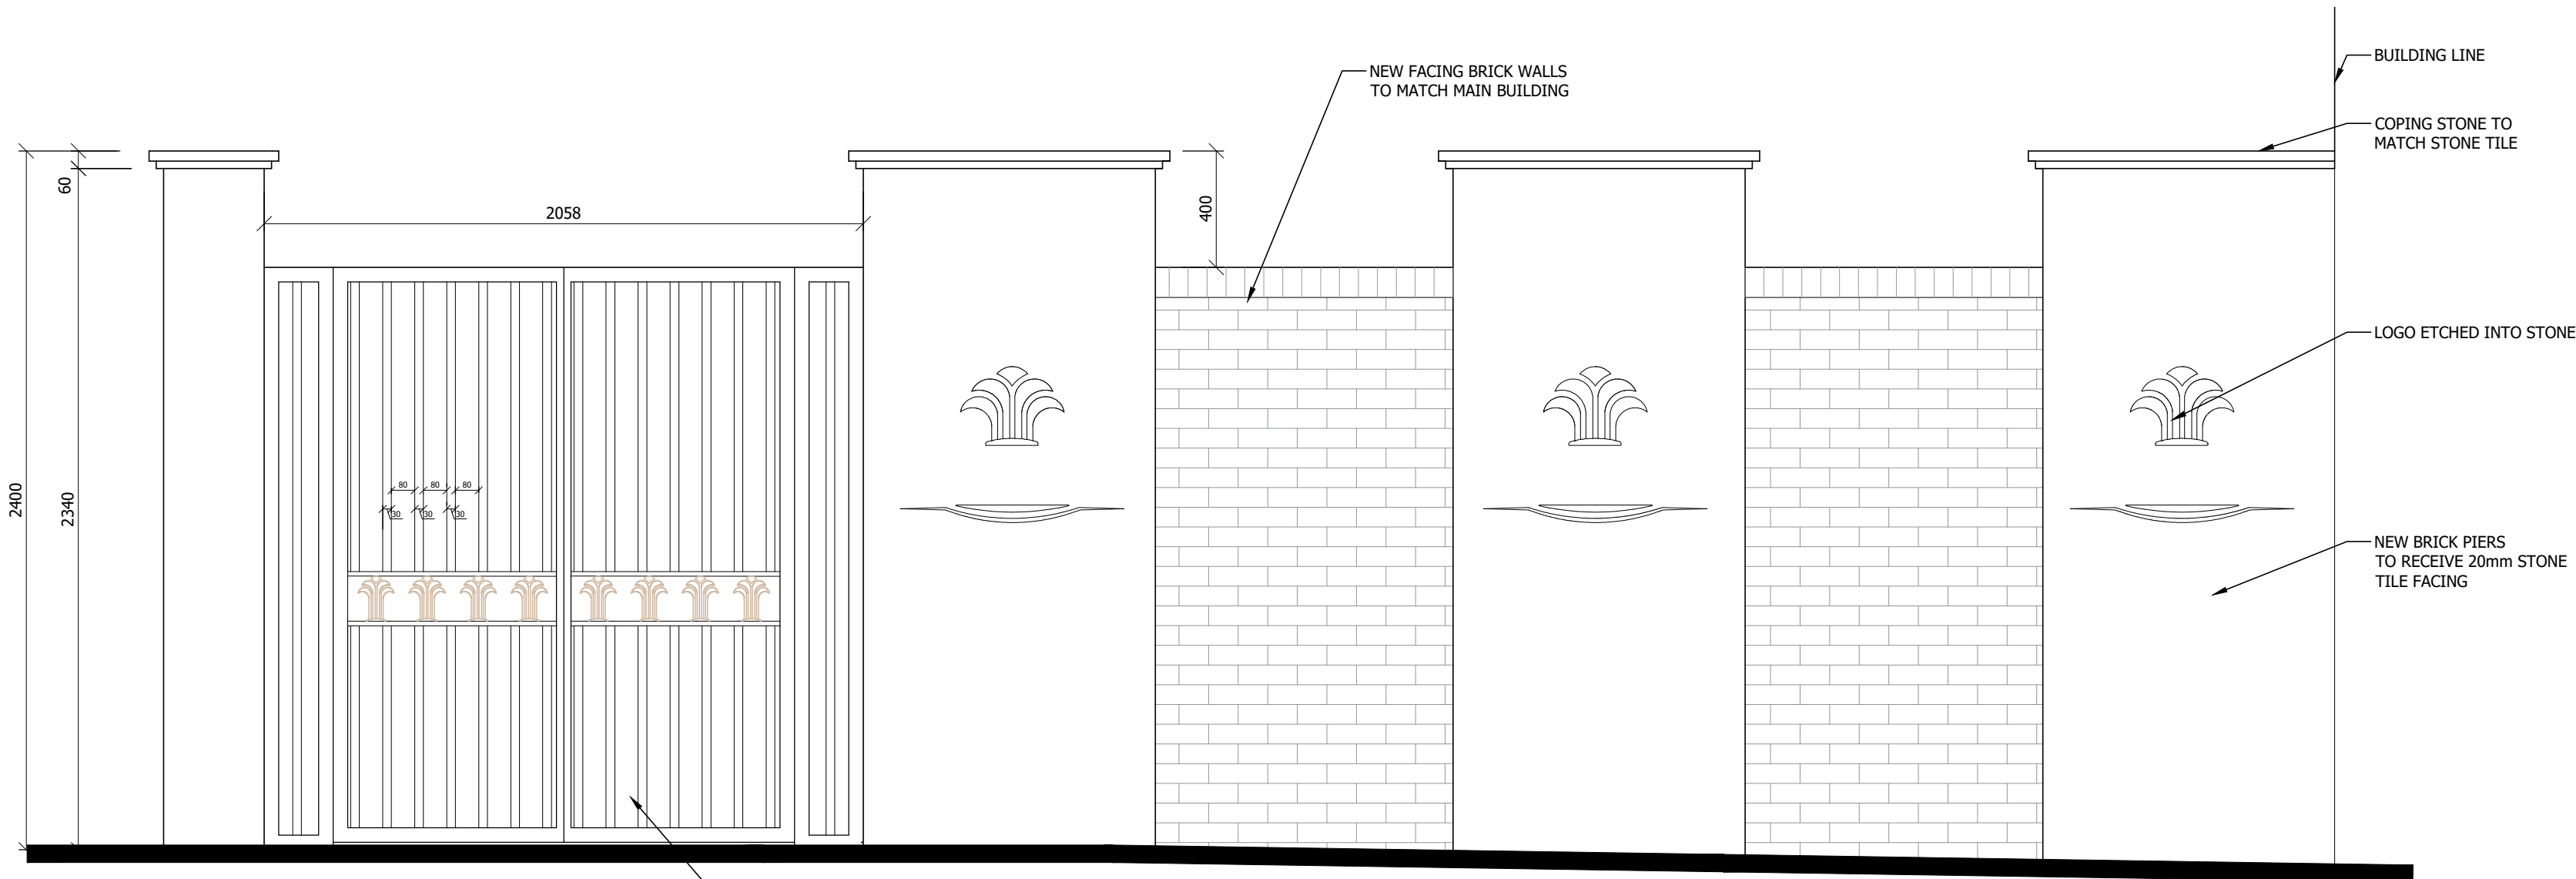


REV.	DATE	REVISION
1	29.09.22 09.11.22	FIRST ISSUE REVISED


SCALE 1:20
SCALE 1:1

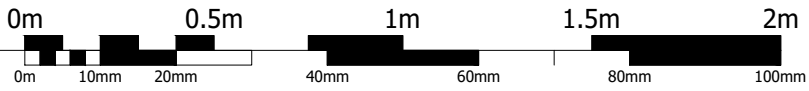

01 ELEVATION C
Scale 1:20

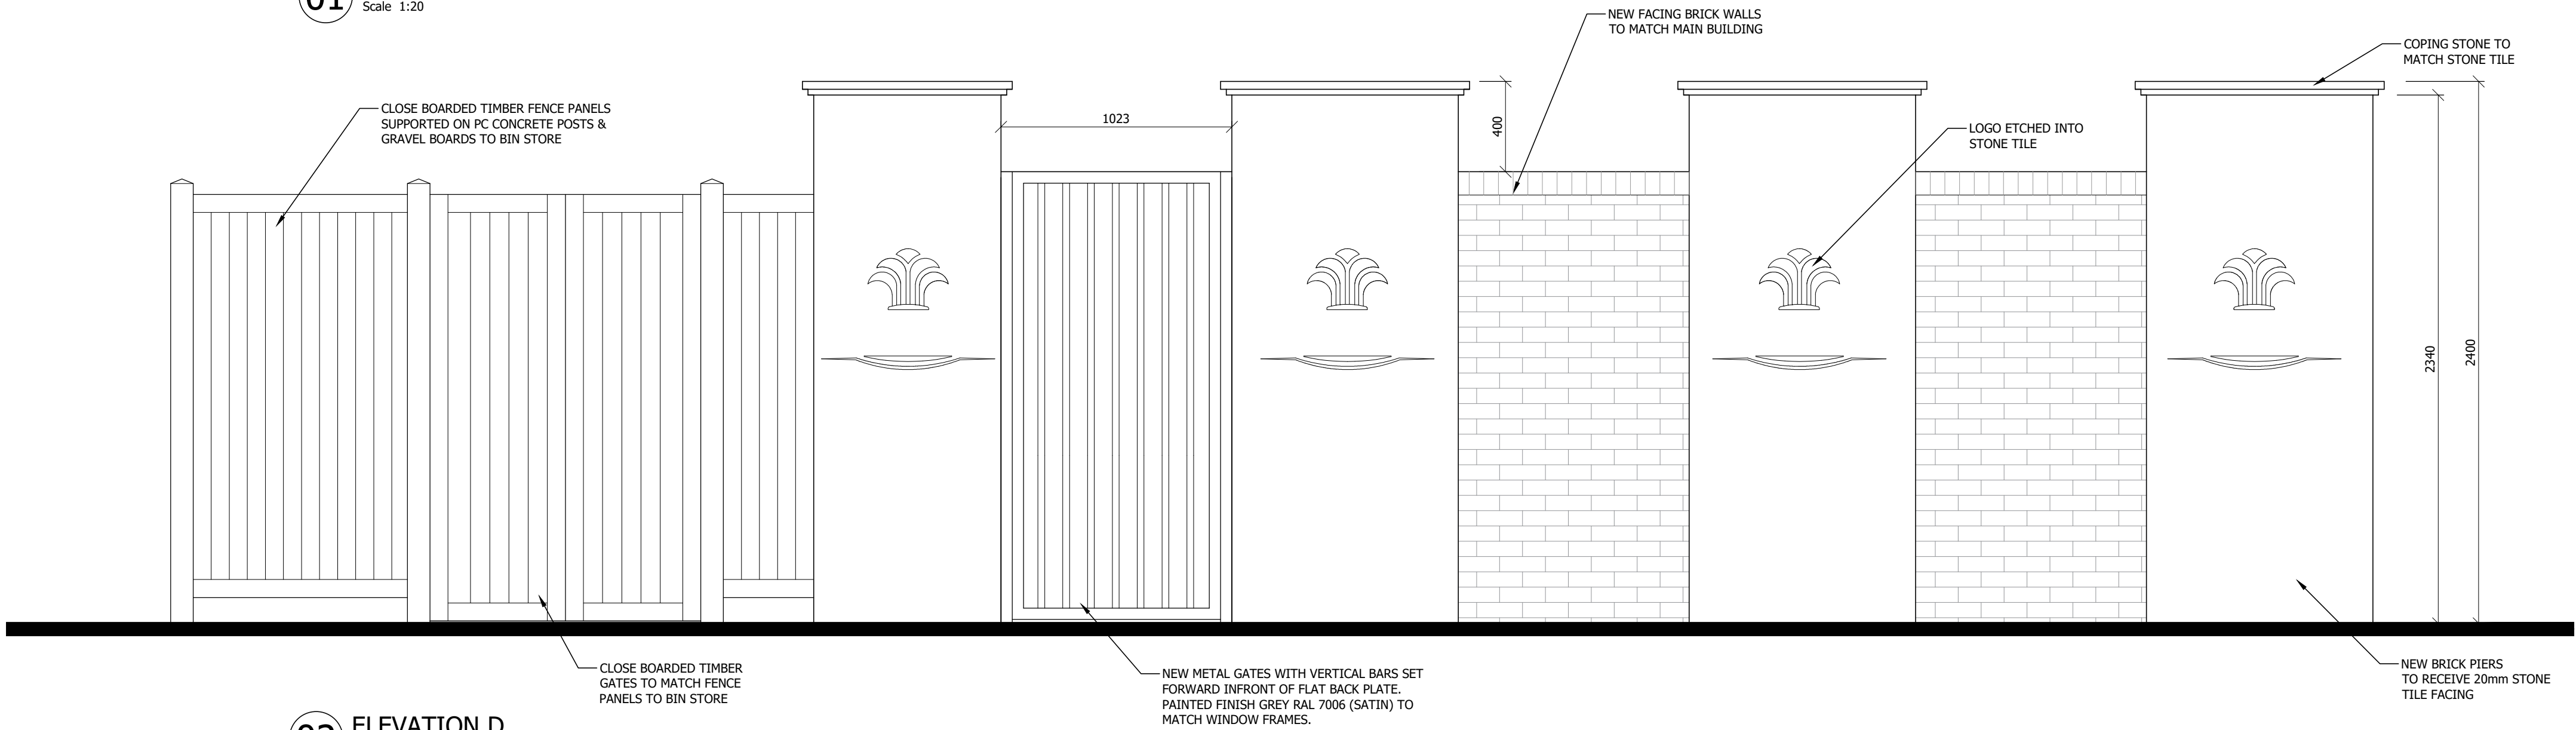

02 ELEVATION D
Scale 1:20

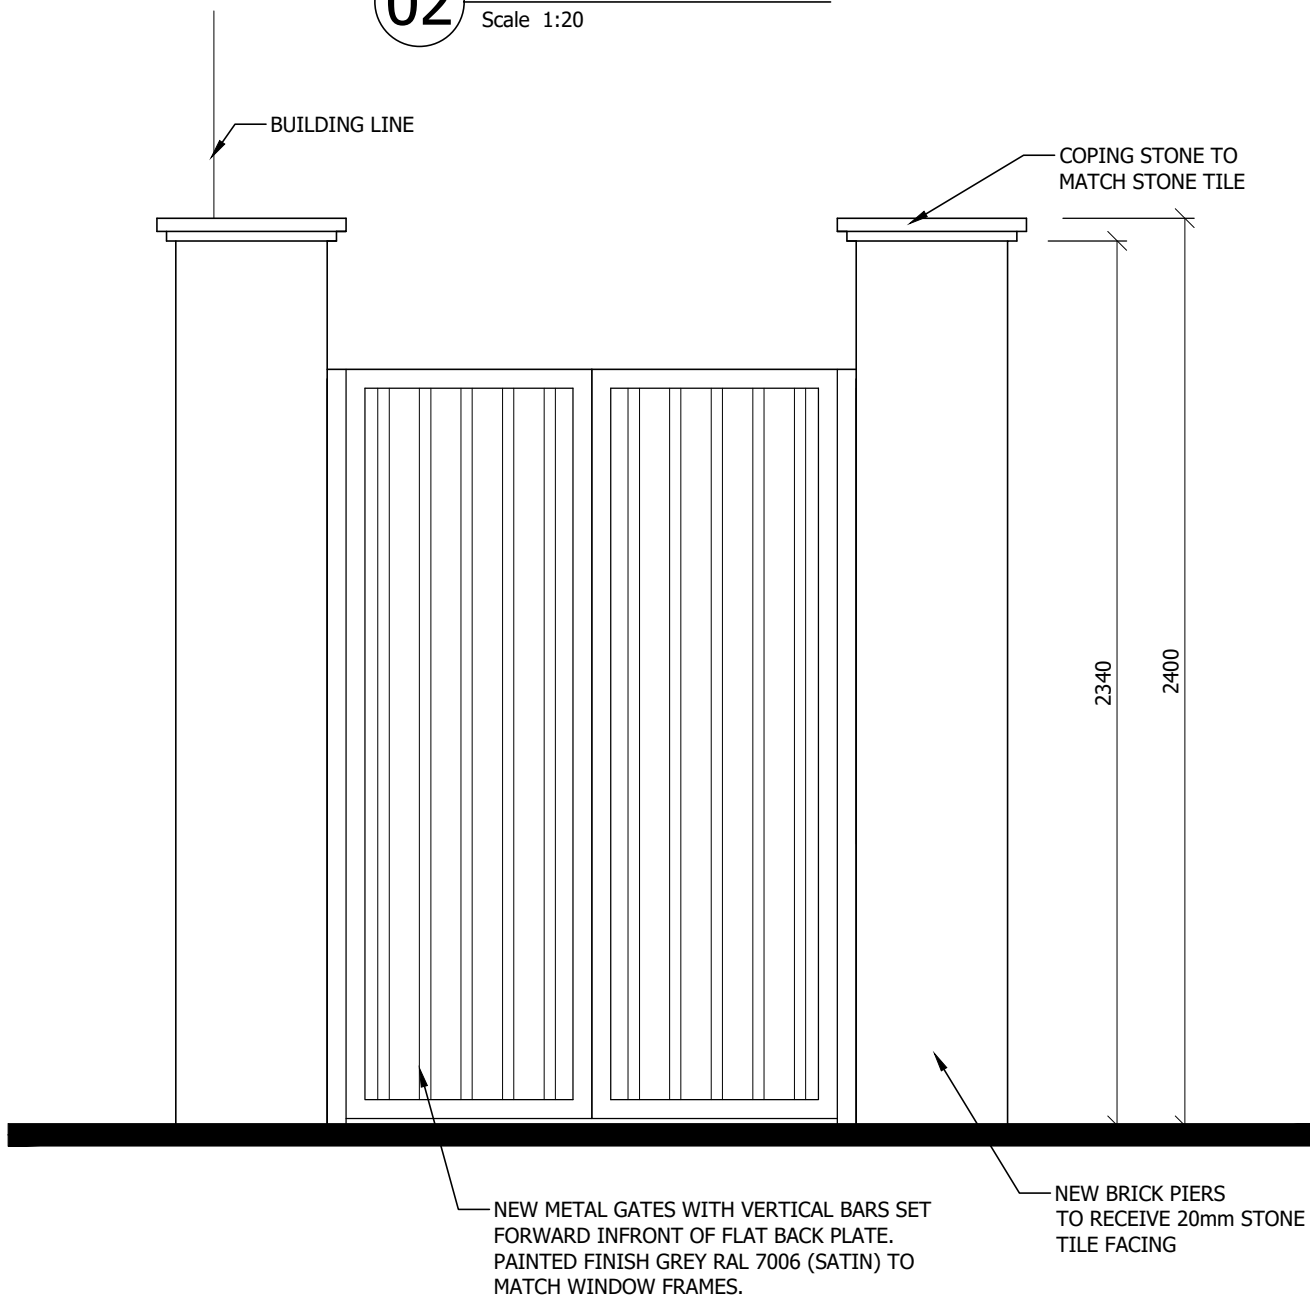

03 ELEVATION E
Scale 1:20

PLANNING

Osel
architects and
development consultants

PROJECT:
Craven Park Mikvah
9 Craven Park Road
London, N15 6AA

CLIENT:
BTP
London

DRAWING:
Proposed External works
Elevations

DRAWING No.:
E19-013/PLLAN004 1

SCALE: 1:20@A1

DRAWN: NJB

CHECKED: RMC

DATE: 29.09.2022

DATE: 29.09.2022

26 Oldbury Place, London W1U 5PR Tel: 020 7224 2447 Fax: 020 7224 2997

E-mail: admin@oselarch.co.uk Web: www.oselarchitecture.co.uk

©COPYRIGHT EXISTS ON THE DESIGNS AND INFORMATION SHOWN ON THIS DRAWING